




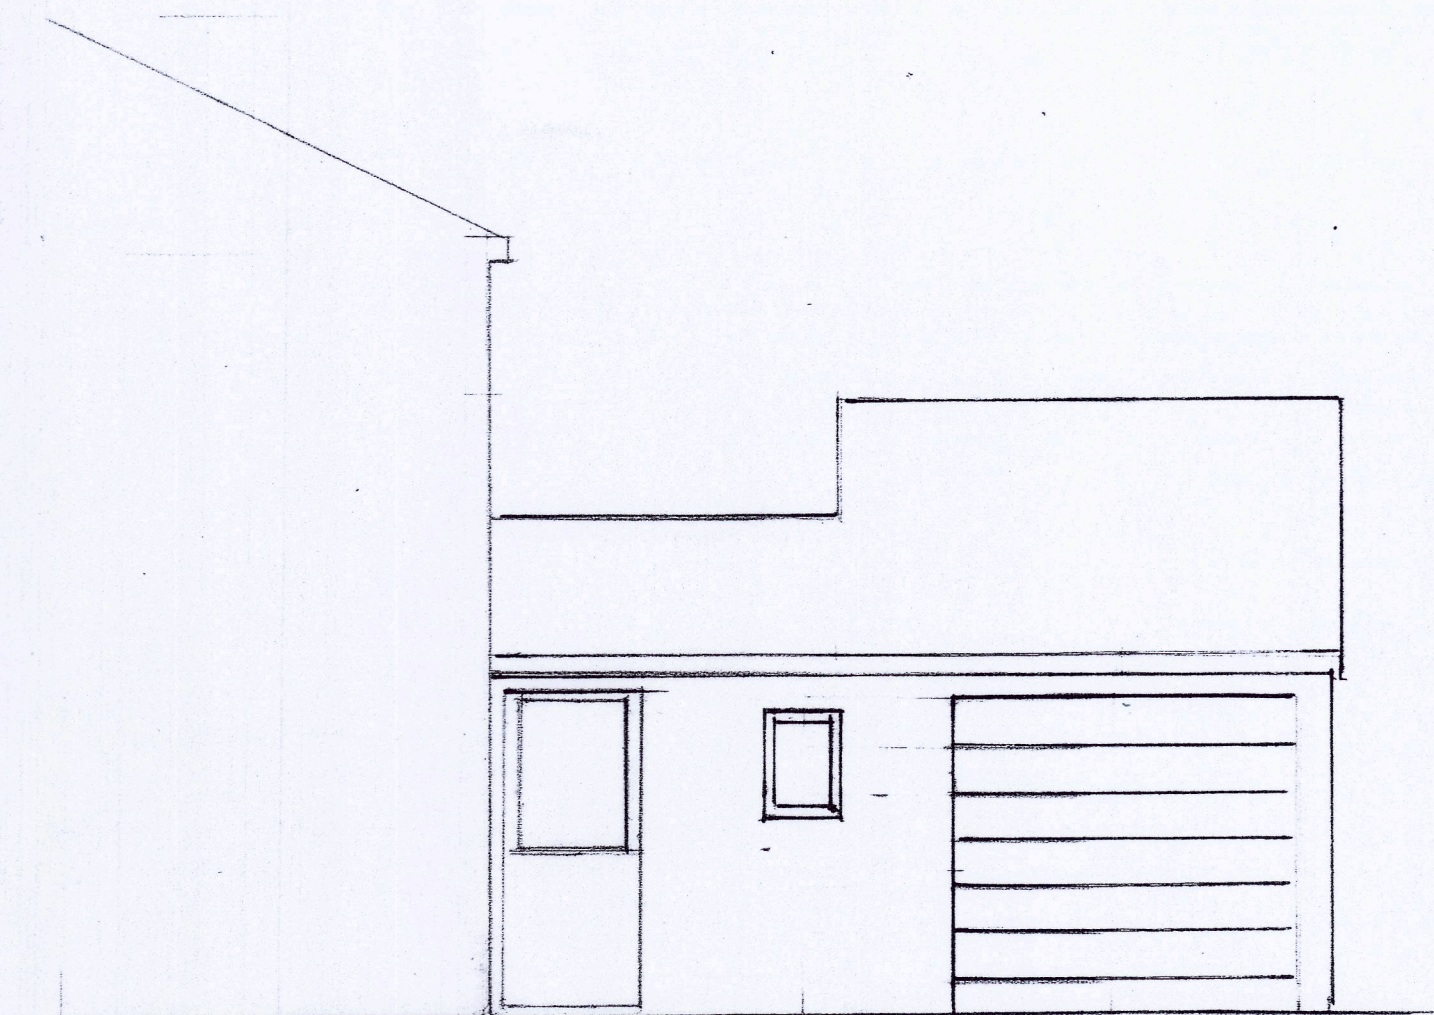


EXISTING FRONT ELEVATION

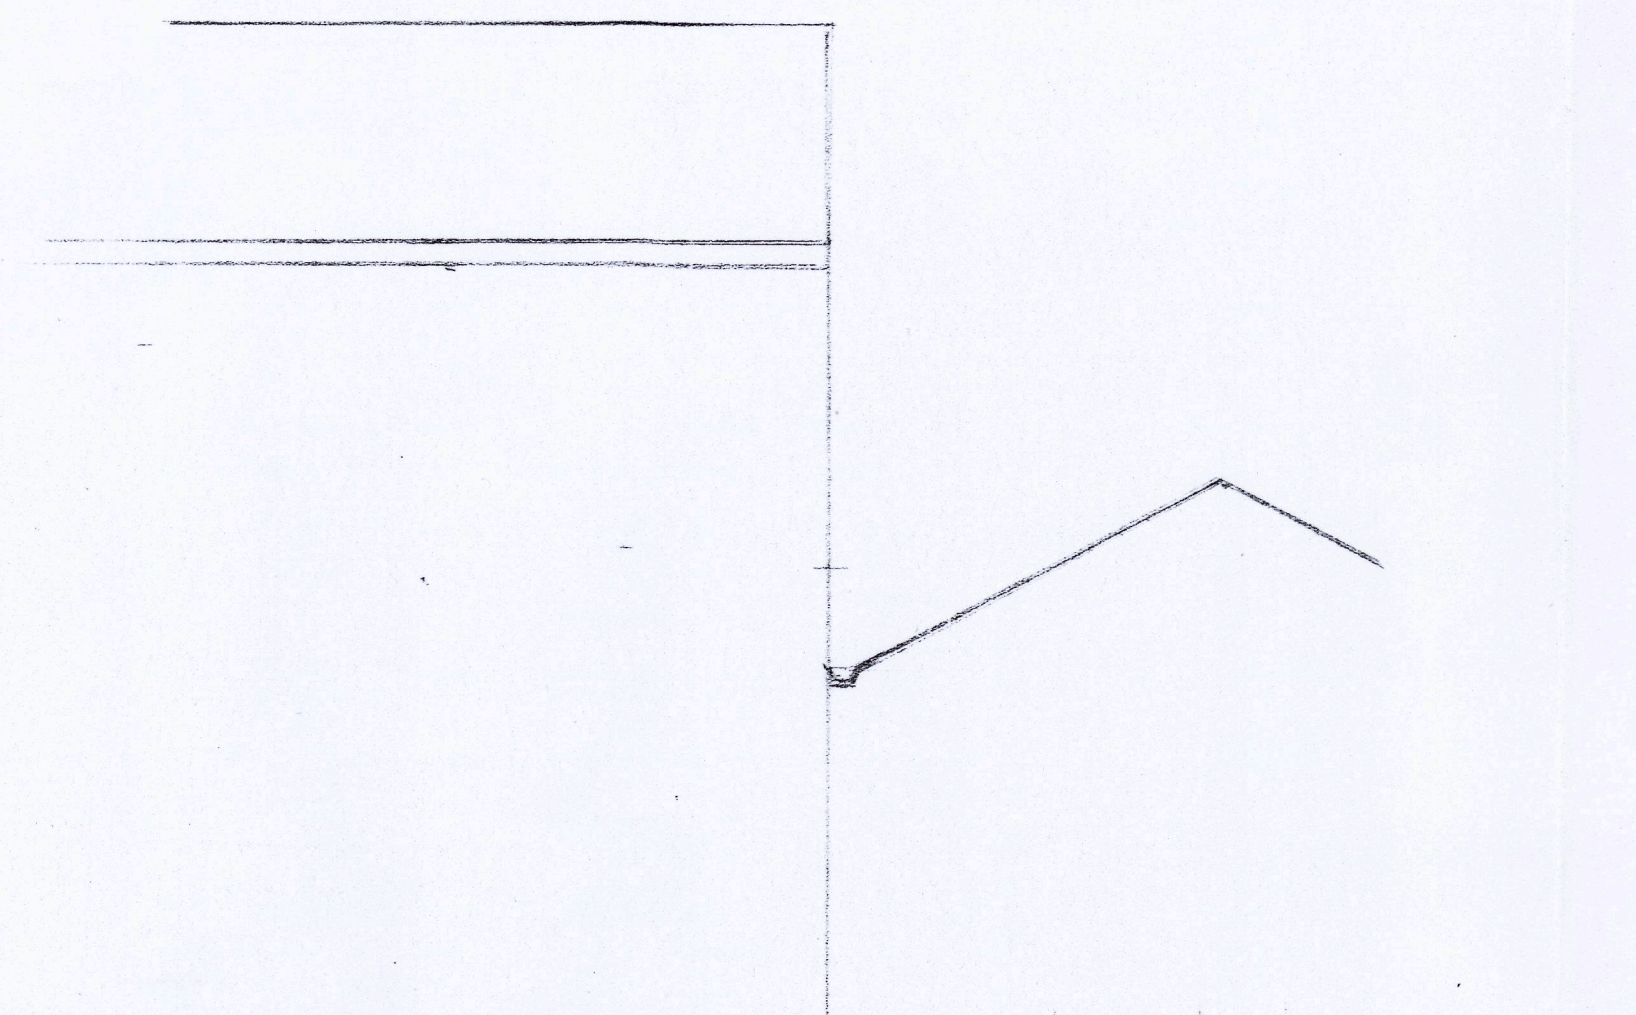


EXISTING SIDE ELEVATION

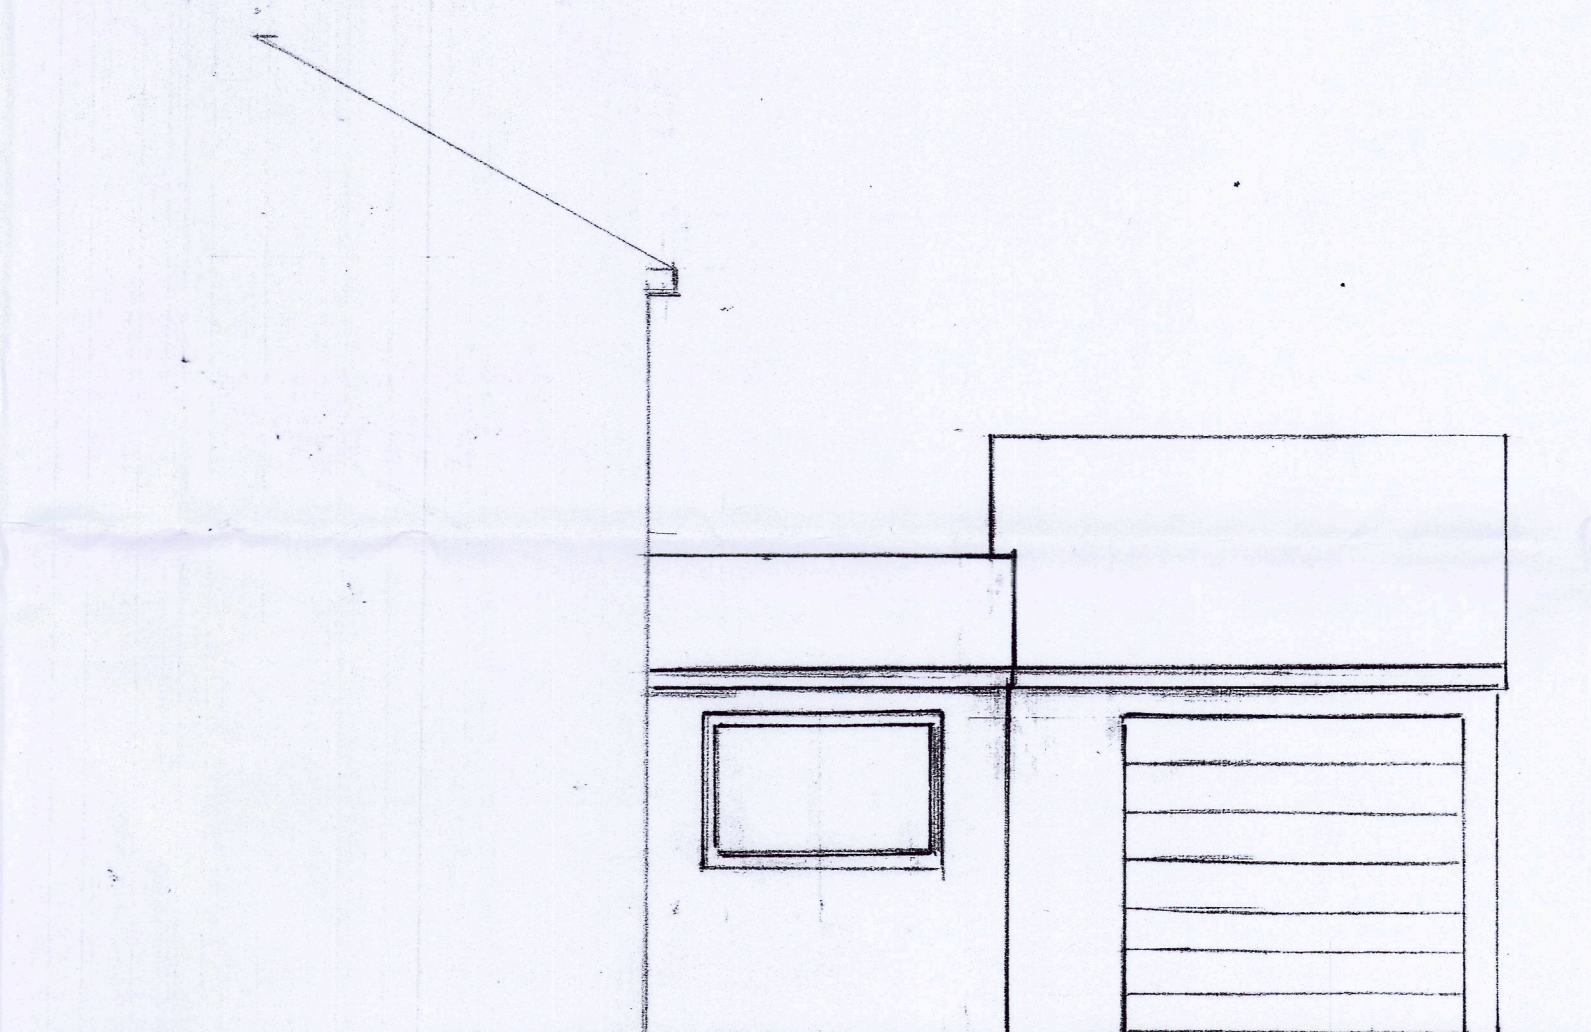


PROPOSED FRONT ELEVATION

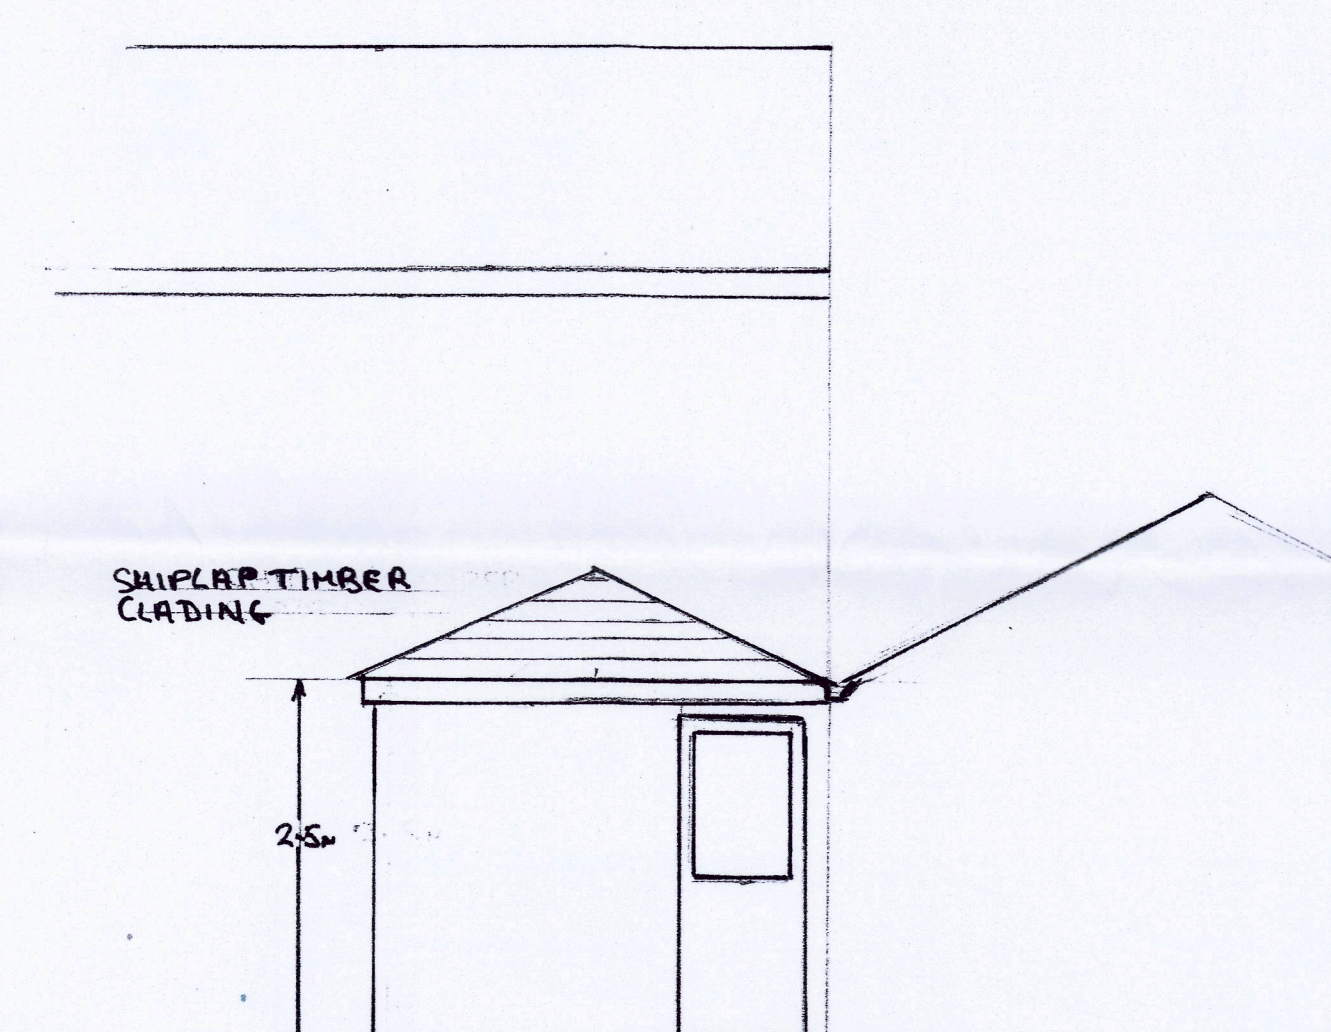

PROPOSED SIDE ELEVATION

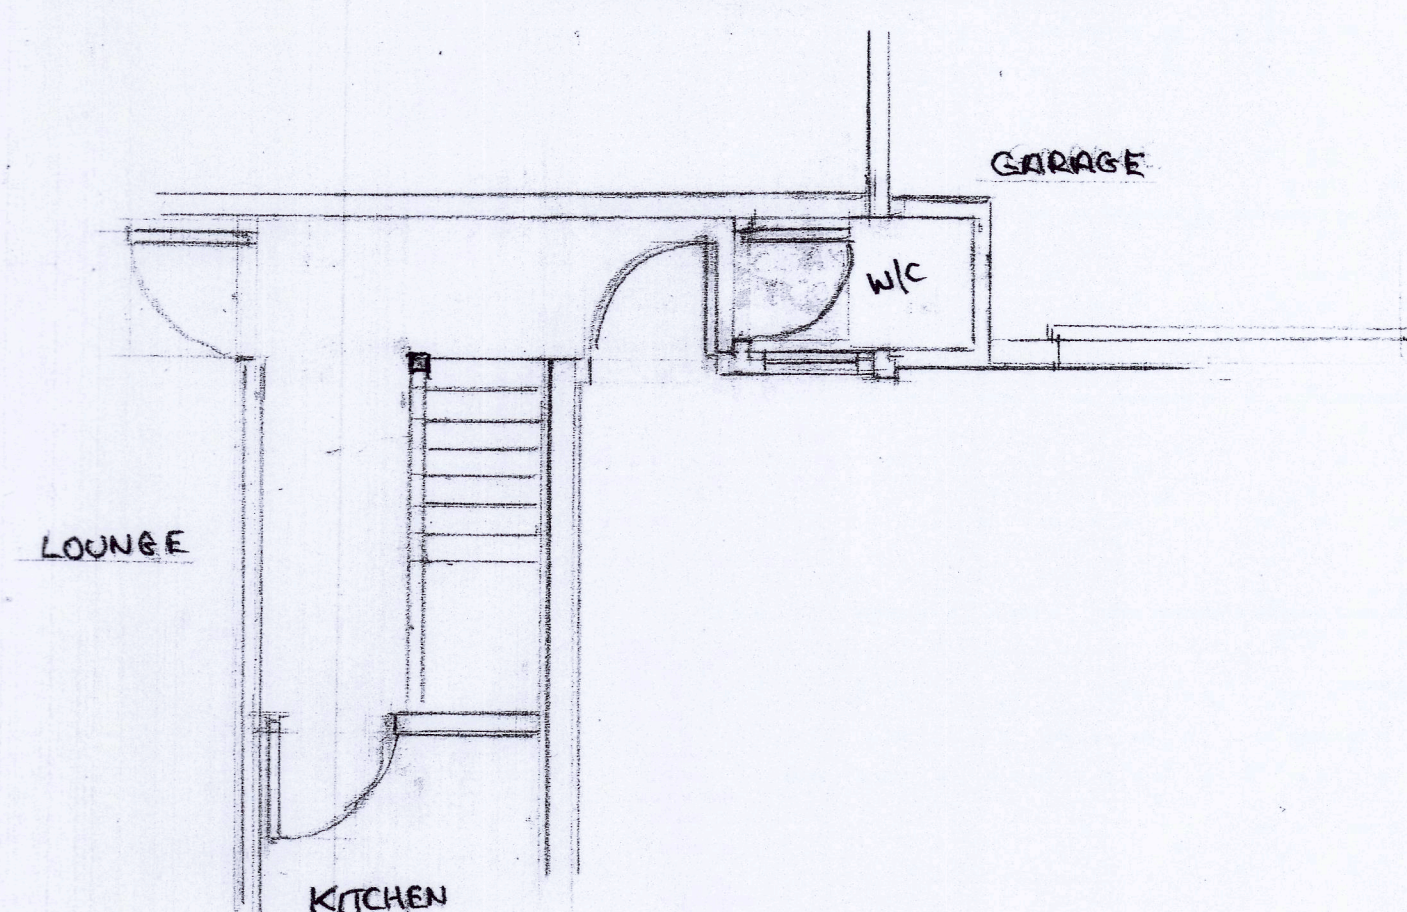

EXISTING GROUND FLOOR PLAN

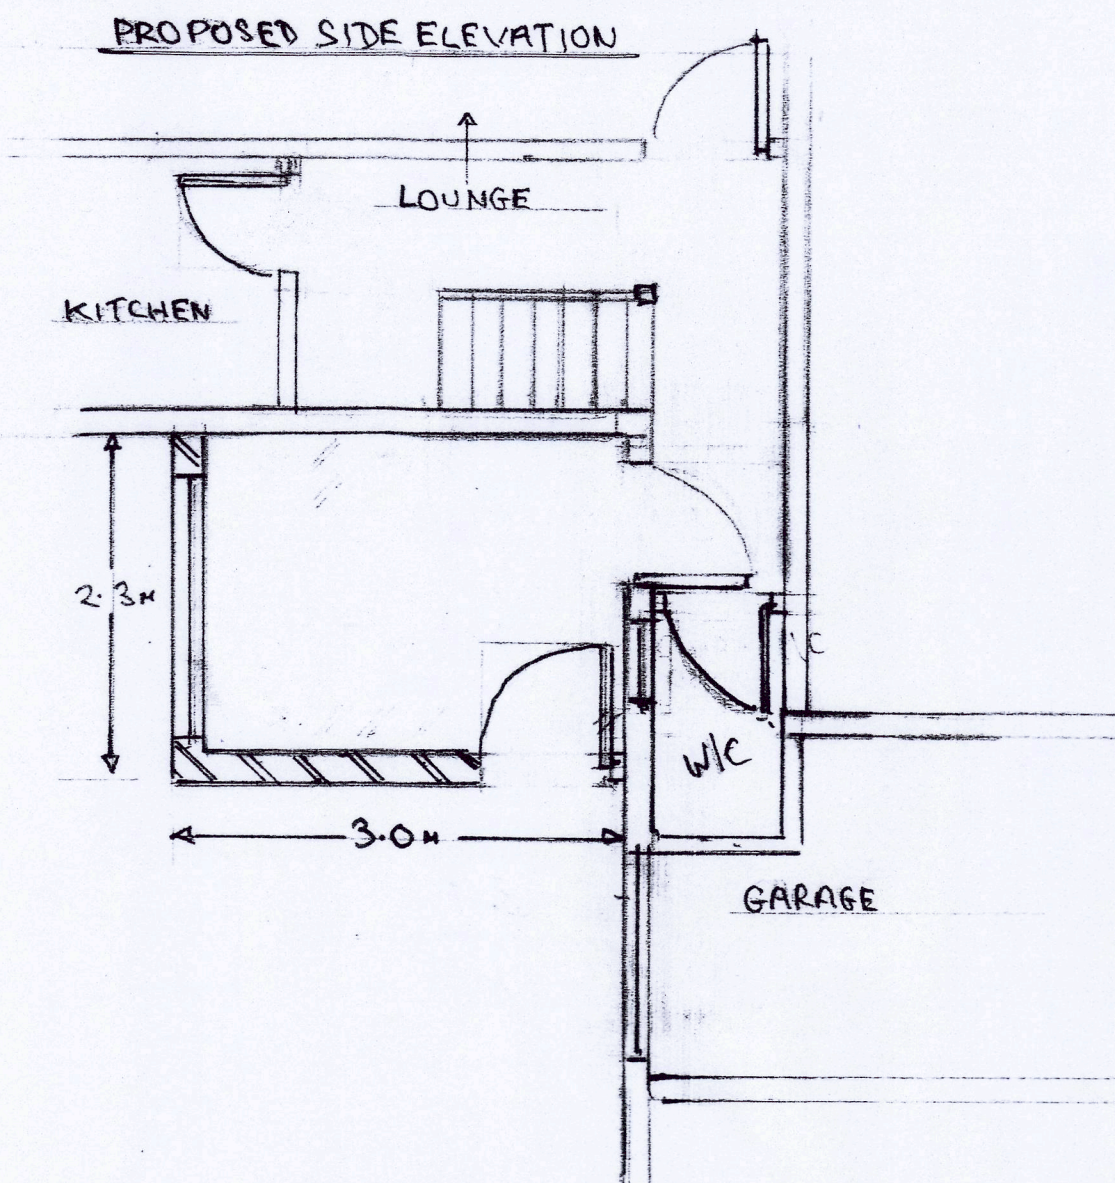

PROPOSED GROUND FLOOR PLAN

PLANNING NOTES - CAVITY WALL CONSTRUCTION WITH FACING BRICKWORK TO MATCH THE EXISTING HOUSE AS CLOSELY AS POSSIBLE.

ROOF - PITCHED ROOF WITH TILES MATCHING THE EXISTING HOUSE REGARDING TEXTURE AND COLOUR AS CLOSELY AS POSSIBLE

WINDOWS AND PORCH DOOR - WHITE UPVC DOUBLE GLAZED UNITS

GUTTER FACIAS AND SOFFIT - WHITE PLASTIC

RAINWATER DISPOSAL - TAKEN TO THE EXISTING DRAINAGE SYSTEM.

RAVING NOTES

AMENDMENT 'A' 24/10/23
CORRECTION OF PROPOSED SIDE ELEVATION TO BRING IT IN LINE WITH THE PROPOSED GROUND FLOOR PLAN.

PETER DENNY
ARCHITECTURAL DESIGN

35 CLEVELAND RD BULKINGTON
BEDFORDSHIRE MK42 9PH
TEL 02476 730167
MOBILE 07871 166494

PROJECT - ENTRANCE PORCH
FOR MR & MRS HARRISON
44 ARNOLD ROAD STONE GOLFING
NUNERATON

TITLE - PLANS AND ELEVATIONS.

SCALE - 1:50

DATE - 08-8-23.

DRAWING N° - 00085/07/23

CONTRACTORS MUST CHECK ALL DIMENSIONS ON SITE BEFORE STARTING WORK