



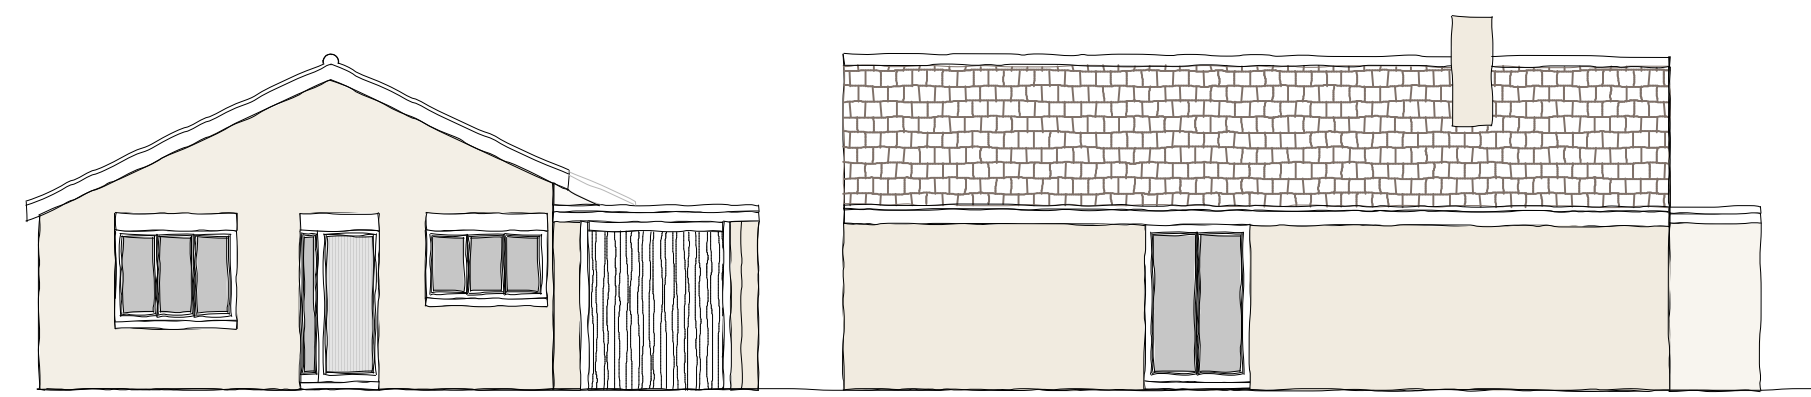


FRONT ELEVATION

SIDE ELEVATION

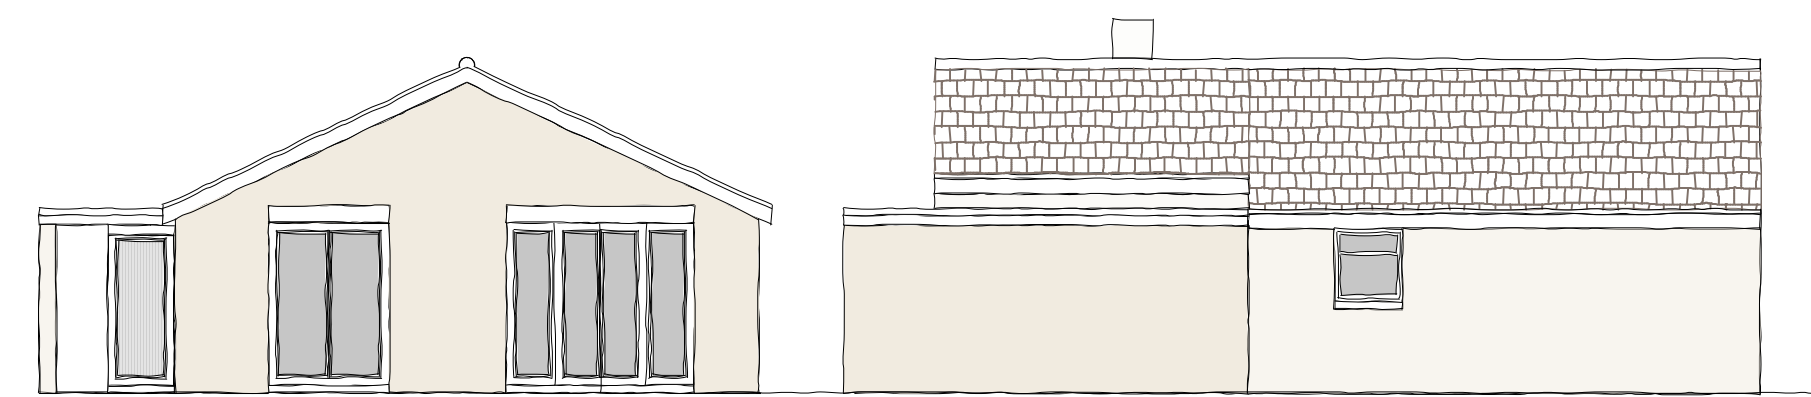


REAR ELEVATION


SIDE ELEVATION

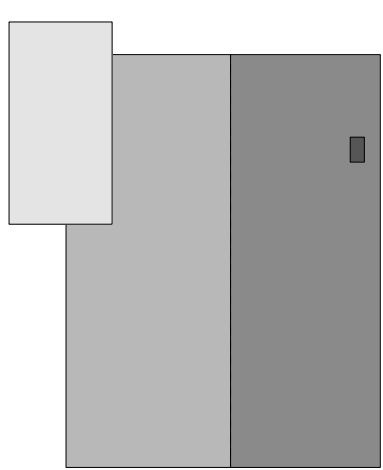

EXISTING ROOF PLAN

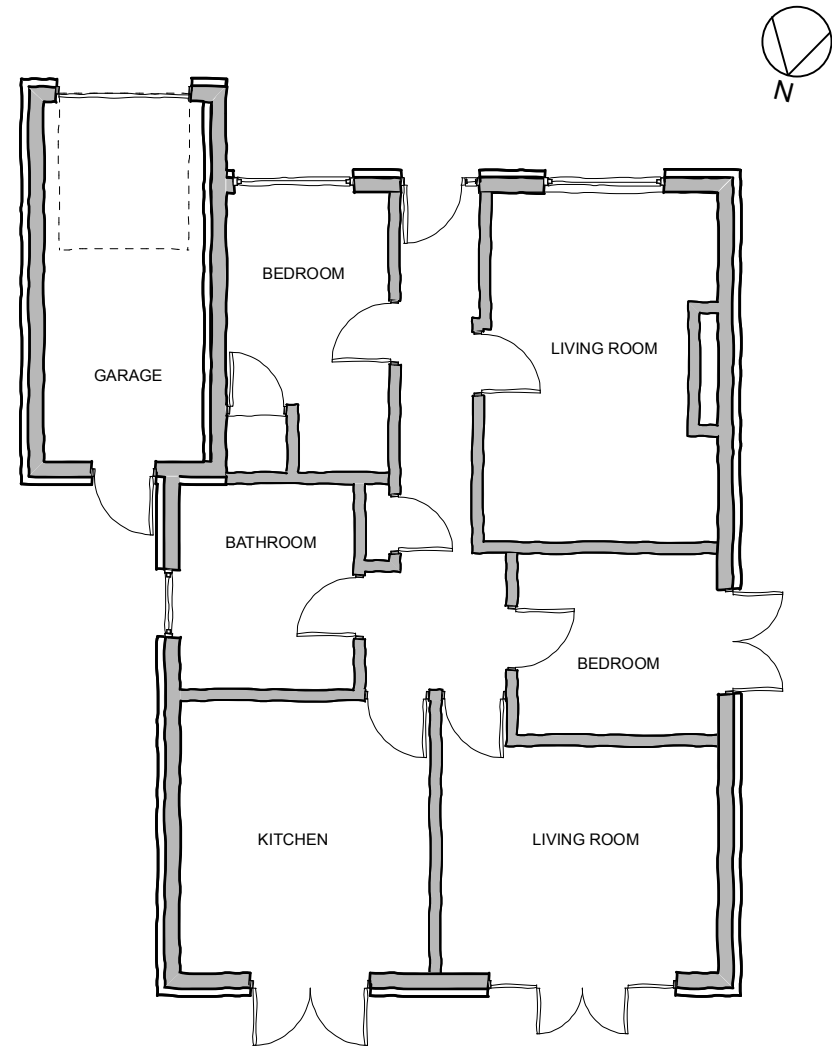


EXISTING PLAN

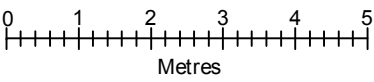

WIDER AREA PLAN - NTS



LOCATION PLAN - 1:1250

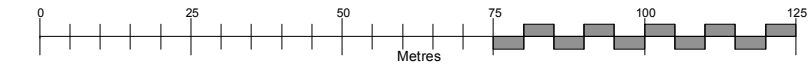

FOR PLANNING PURPOSES ONLY			
B	MAR 23	ELEVATIONS ADDED	
A	FEB 23	UPDATED FOLLOWING CLIENT'S COMMENTS	
I	FEB 23	FIRST ISSUE	
REVISION	DATE	AMENDMENT	
ANY ORDINANCE SURVEY DATA IS BASED UPON THE ORDINANCE SURVEY MAPS WITHIN THE BANKING OF THE CONTROLLER, IS A BANKING OFFICE, OFFICE OFF			