
Stretton House, Watling Street, Burbage

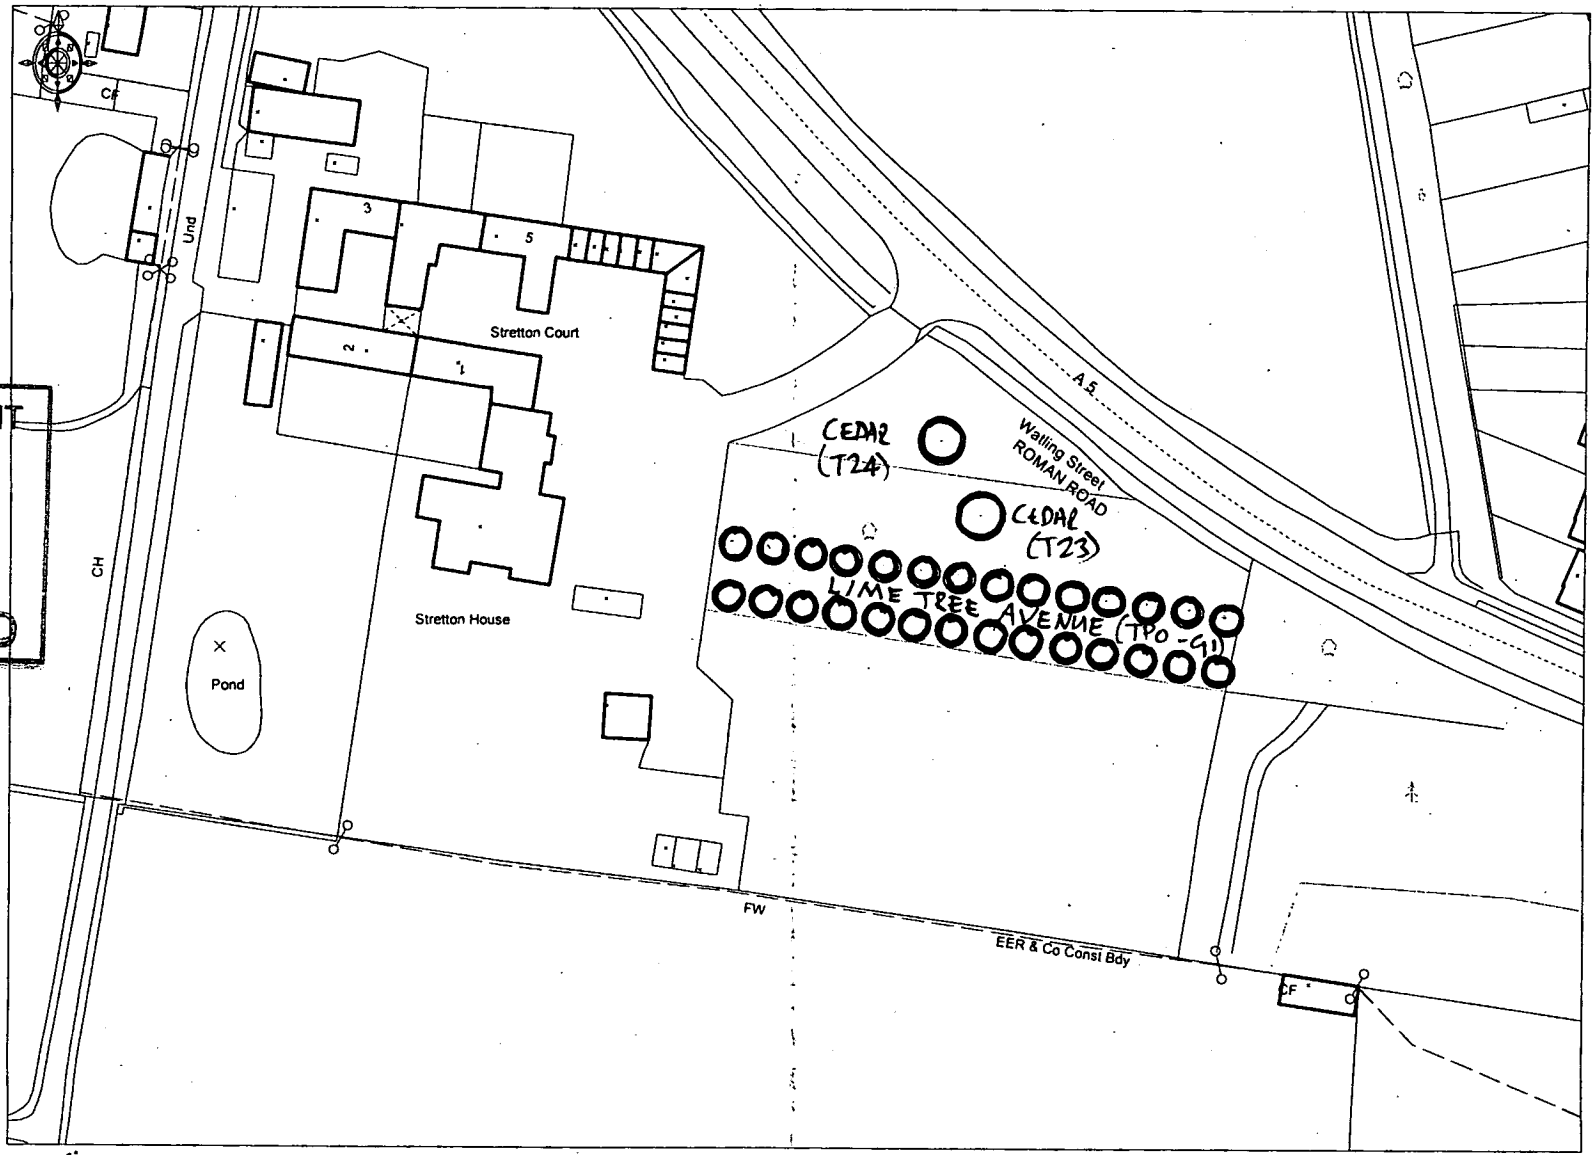

DEVELOPMENT SERVICES

16 APR 2008

RECEIVED

Ordnance Survey © Crown Copyright 2008. All rights reserved. Licence number 100020449. Plotted Scale - 1:1250

Stansgate Planning LLP Drawing No. 5674-1 April 2008