Job No: CR11002

ISSUED FOR MANUFACTURE

DATE 01/03/11 SIGNED SRW

ISSUE REFERENCE ISSUE NUMBER

Note - All Eaves panels to be RAL7016 (Dark Grey). Gable panels to be RAL7035 (Light Grey) except those marked as RAL7016 (Dark Grey)

Production Front

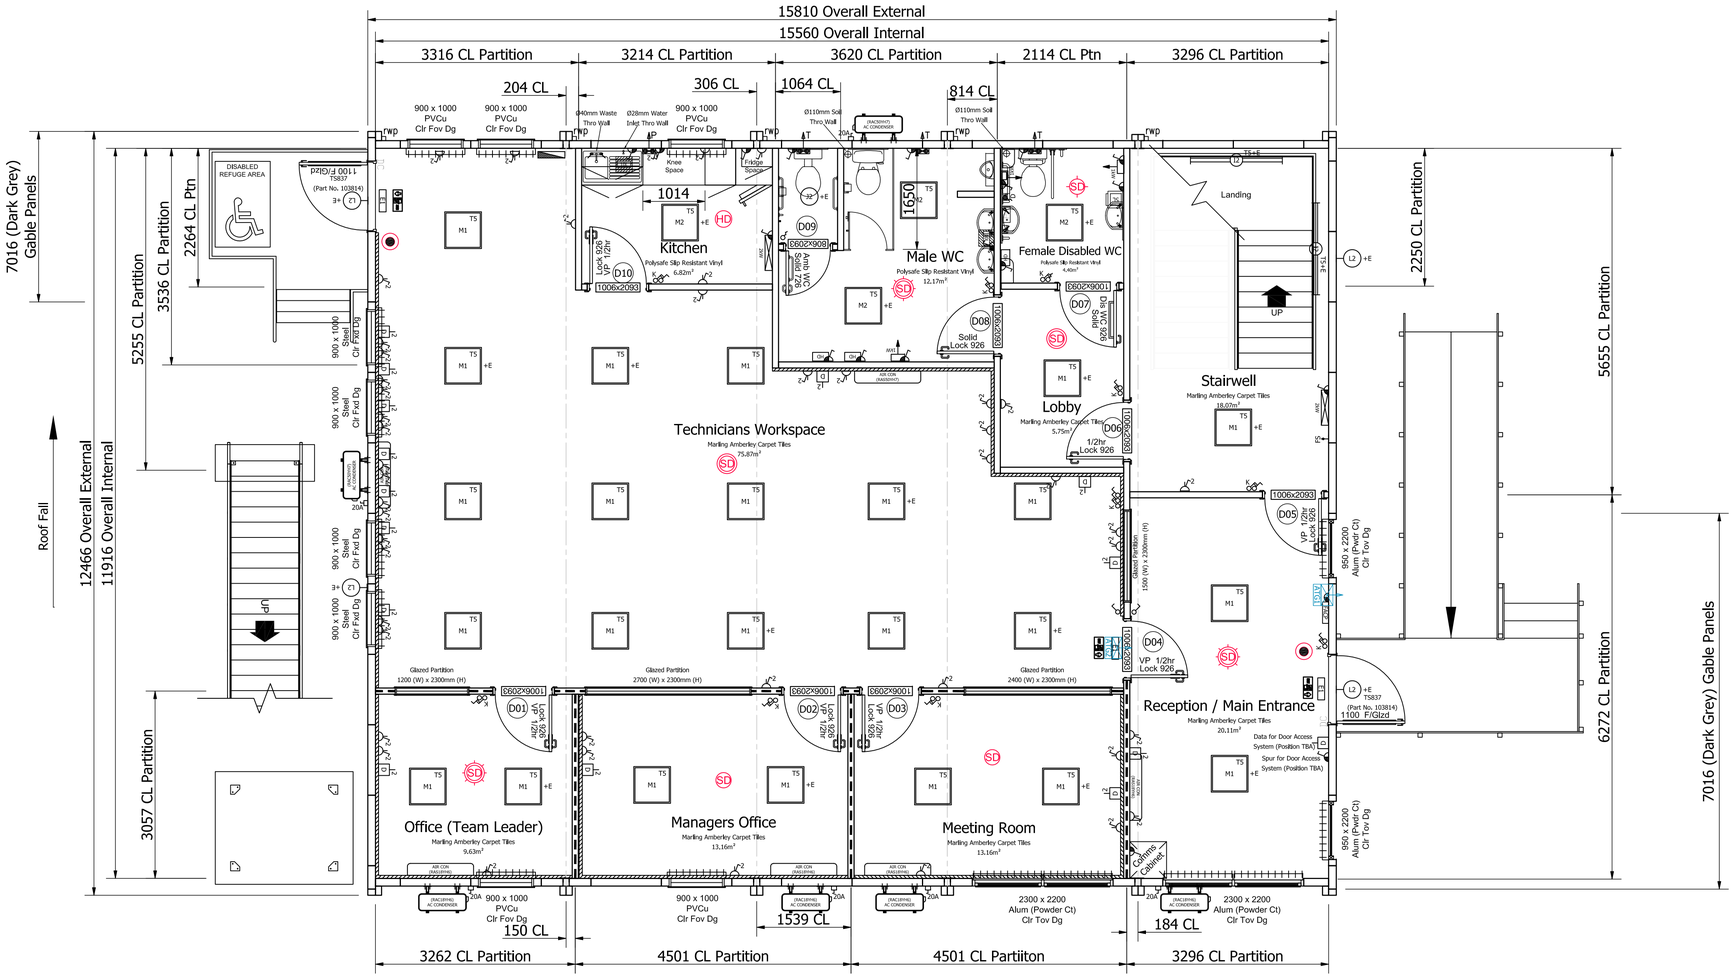

Bay 1
Basic - 4200kg
Ex Works - 4600kg
Max Lift Mass - 8400kg

Bay 2
Basic - 3700kg
Ex Works - 4600kg
Max Lift Mass - 8400kg

Bay 3
Basic - 3700kg
Ex Works - 5100kg
Max Lift Mass - 8400kg

Bay 4
Basic - 3700kg
Ex Works - 5800kg
Max Lift Mass - 8400kg

Bay 5
Basic - 4200kg
Ex Works - 4600kg
Max Lift Mass - 8400kg

LEGEND

- T5 LIGHT
- 28W EXT ROUND BULKHEAD LIGHT
- 1500 TWIN MOISTURE RES STRIPLIGHT
- 600x600 LG3 65° RECESSED LIGHT
- 28W INT ROUND BULKHEAD LIGHT
- NON-MAINTAINED EMERGENCY LIGHT
- 1 GANG 1 WAY LIGHT SWITCH
- KEY SWITCH
- 2kW CONVECTOR HEATER
- 1kW DOWNFLOW HEATER
- HAND DRYER
- SINGLE SWITCHED SOCKET OUTLET
- DOUBLE SWITCHED SOCKET OUTLET
- SWITCHED FUSED SPUR
- REMOTE EXTRACT FAN
- 3 COMPARTMENT TRUNKING
- DISTRIBUTION BOARD
- FIRE ALARM CONTROL PANEL
- FIRE ALARM PUSH POINT
- SMOKE DETECTOR
- SMOKE DETECTOR + SOUNDER
- SMOKE DETECTOR + SOUNDER + BEACON
- HEAT DETECTOR

PARTITION KEY

TYPE '1' 35dB 100mm
(2x12.5mm Vinyl P'board + 75mm Metal Stud)

TYPE '2' 39dB 100mm
(2x12.5mm Vinyl P'board + 75mm Metal Stud + Insul)

ESCAPE SIGNAGE KEY

1 = PROGRESS FORWARD FROM HERE

STATUTORY FIRE NOTICE (210x300mm)



FOR ALL FIRE ALARMS, SOUNDERS, BREAK GLASS UNITS ETC REFER TO ENGINEERS FIRE ALARM DRAWINGS.

FIRE ESCAPE SIGNAGE TO CONFORM TO BS 5499 PART 1. MAXIMUM VIEWING DISTANCE BETWEEN SIGNS TO BE 25m. SIGNS POSITIONED ON THE WALLS TO BE LOCATED BETWEEN 1.7 & 2.0m ABOVE FINISHED FLOOR LEVEL. SIGNS SUSPENDED FROM CEILINGS AND SIGNS ABOVE 2.5m HIGH ARE NOT BE OBSCURED AND INCONSPICUOUS. IF THIS IS THE CASE THERE ARE TO BE ADDITIONAL SIGNS PROVIDED TO ENSURE FULL AWARENESS OF ESCAPE ROUTES.

Note - Air Conditioning mains supply to outdoor unit. Spur unit for local isolator to indoor units

Rev	Description	By	Date	Chk	Date
	Revision History				
J	Sockets & Data Updated to Suit Furniture Layout Provided	SRW	01.03.11	PAA	01.03.11
H	Updated as amendment rev=G	SRW	21.02.11	PAA	21.02.11
G	Windows Height Updated	SRW	17.02.11	PAA	17.02.11
F	Windows added to Tech Workspace Updated for production	SRW	09.02.11	EL	09.02.11
E	Layout changed as per amendment Rev E	SRW	01.02.11	BJP	01.02.11
D	Layout changed as per amendment Rev D	AG	21.01.11	DC	25.01.11
C	Layout changed as per amendment Rev C	AG	17.01.11	DC	19.01.11
B	Building changed to Progress	AJS	07.01.11	A.G	07.01.11
A	First Issue	-	-	-	-

General Notes:
- This drawing and any information or descriptive matter set hereon is the confidential property of Elliott, and must not be disclosed, loaned, copied or used for manufacturing, tendering or any other purpose without the prior consent in writing of Elliott.
- Do not scale from this drawing, work to figured dimensions only.
- All dimensions are in millimetres

www.elliottuk.com
Elliott - Modular Buildings, Manor Drive, Peterborough, PE4 7AP
Tel: 01733 298700 • Fax: 01733 298749

Client: MIRA Limited

Project: Elliott Progress
10 No. 12.000m x 3.112m Modules (5 on5)
2.50m Ceiling Height

Drawn By:	Drawn Date:	Checked By:	Checked Date:
NR	08.11.10	JM	08.11.10

Scale:	Sheet Size:	Sheet Number:
1:50	A1	1 of 2

Drawing Title: New K2 Modular Offices
Ground Floor Plan Layout

Drawing Number: 720007430-101 Rev: J

C
B D
A
REFERENCE FOR EXTERNAL VIEWS OF THE BUILDING

Elliott are members of MPBA