mws
Architectural & Design Consultants

4 Hillside Road
Market Harborough
LE16 7PG

Tel: (01858) 432 901
Fax: (01858) 432 901
e-mail mws@mwsdesign.co.uk

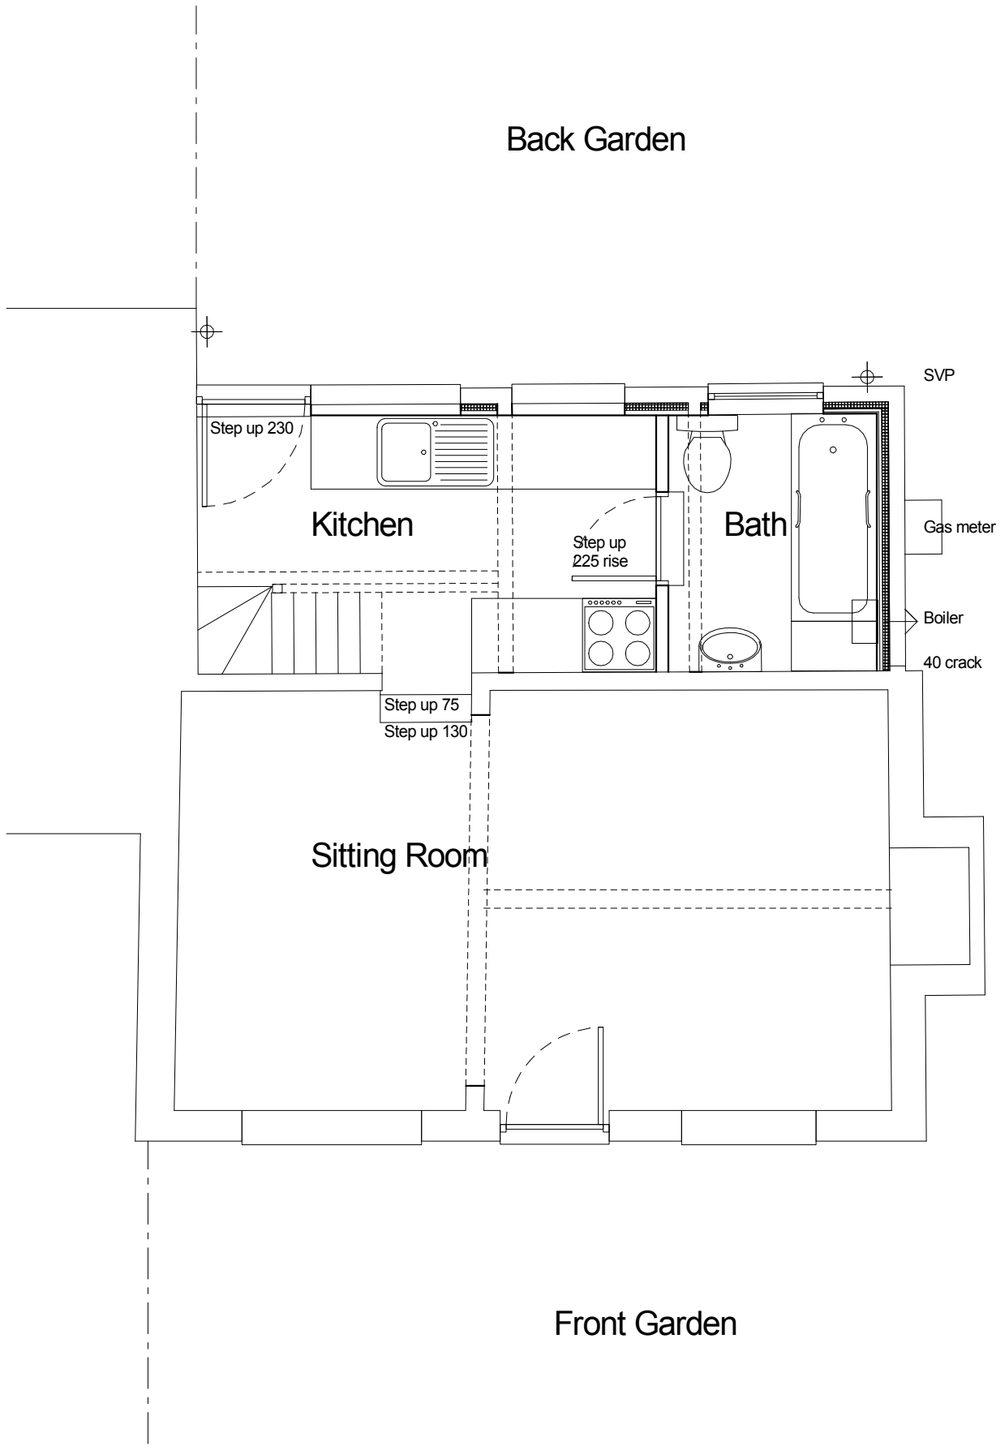

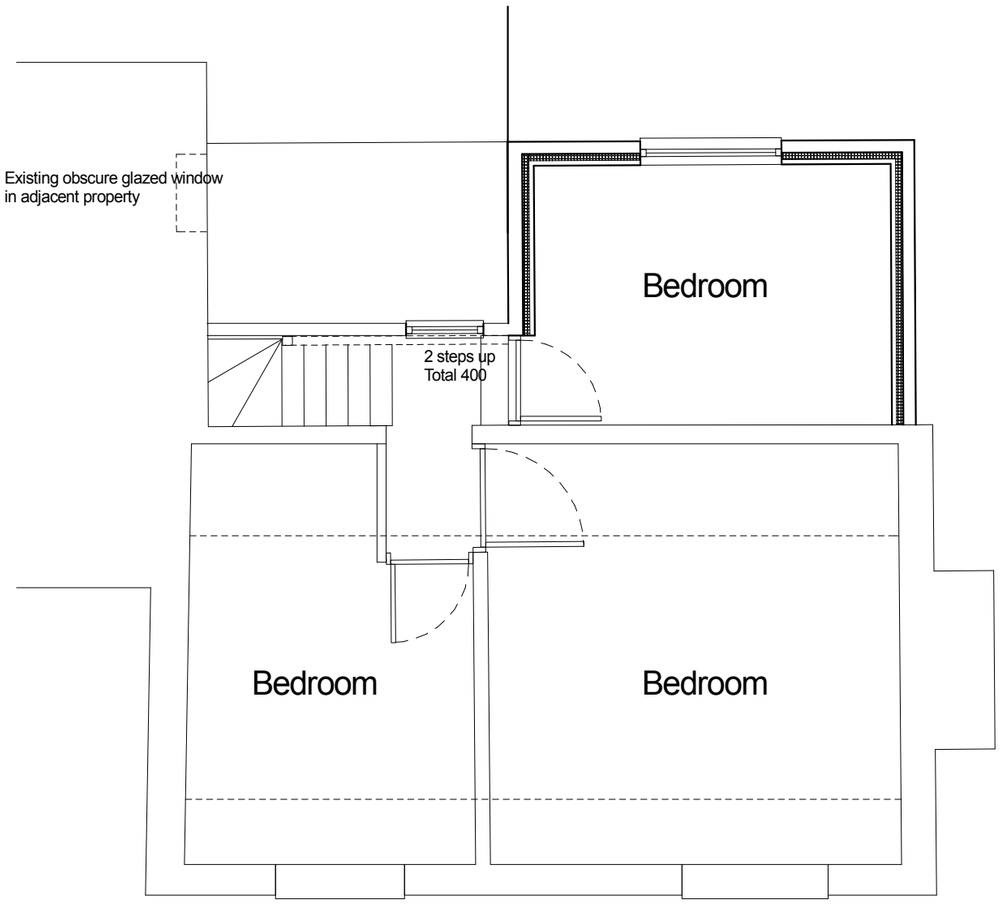

Outline Proposal - Ground Floor - Scale 1:50

First Floor - Scale 1:50

Scale 1:50

0 1m 2m 3m 4m 5m 10m 15m

North

Rev.	Date	Revision Note
A	Sept 2010	Details adjusted (MWS)
B	Apr 2011	Window added (MWS)

~~Do not Scale~~
All dimensions to be checked on site

Drawn by	BC	
Date	Sept 2010	
Project	5 East Green Barwell	
Drawing	Outline Proposal Ground and First Floor	

Scale	Job No.	Drawing No.
1:50	2137	4 B