


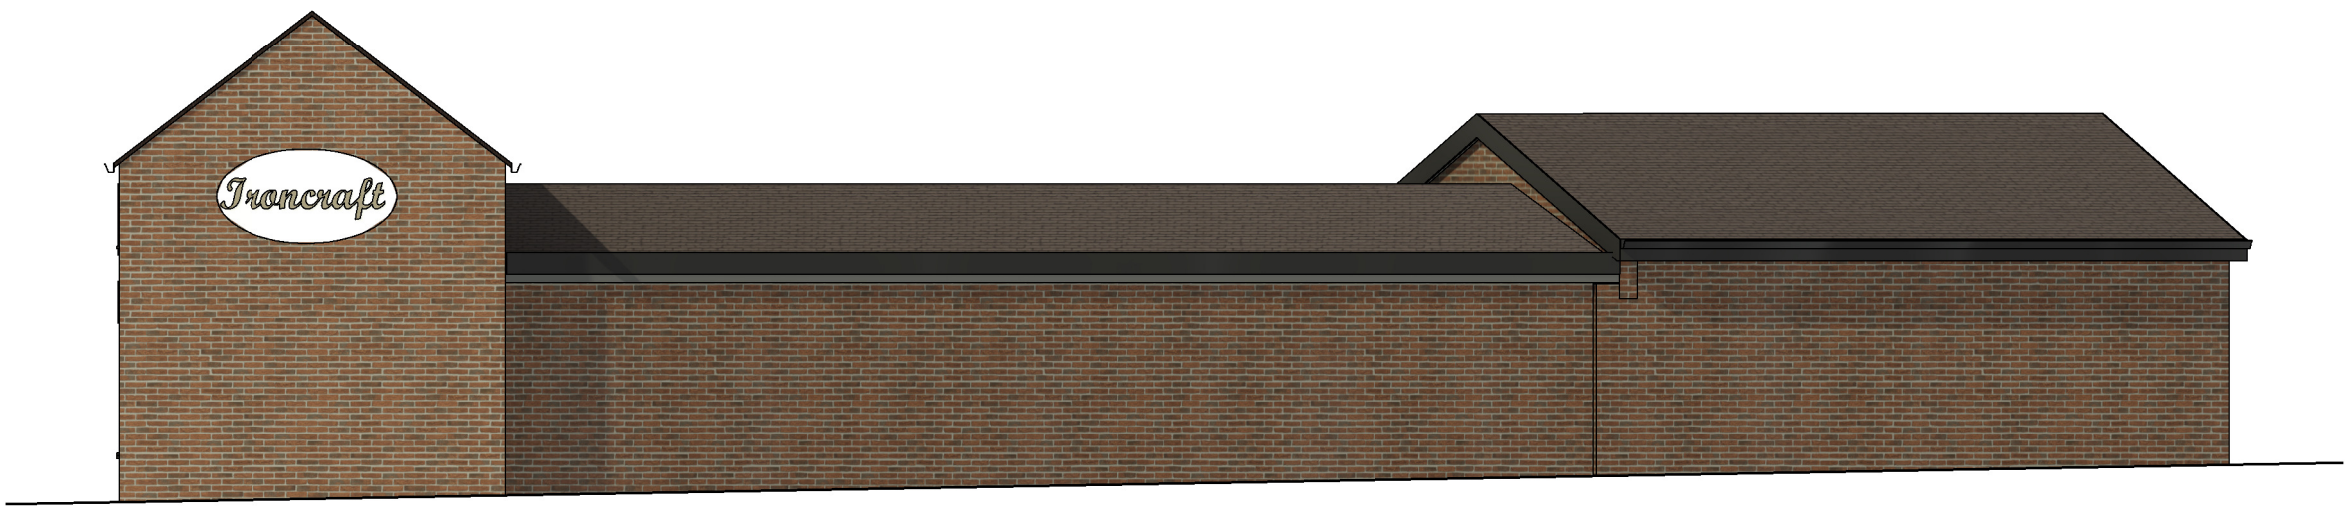


High Street Elevation




North Elevation




West Elevation

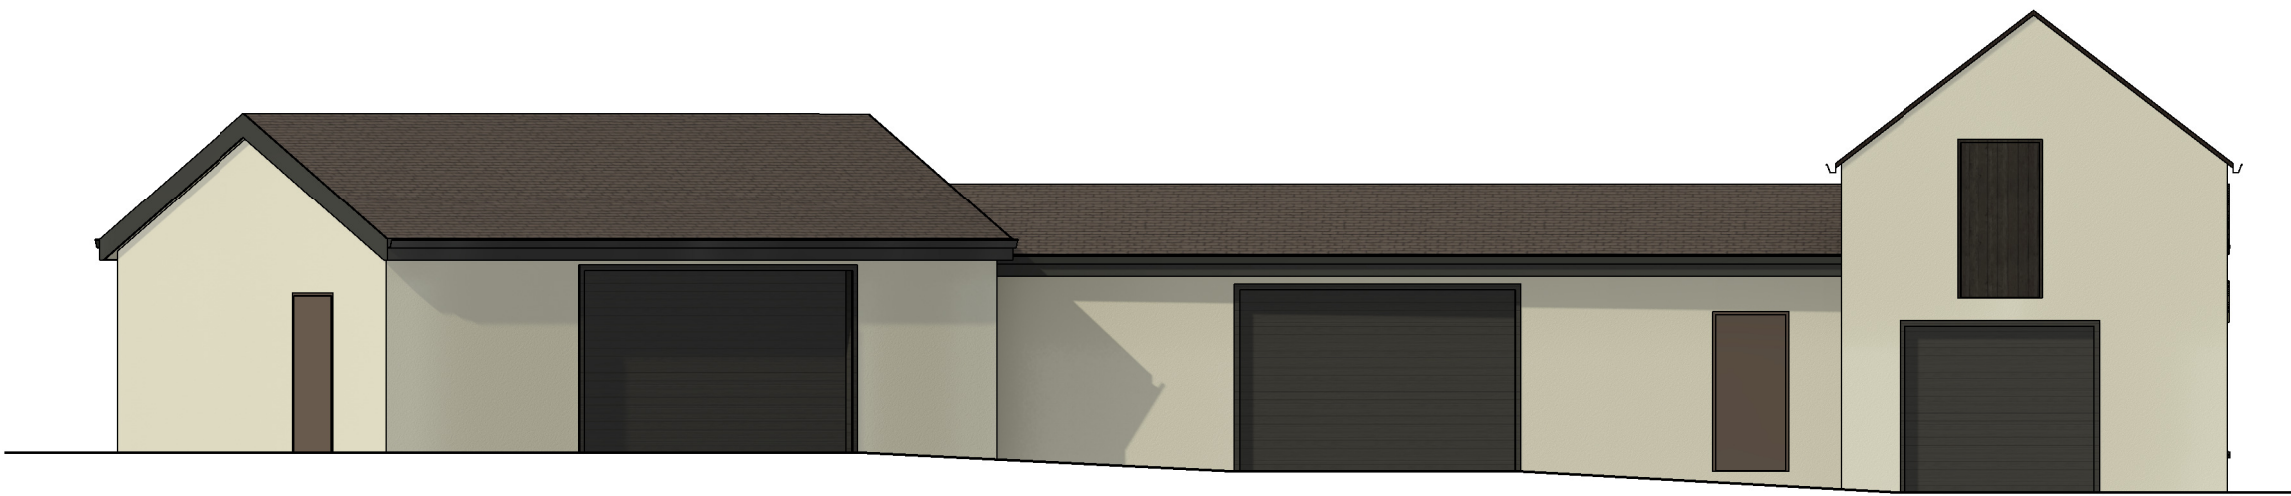

South Elevation

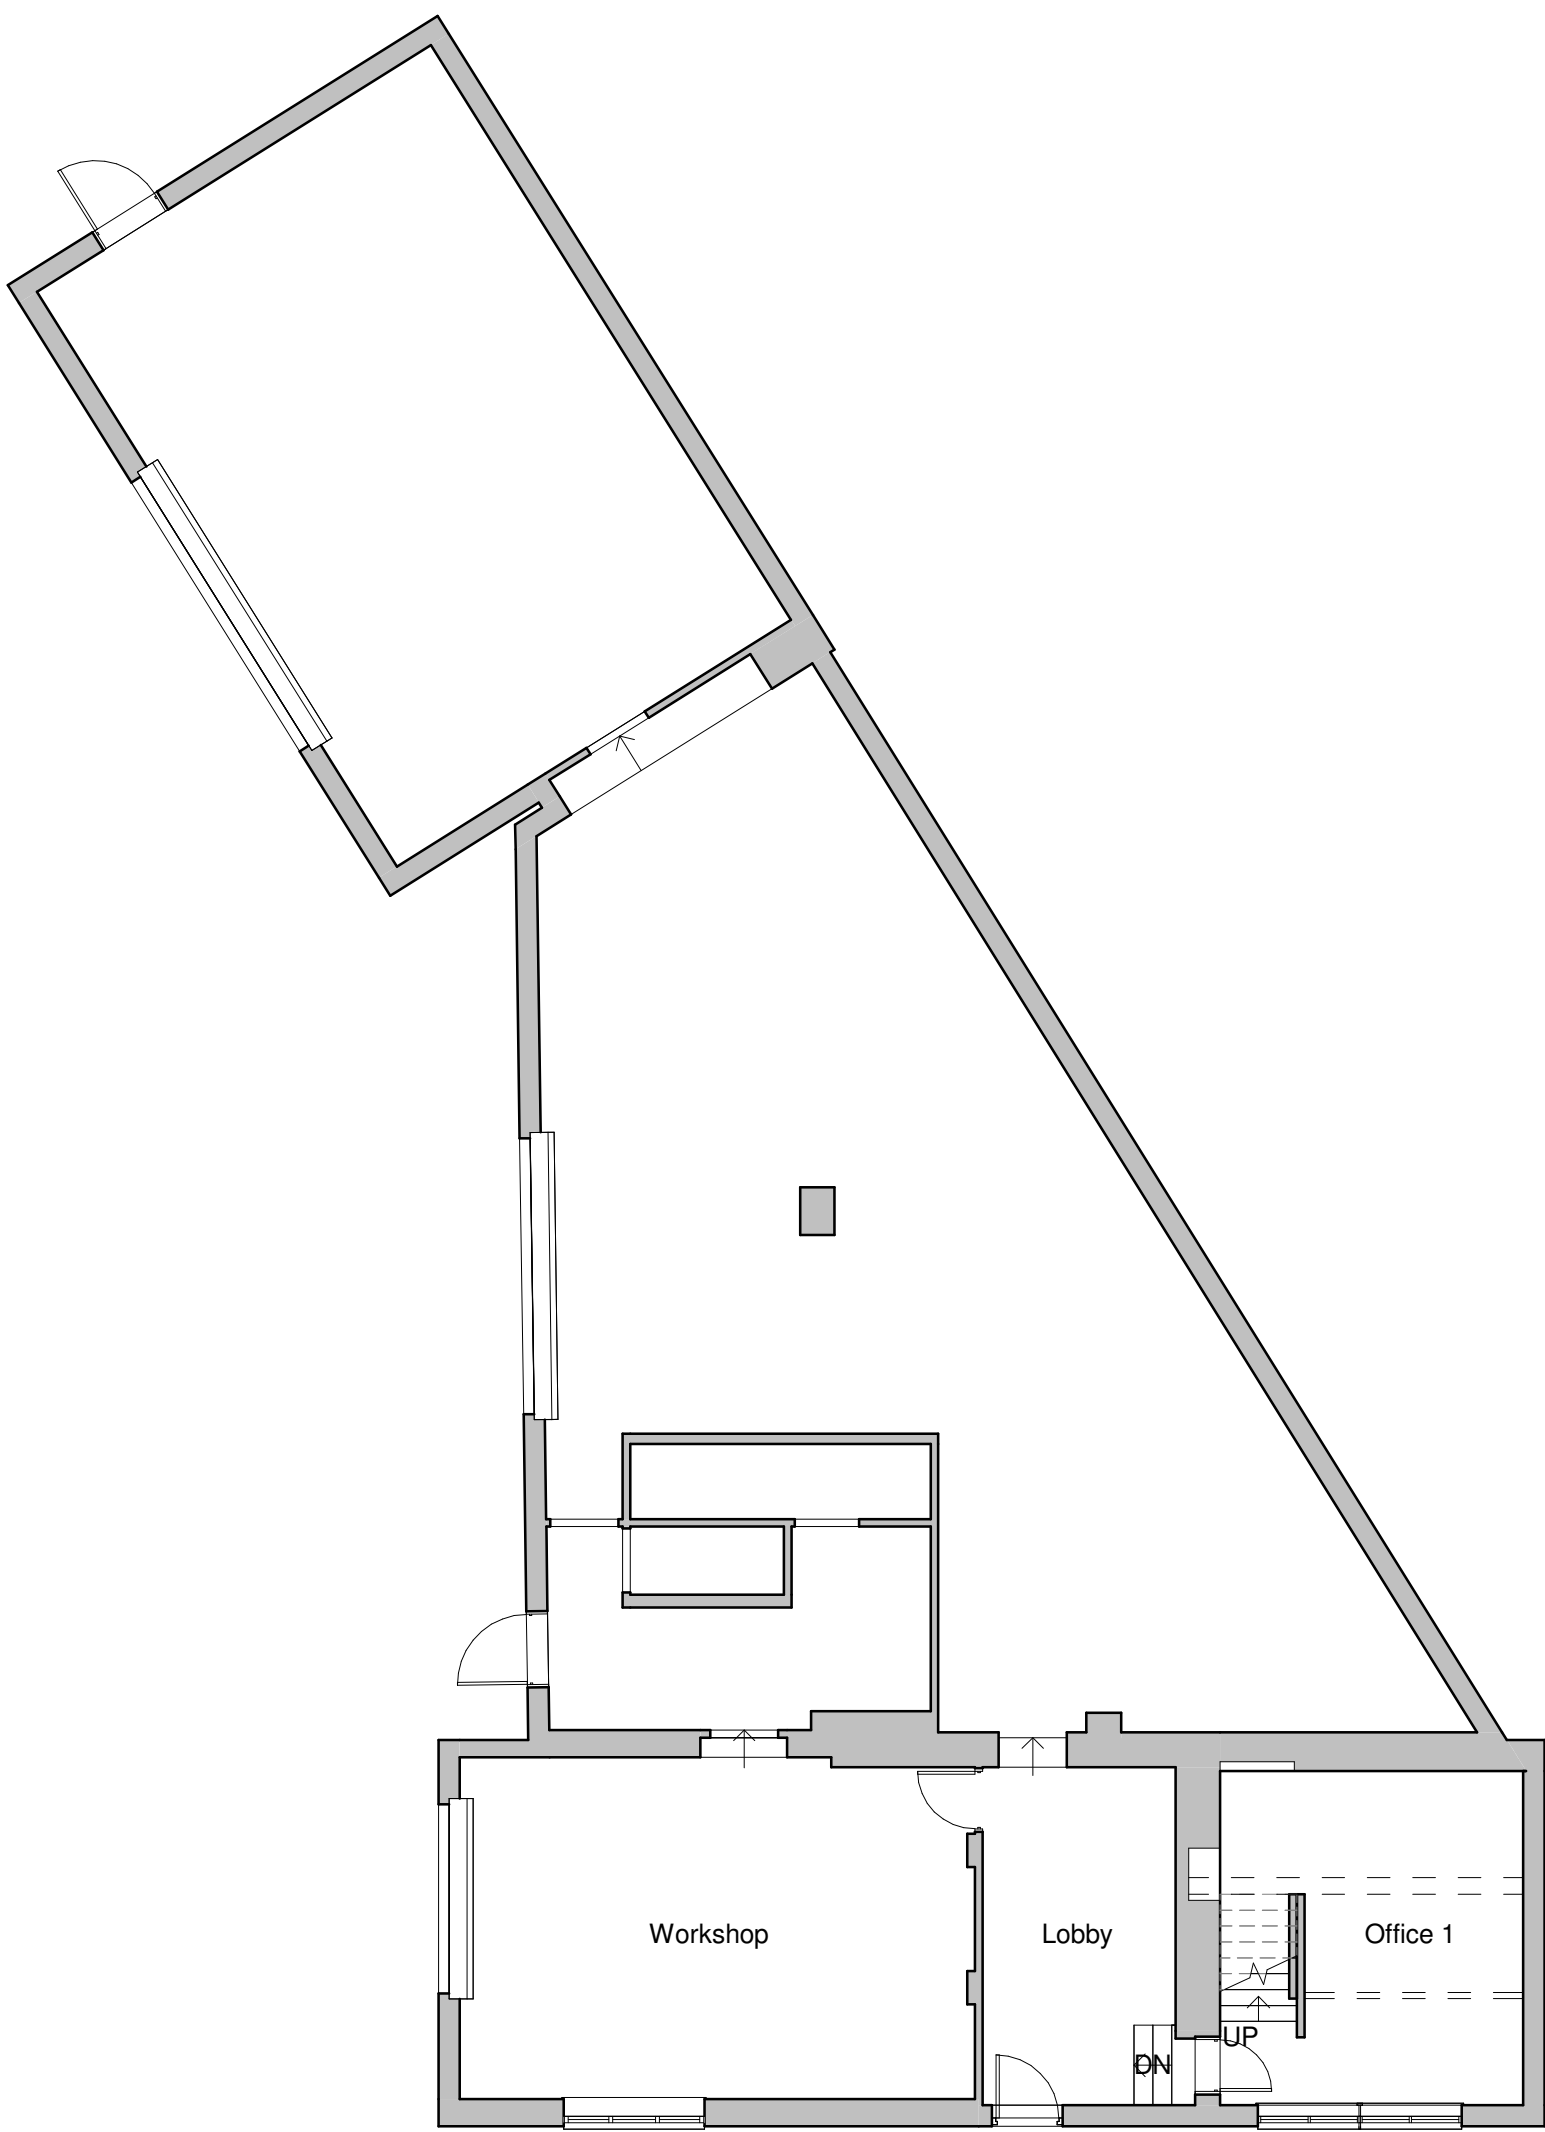

Ground Floor Plan

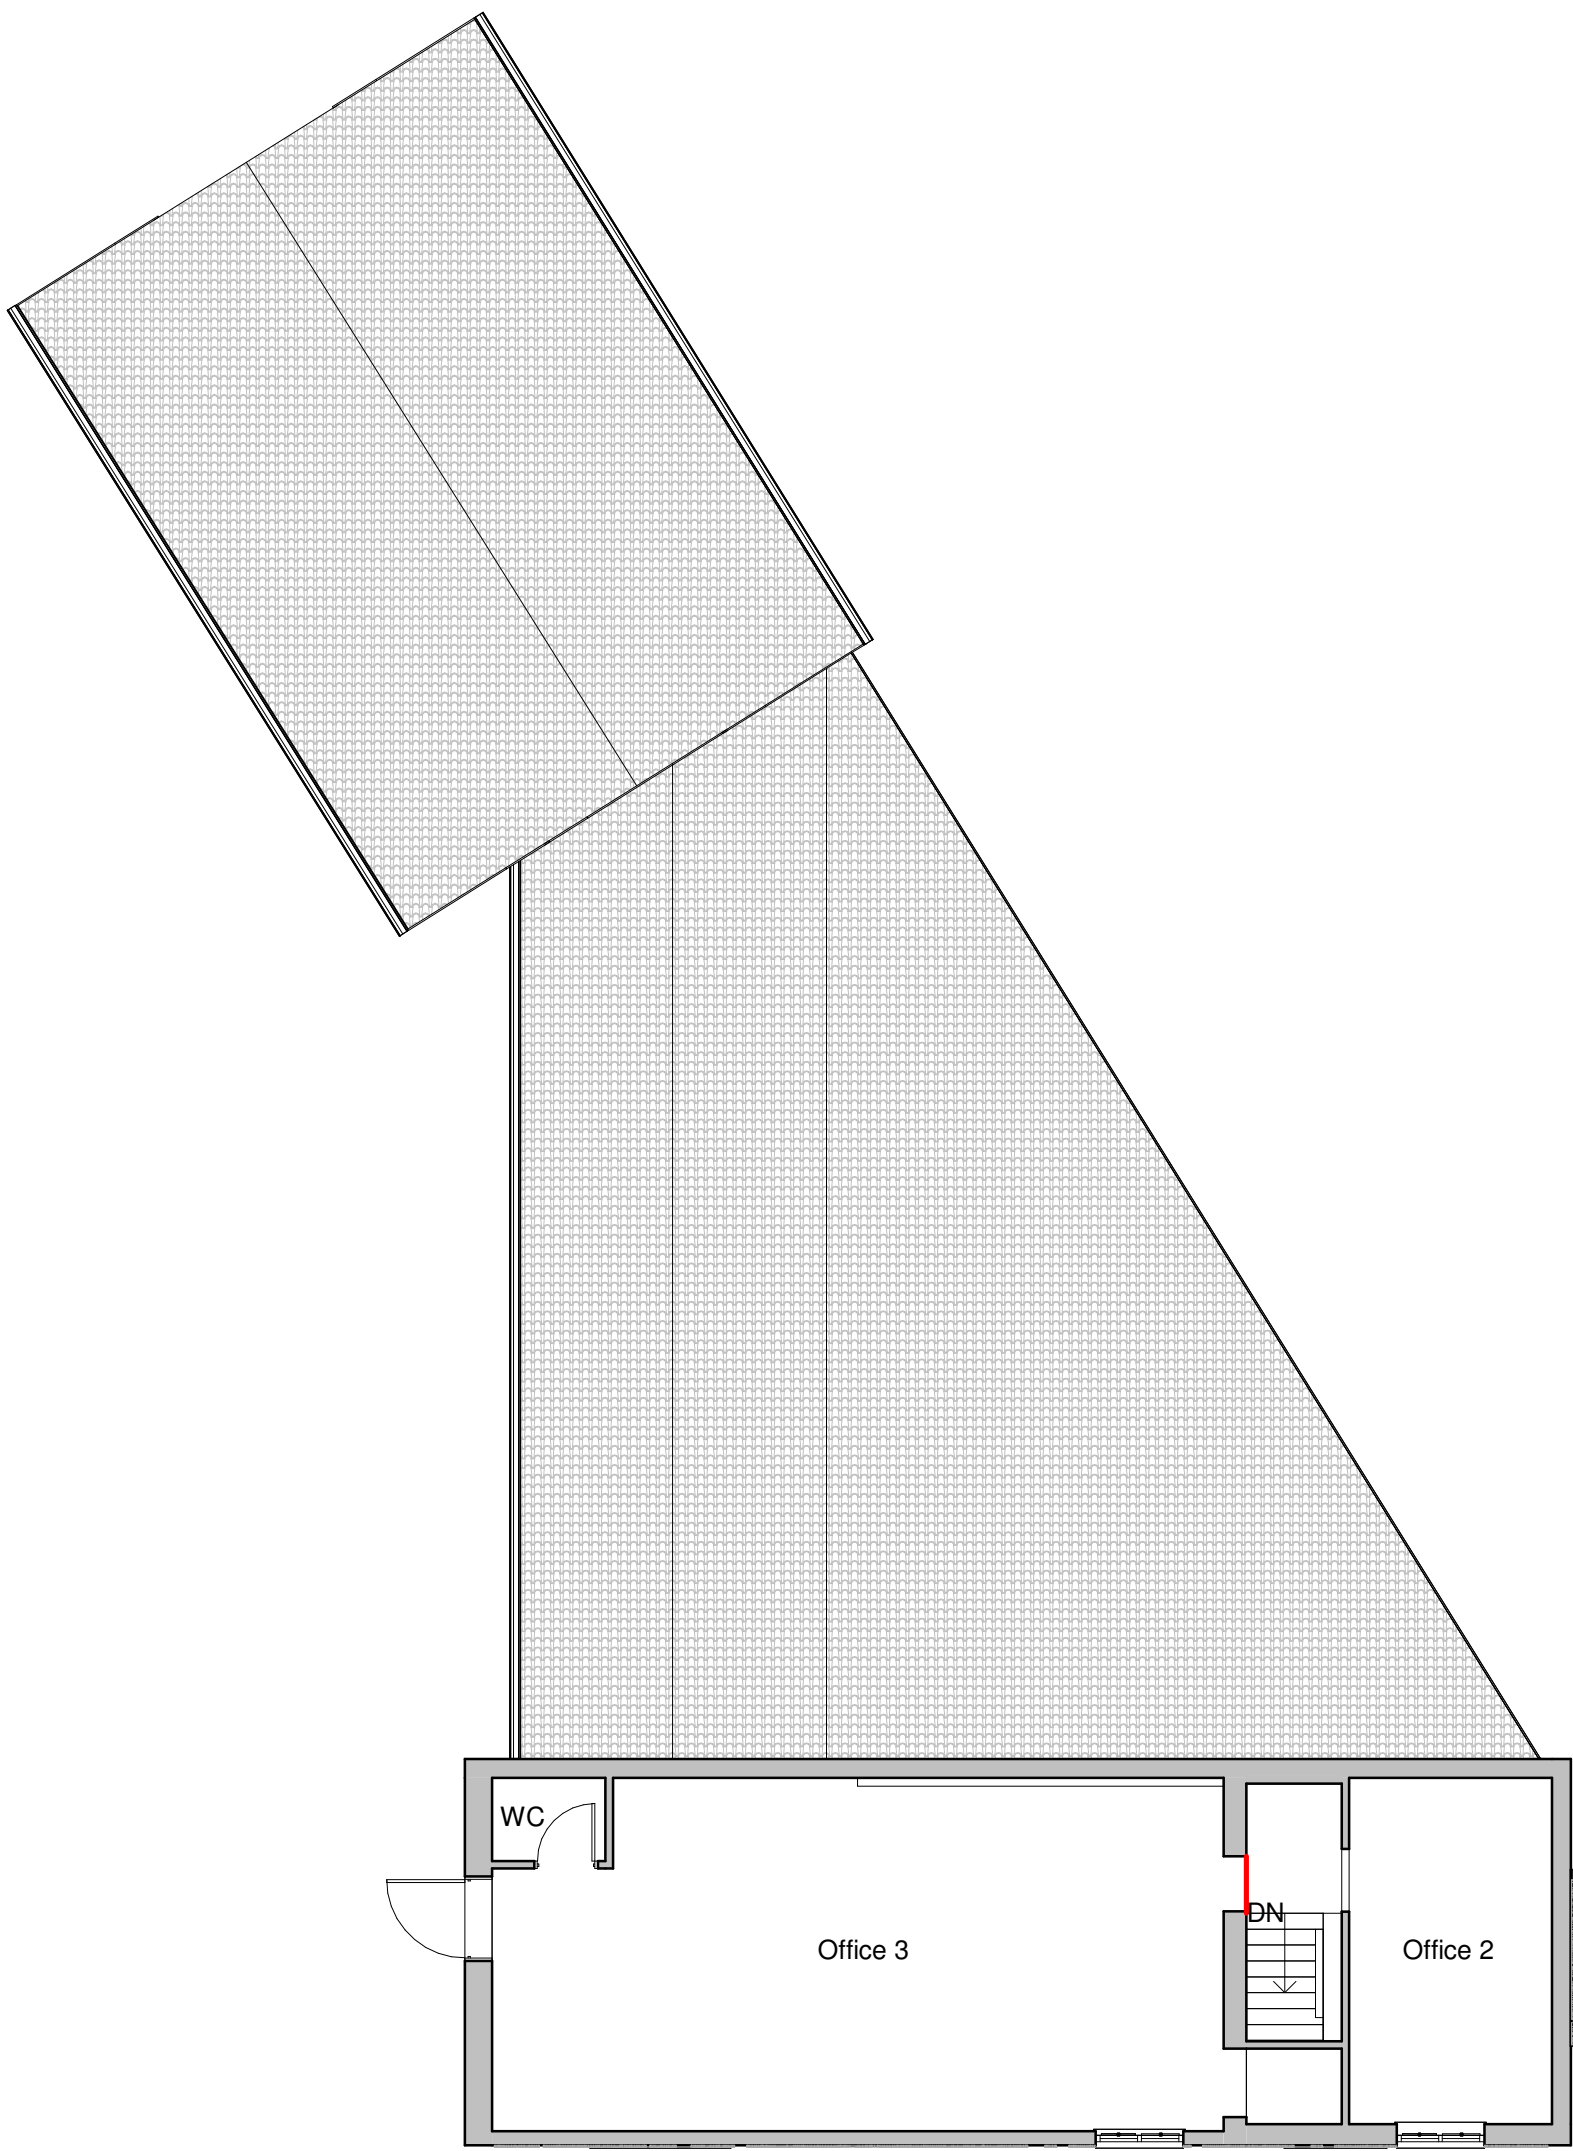

First Floor Plan