
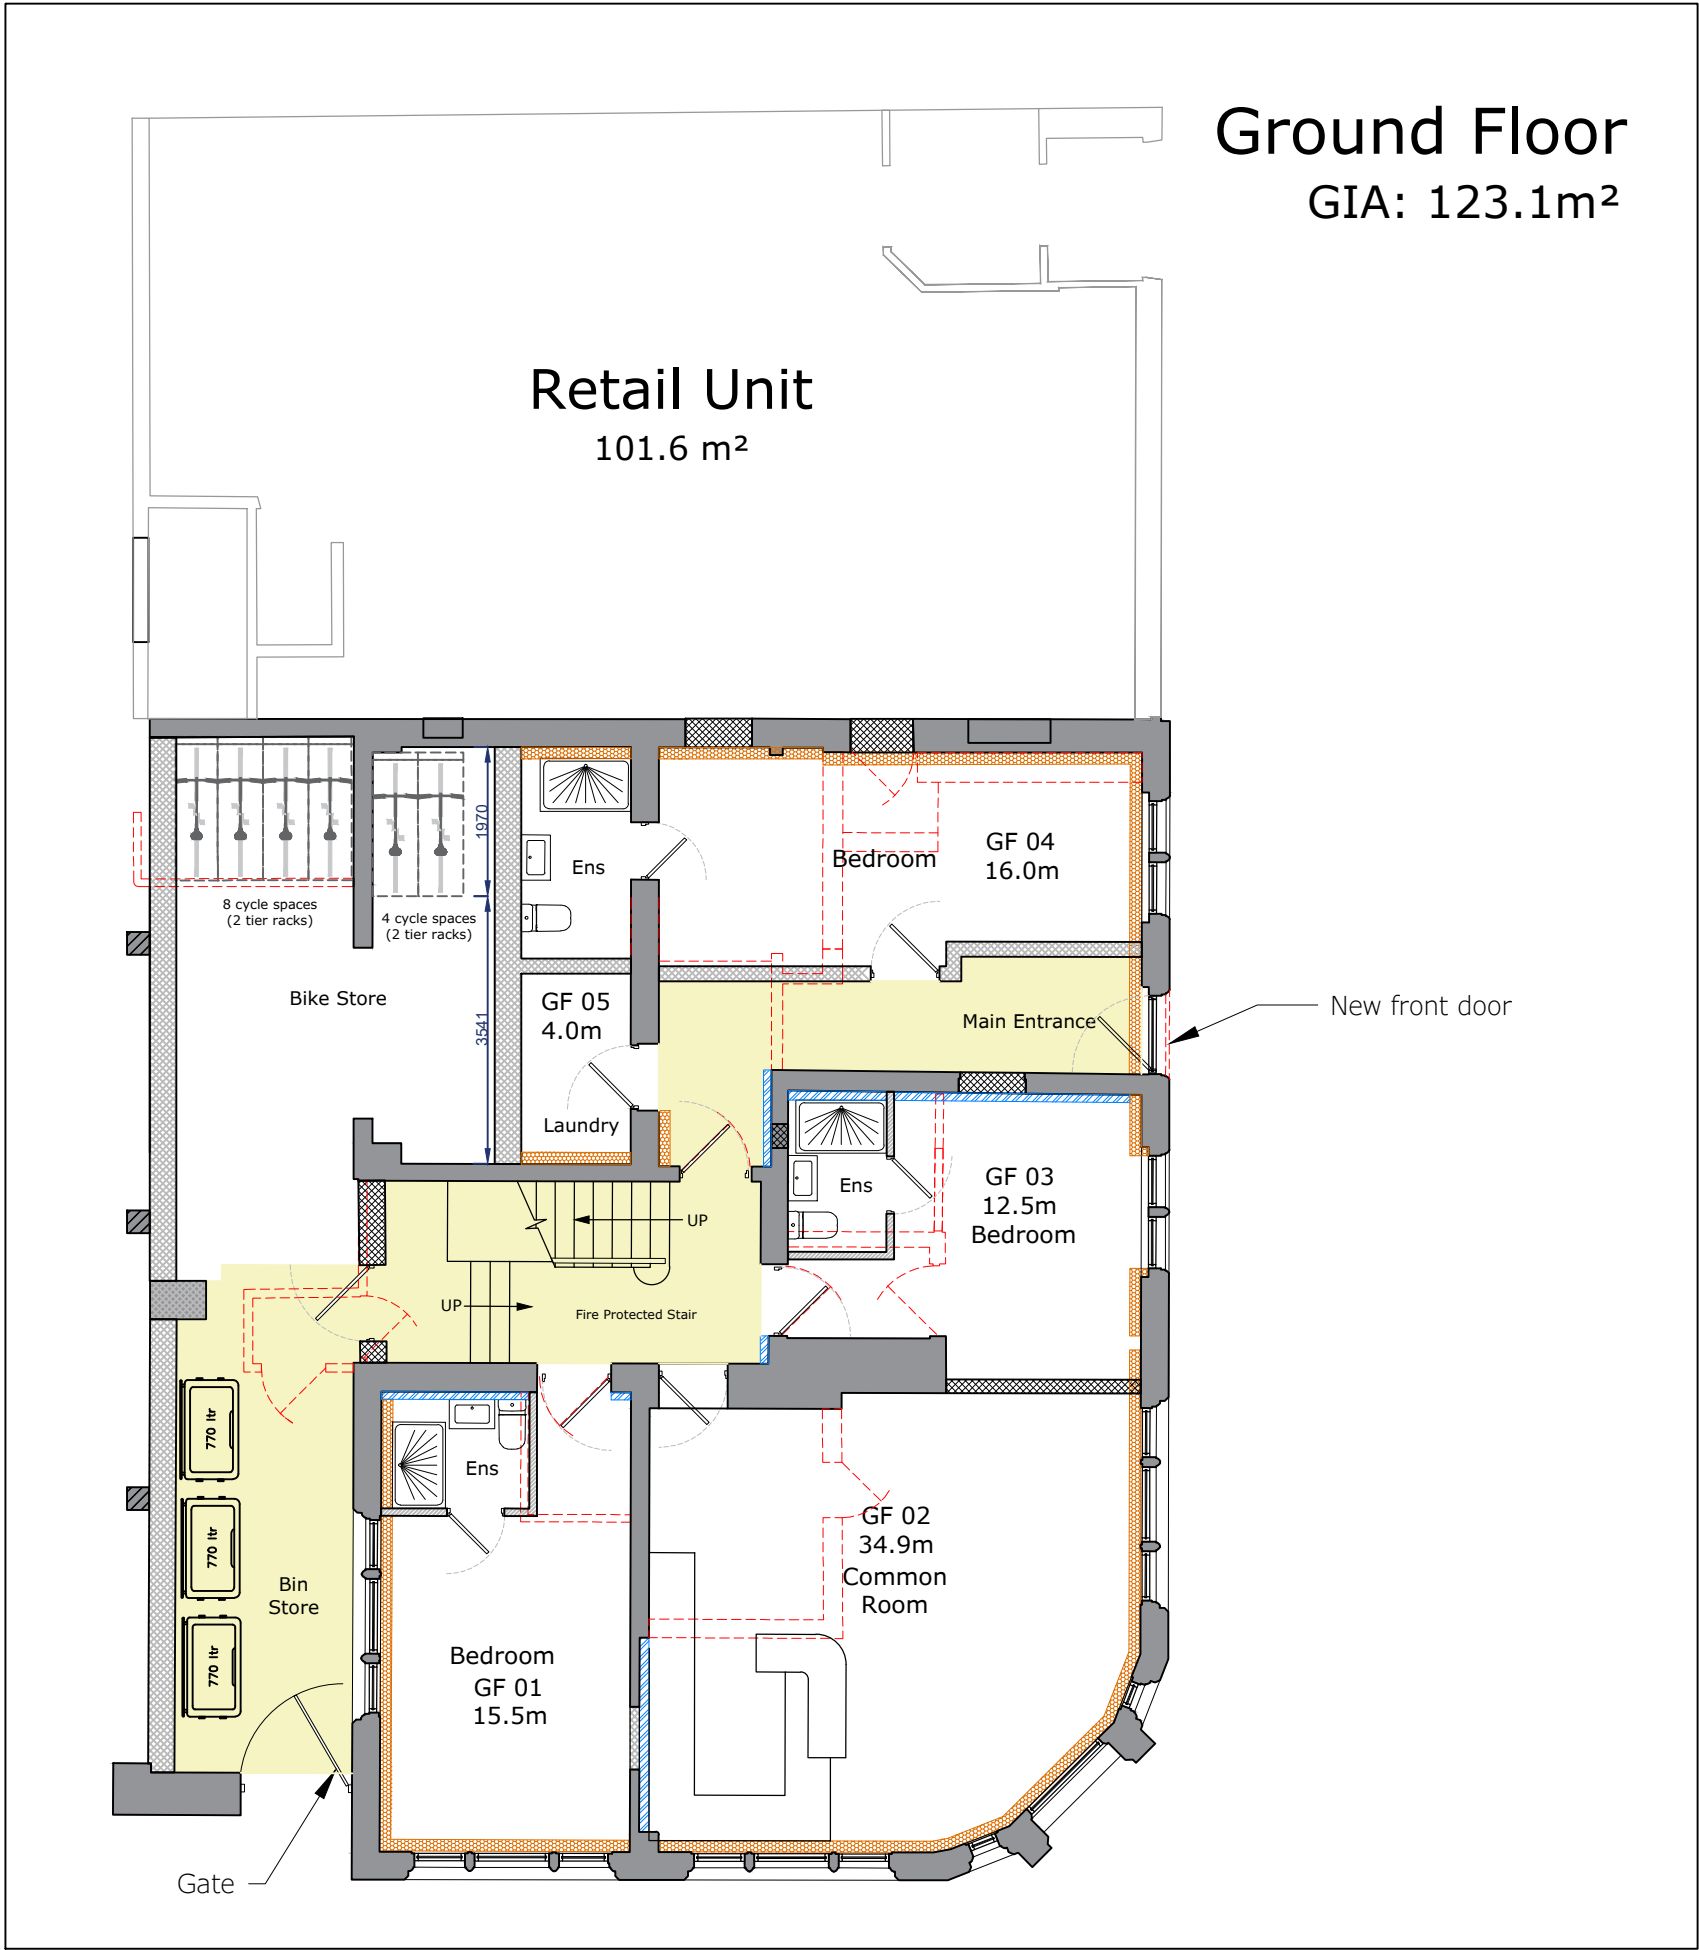
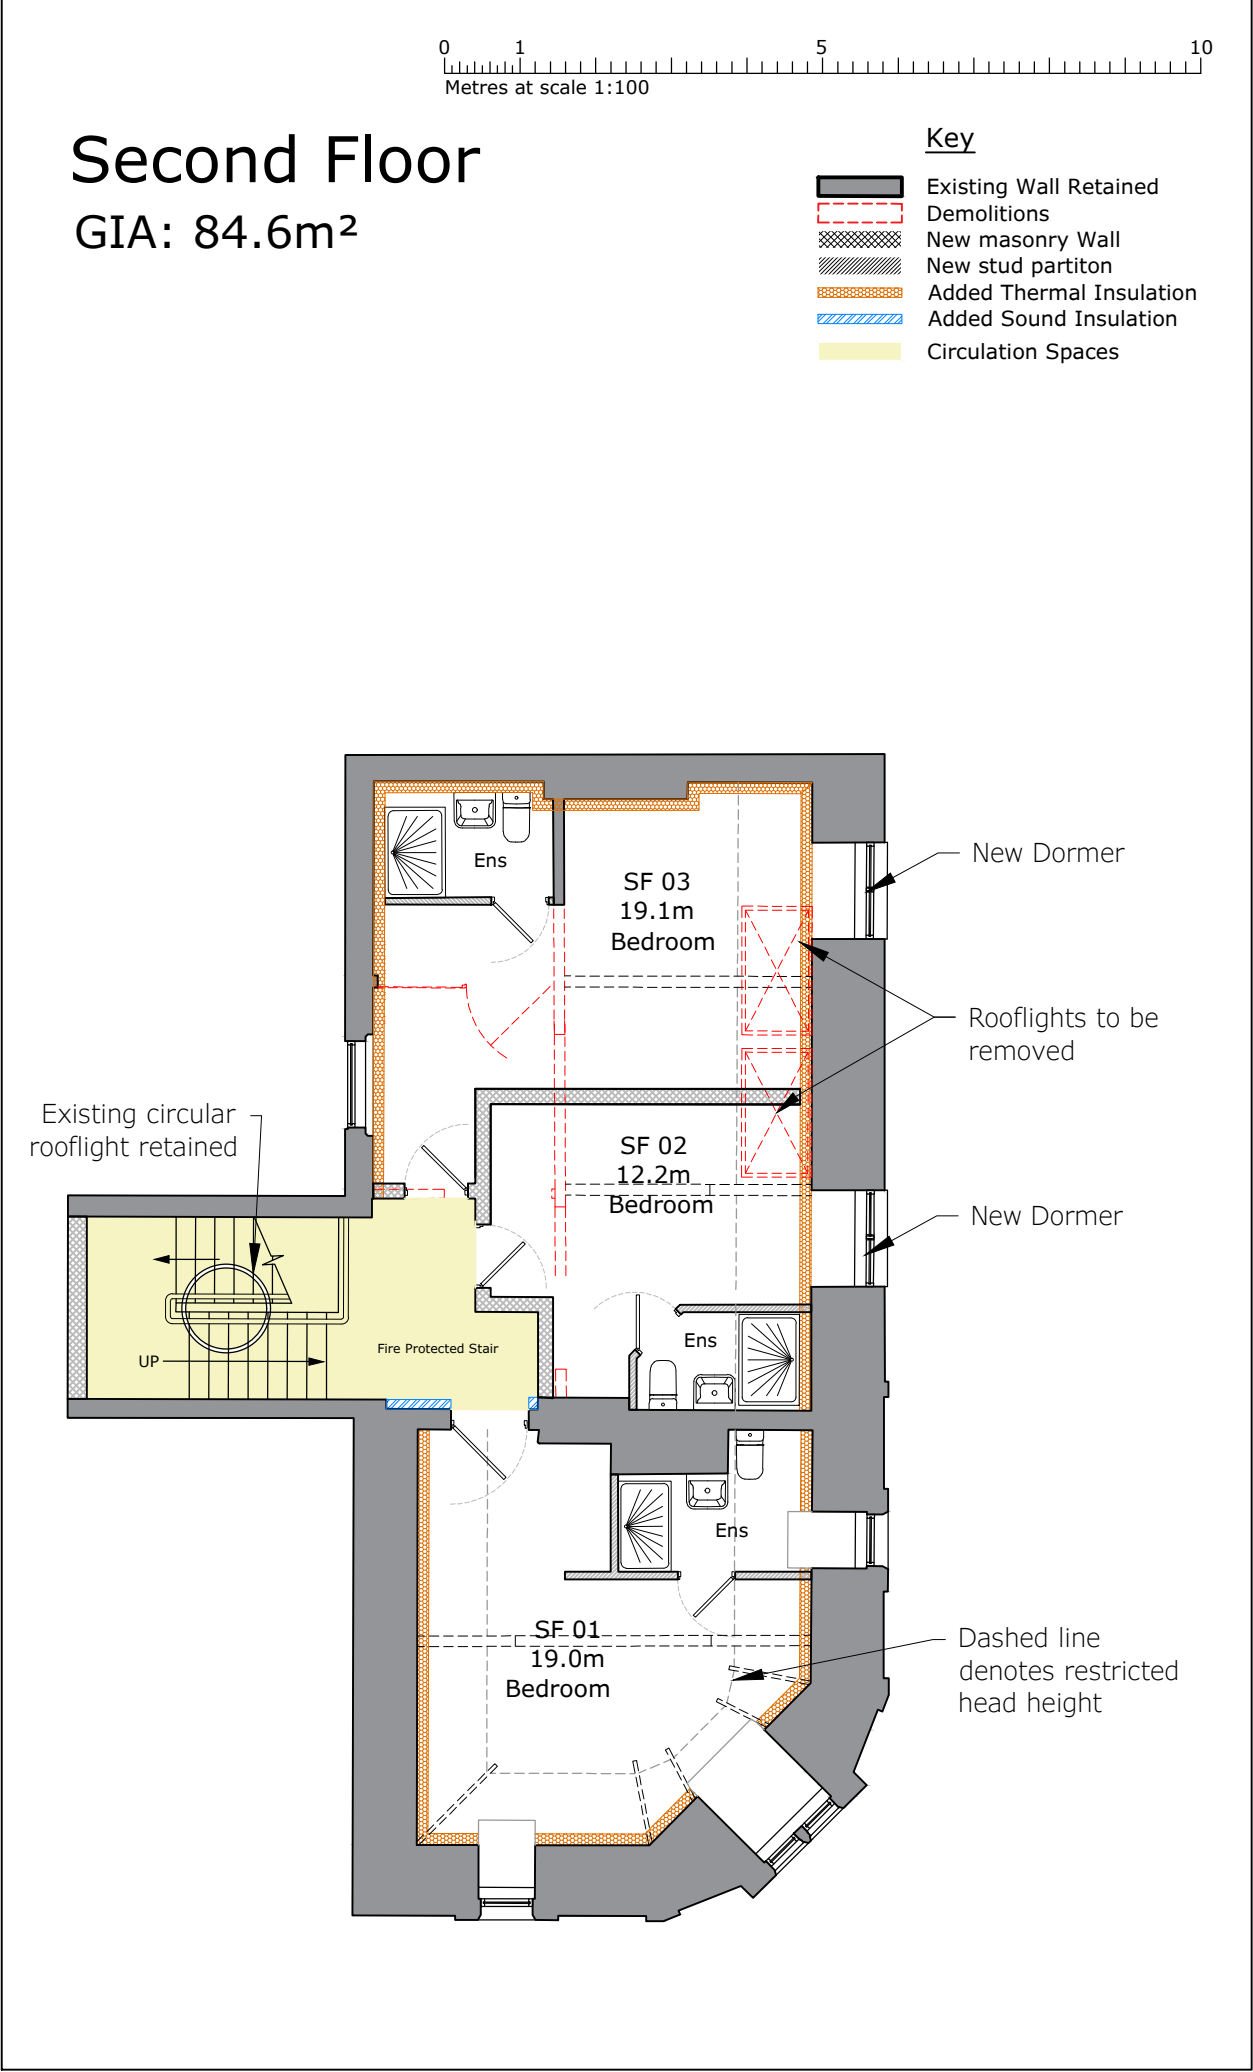


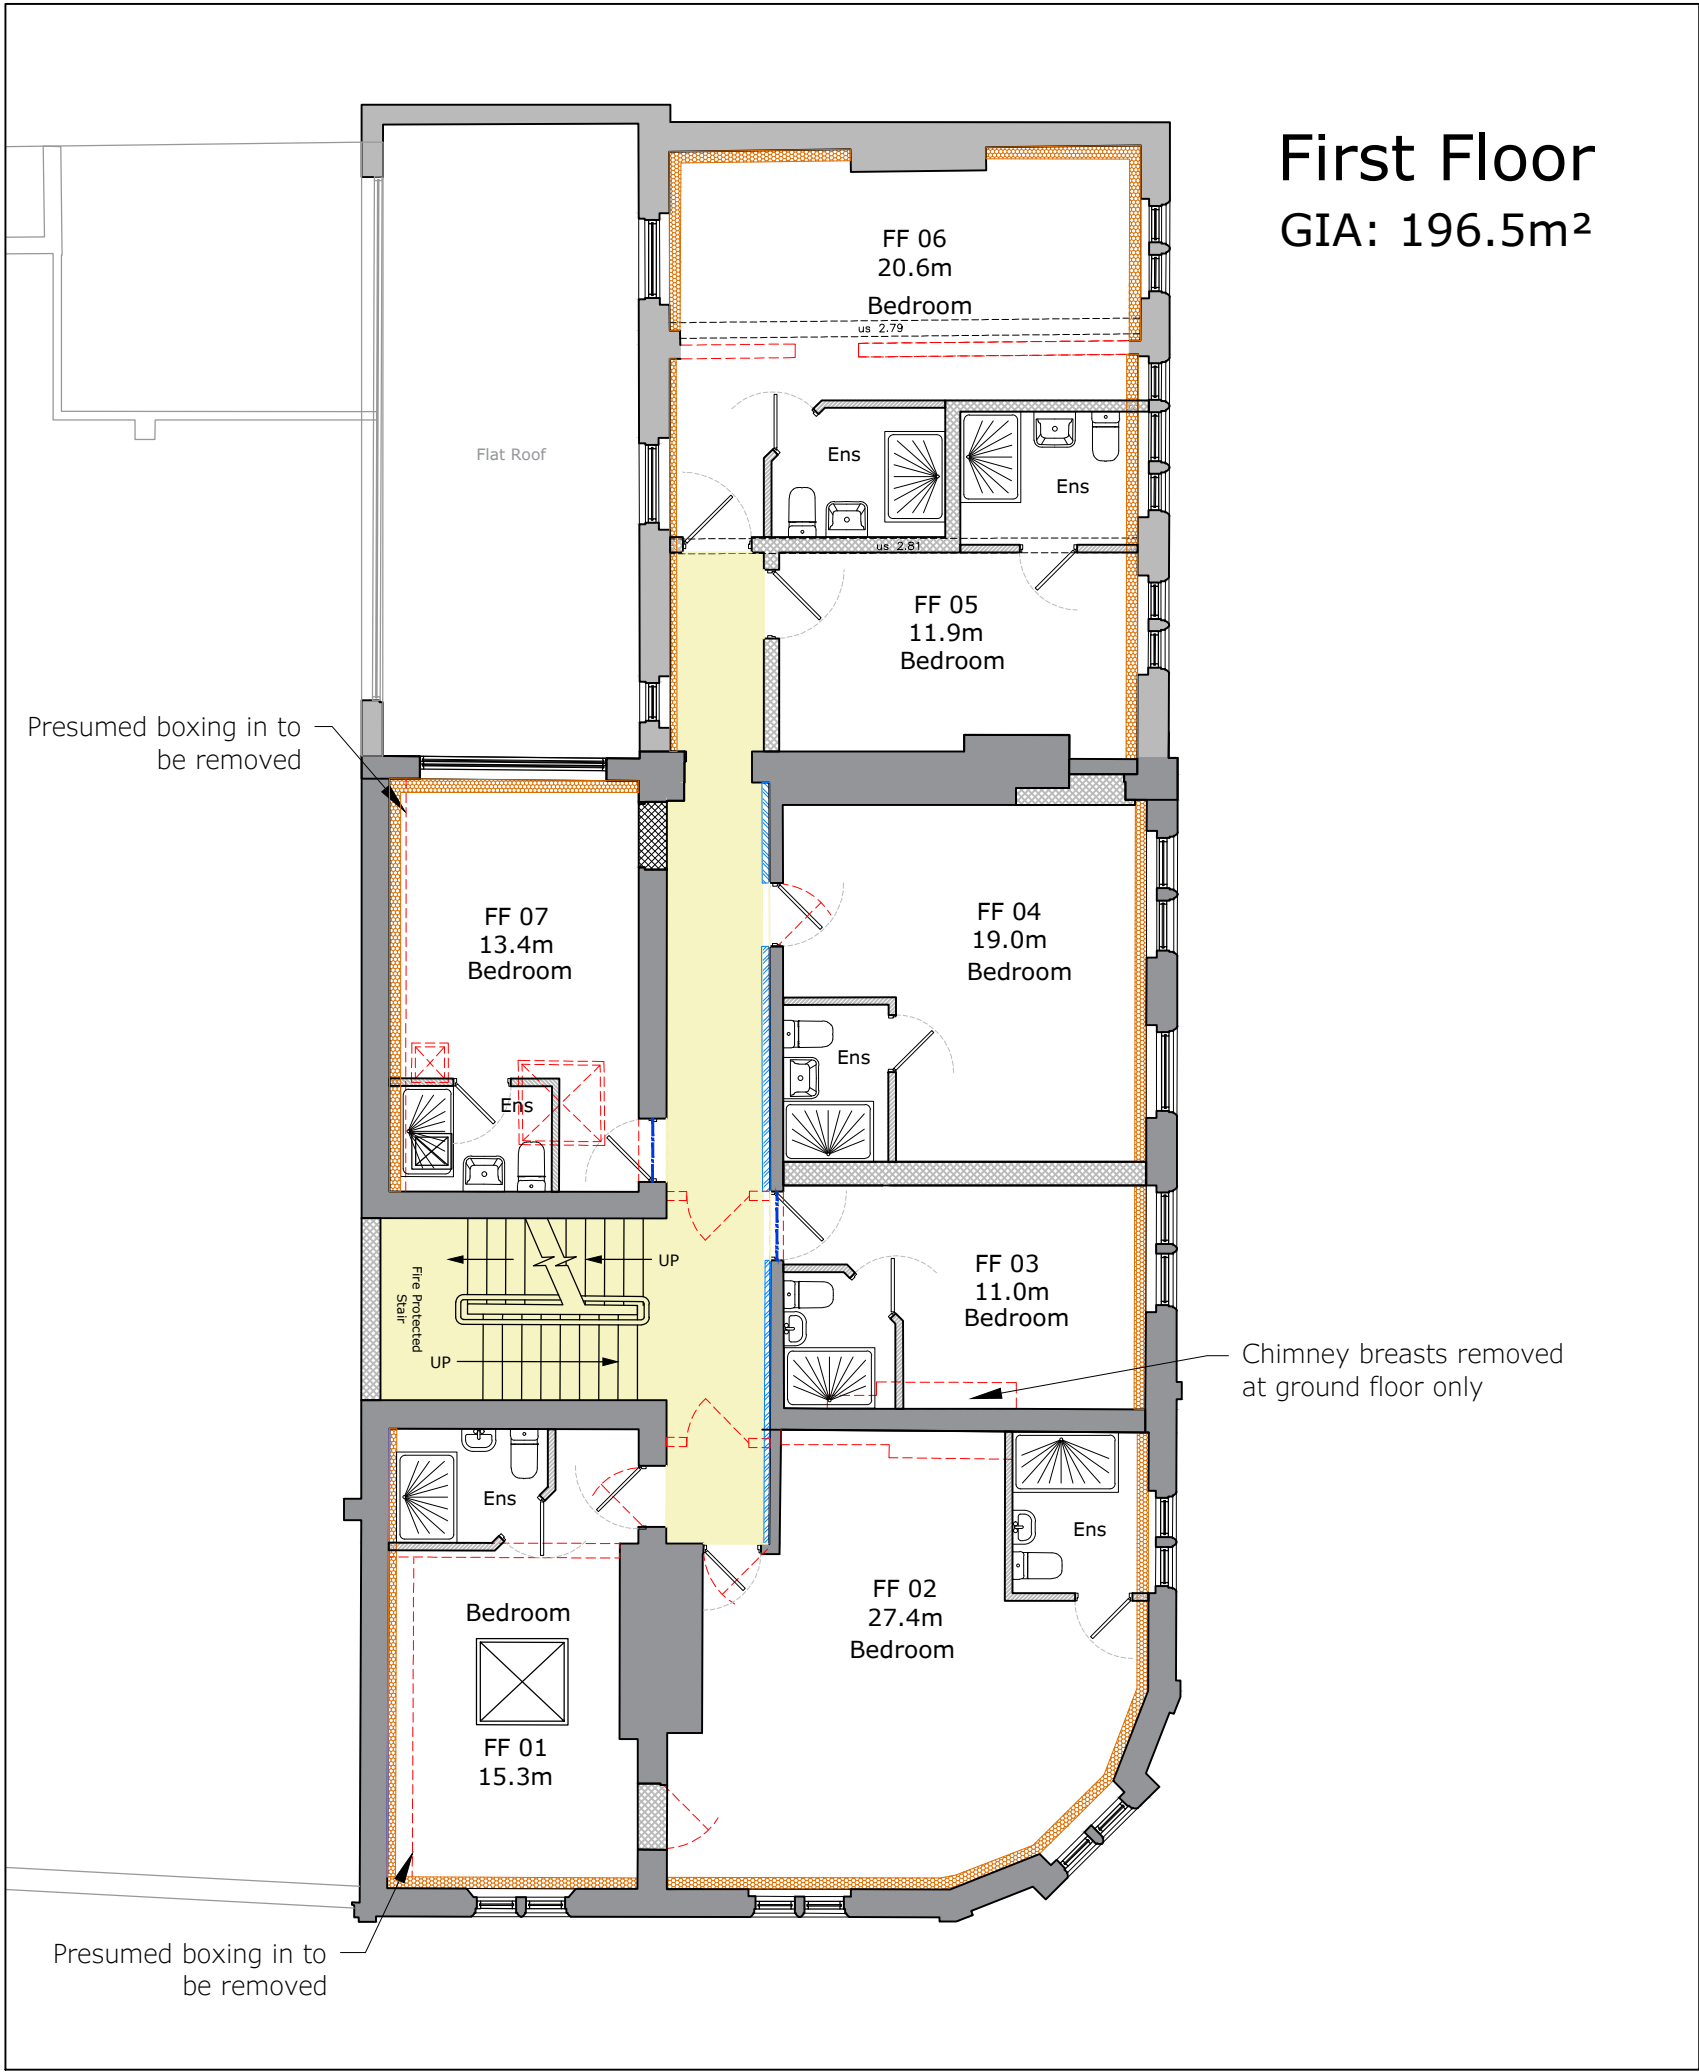

25-69-SCH01-C

The Old Post Office, Hinckley

Room Schedule				
		Area (m ²)	Use	Note
Second Floor	SF01	19	Bedroom	
	SF02	12.2	Bedroom	New Dormer
	SF03	19.1	Bedroom	New Dormer
First Floor	FF01	15.3	Bedroom	
	FF02	27.4	Bedroom	
	FF03	11	Bedroom	
	FF04	19	Bedroom	
	FF05	11.9	Bedroom	
	FF06	20.6	Bedroom	
	FF07	13.4	Bedroom	
Ground Floor	GF01	15.5	Bedroom	
	GF02	34.9	Common Room	
	GF03	12.5	Main Entrance	
	GF04	16	Bedroom	
	GF05	4	Laundry	No windows
Total Bedrooms:		12		

NOTE: All areas exclude ensuites

Rev	Date	By	Description
A	30.03.26	JET	Window note removed

Drawing No: 25-69-PT2-PL02-A

Scale: 1:100@A2

Drawn By: JET

Date: 18.12.25

Drawing Status: Planning Application

hayward
ARCHITECTS LTD

19 Station Rd
Hinckley
Leicestershire
LE10 1AW

Tel: 01455 635665
Fax: 01455 618971

www.hayward-architects.co.uk

THE COPYRIGHT OF THIS DRAWING IS VESTED IN HAYWARD ARCHITECTS LTD.
REPRODUCTION IN ANY FORM, EITHER IN WHOLE OR IN PART IS FORBIDDEN
WITHOUT THE PRIOR WRITTEN PERMISSION OF THE COPYRIGHT HOLDER.