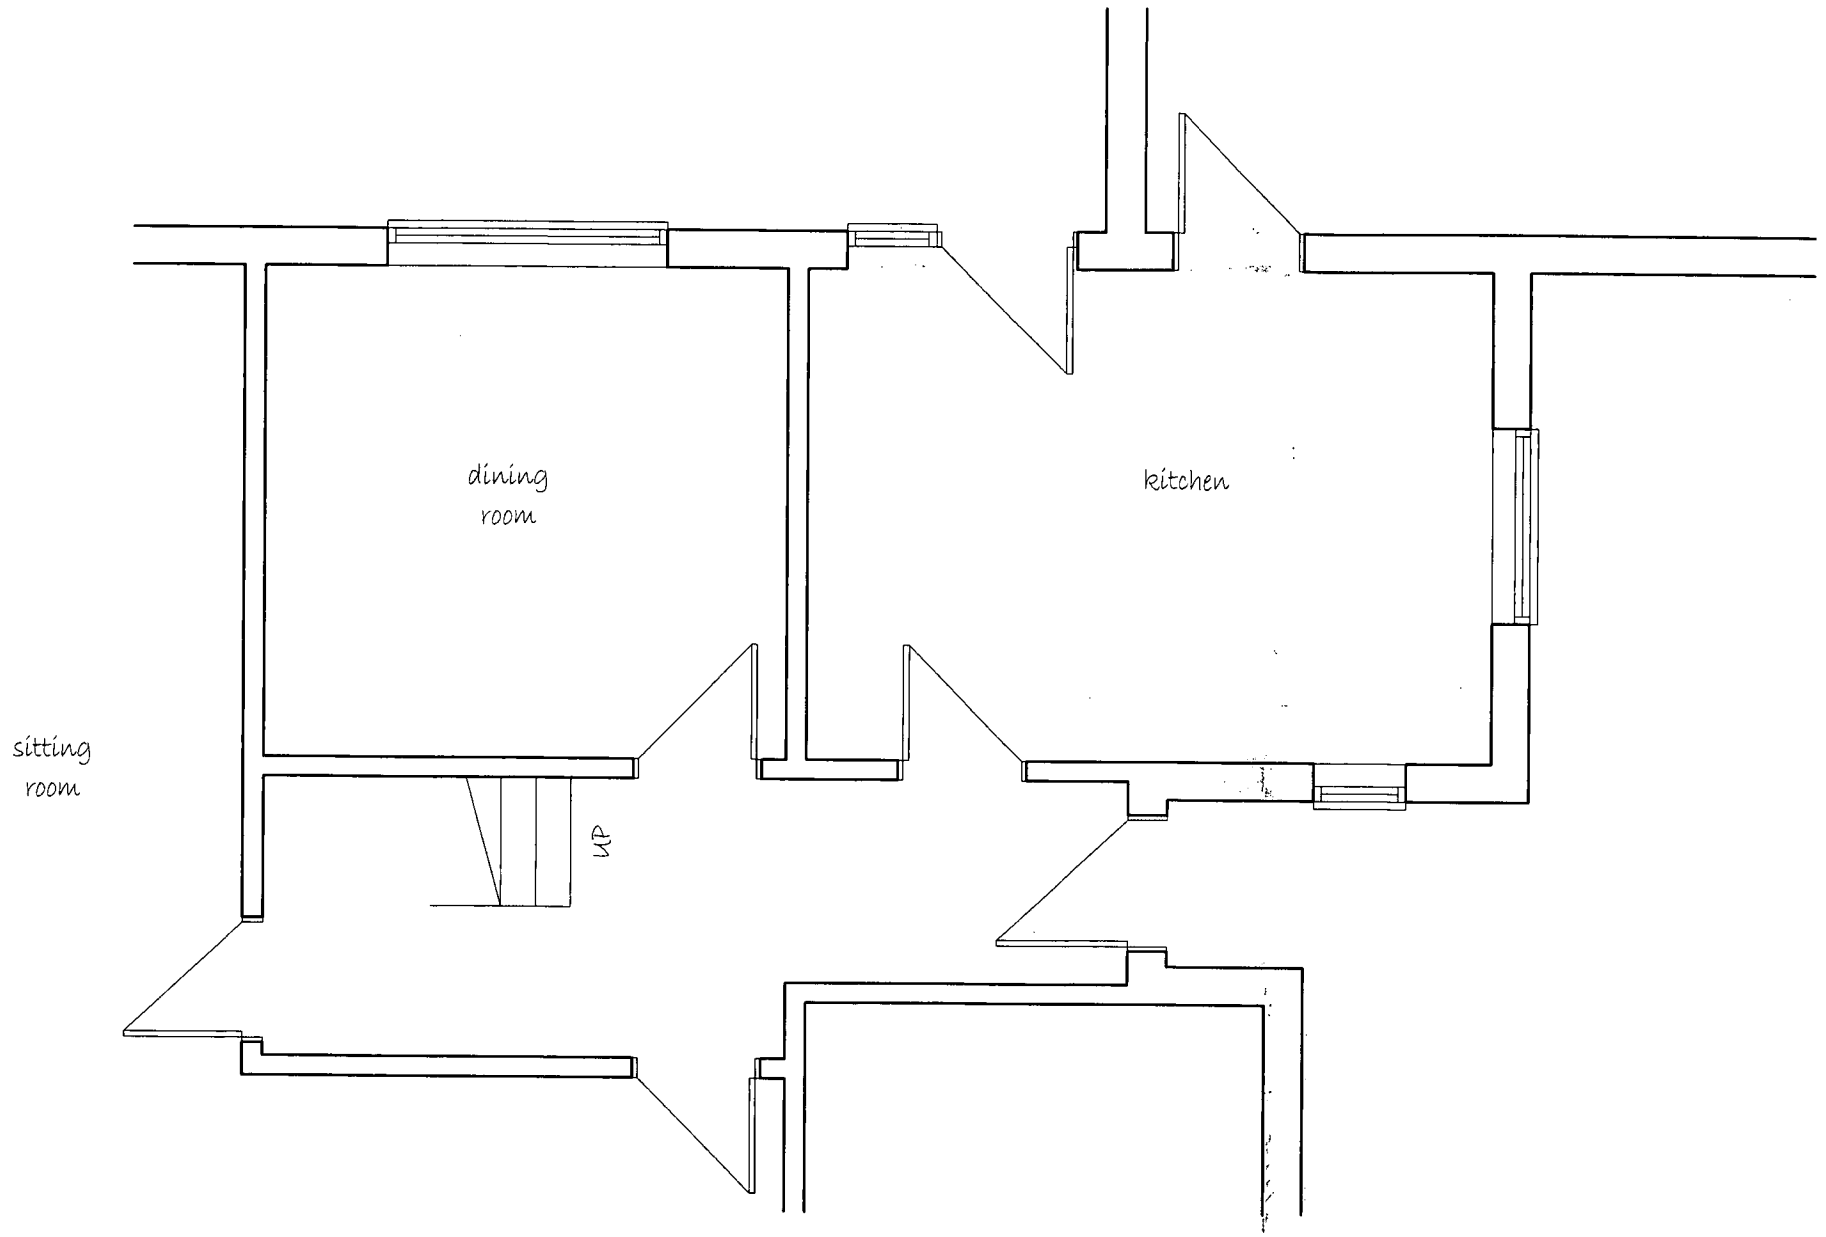



EXISTING PART GROUND FLOOR PLAN

DEVELOPMENT
SERVICES
18 NOV 2009
RECEIVED

PROPOSED DOMESTIC STORAGE
AREA WITHIN EXISTING ROOF

Mr & Mrs BROWN
2 Wembrook Coppice
Sheepy Magna
Leciestershire
CV9 3RS

Scale - 1:50 Drawn : Dec 2008

Adrian Lloyd
Architectural Technician



NO PART OF THIS DRAWING MAY BE COPIED BY ANY MEANS WITHOUT
WRITTEN PERMISSION FROM ADRIAN LLOYD