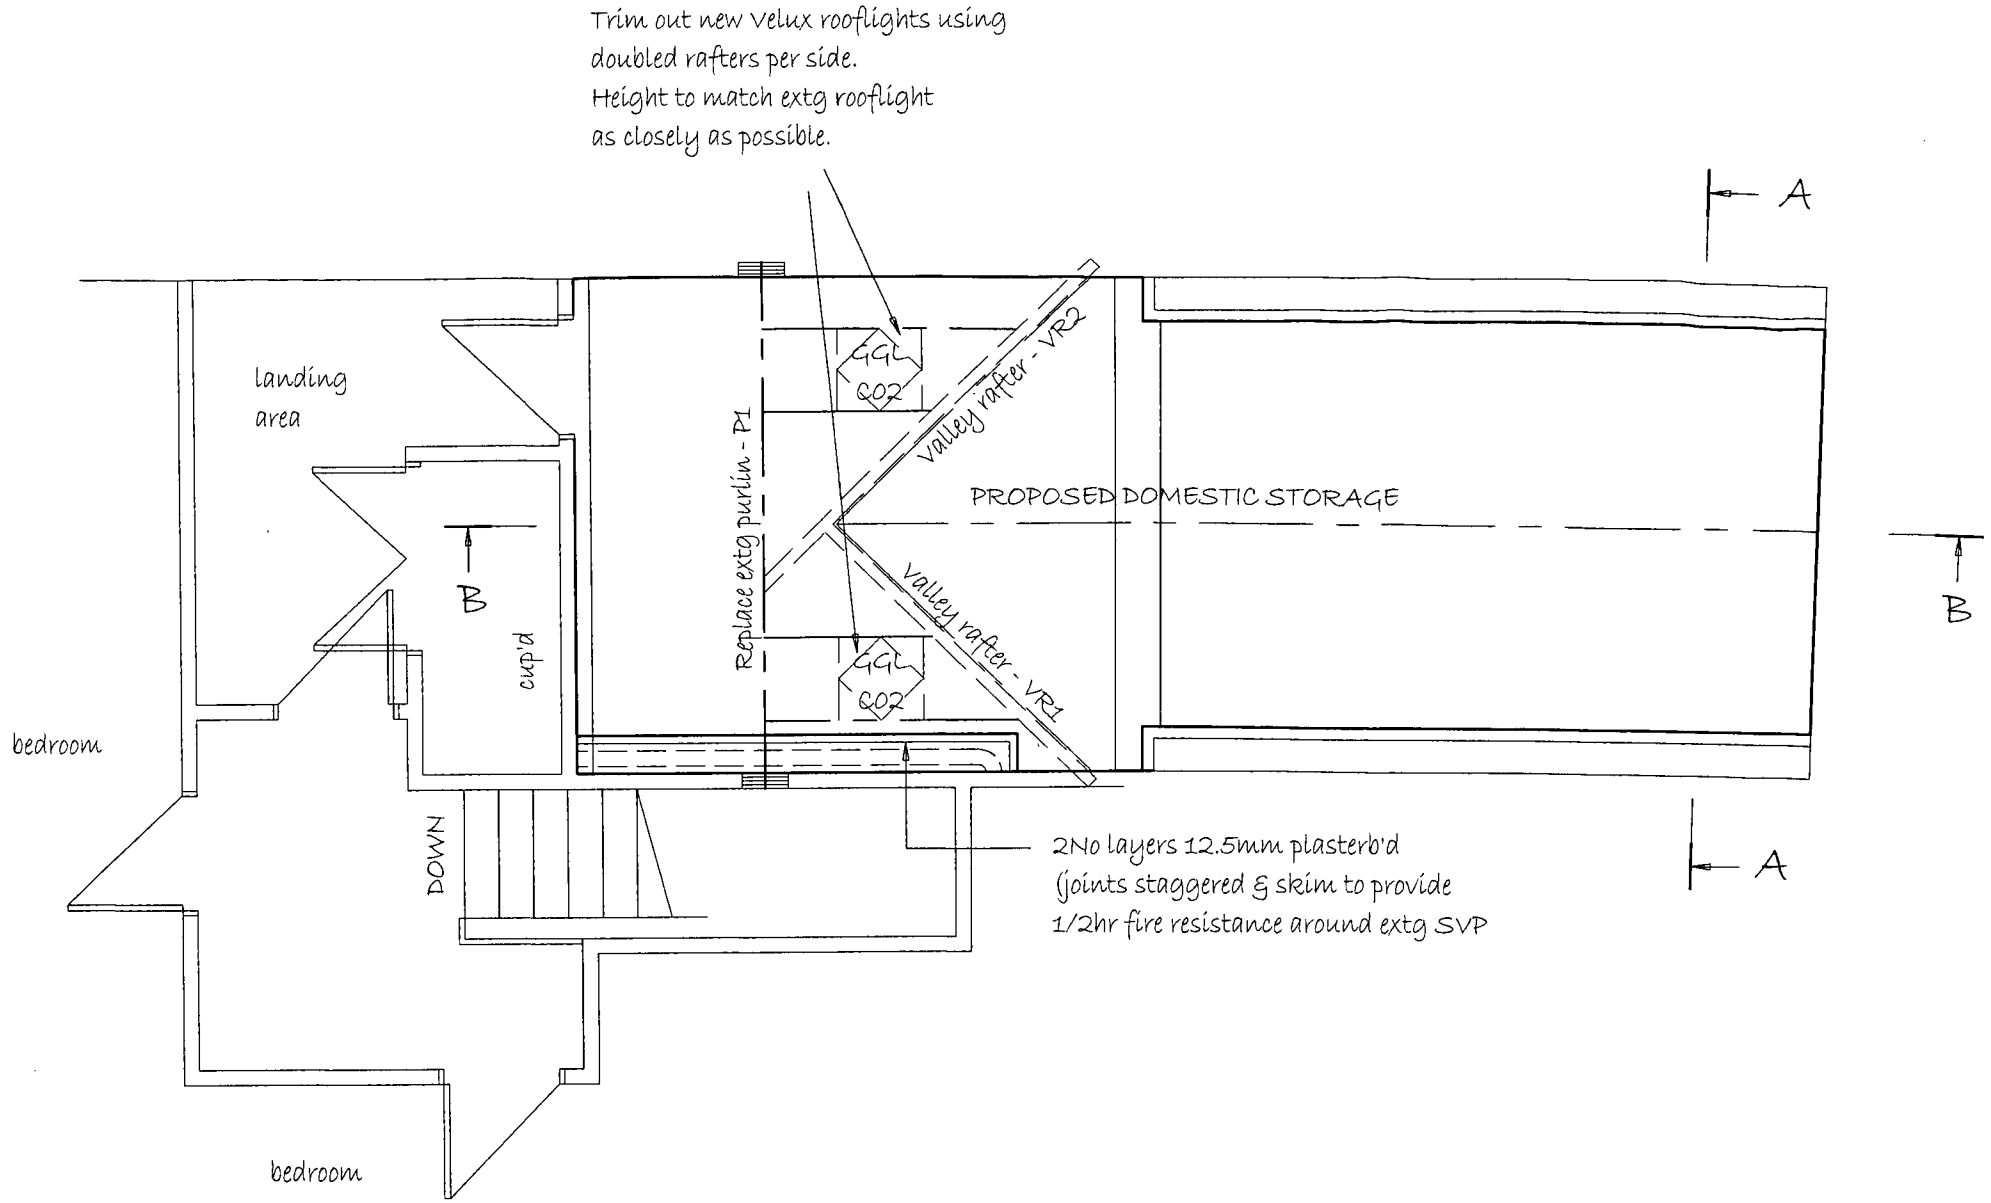


PROPOSED PART FIRST FLOOR PLAN

BEAM SCHEDULE

REPLACE EXTG PURLIN P1
WITH 203X102X23 UB
300X100X15mm bearing plates

VR1 = 100X225mm - 2 @ 50
VR2 = 150X225mm - 2 @ 75

DEVELOPMENT SERVICES
18 NOV 2009
RECEIVED

PROPOSED DOMESTIC STORAGE
AREA WITHIN EXISTING ROOF

Mr & Mrs BROWN
2 Wembrook Coppice
Sheepy Magna
Leciestershire
CV9 3RS

Scale - 1:50 Drawn : Dec 2008

Adrian Lloyd
Architectural Technician

NO PART OF THIS DRAWING MAY BE COPIED BY ANY MEANS WITHOUT
WRITTEN PERMISSION FROM ADRIAN LLOYD