
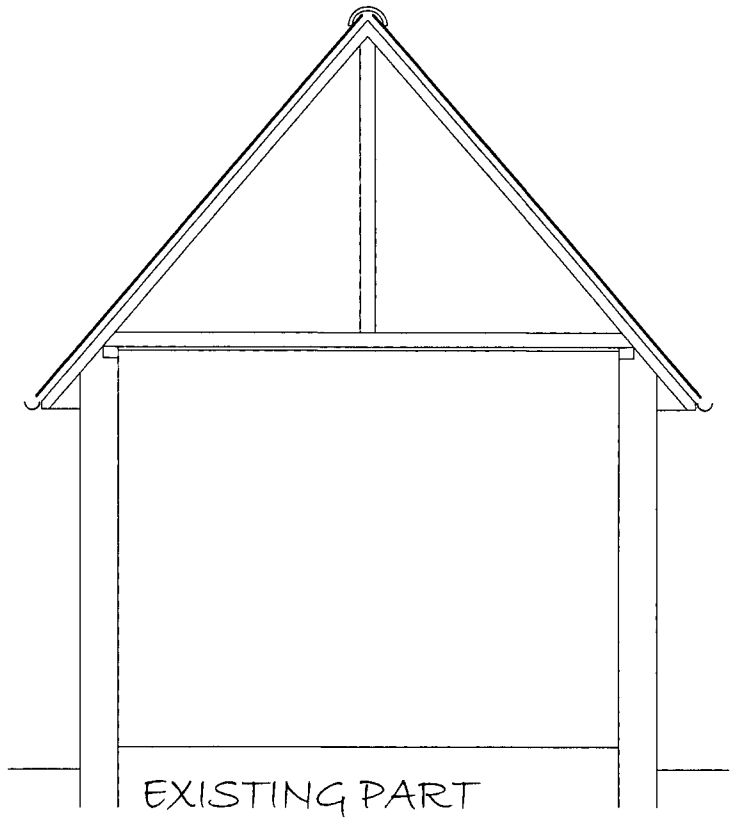


EXISTING PART
SECTION A - A

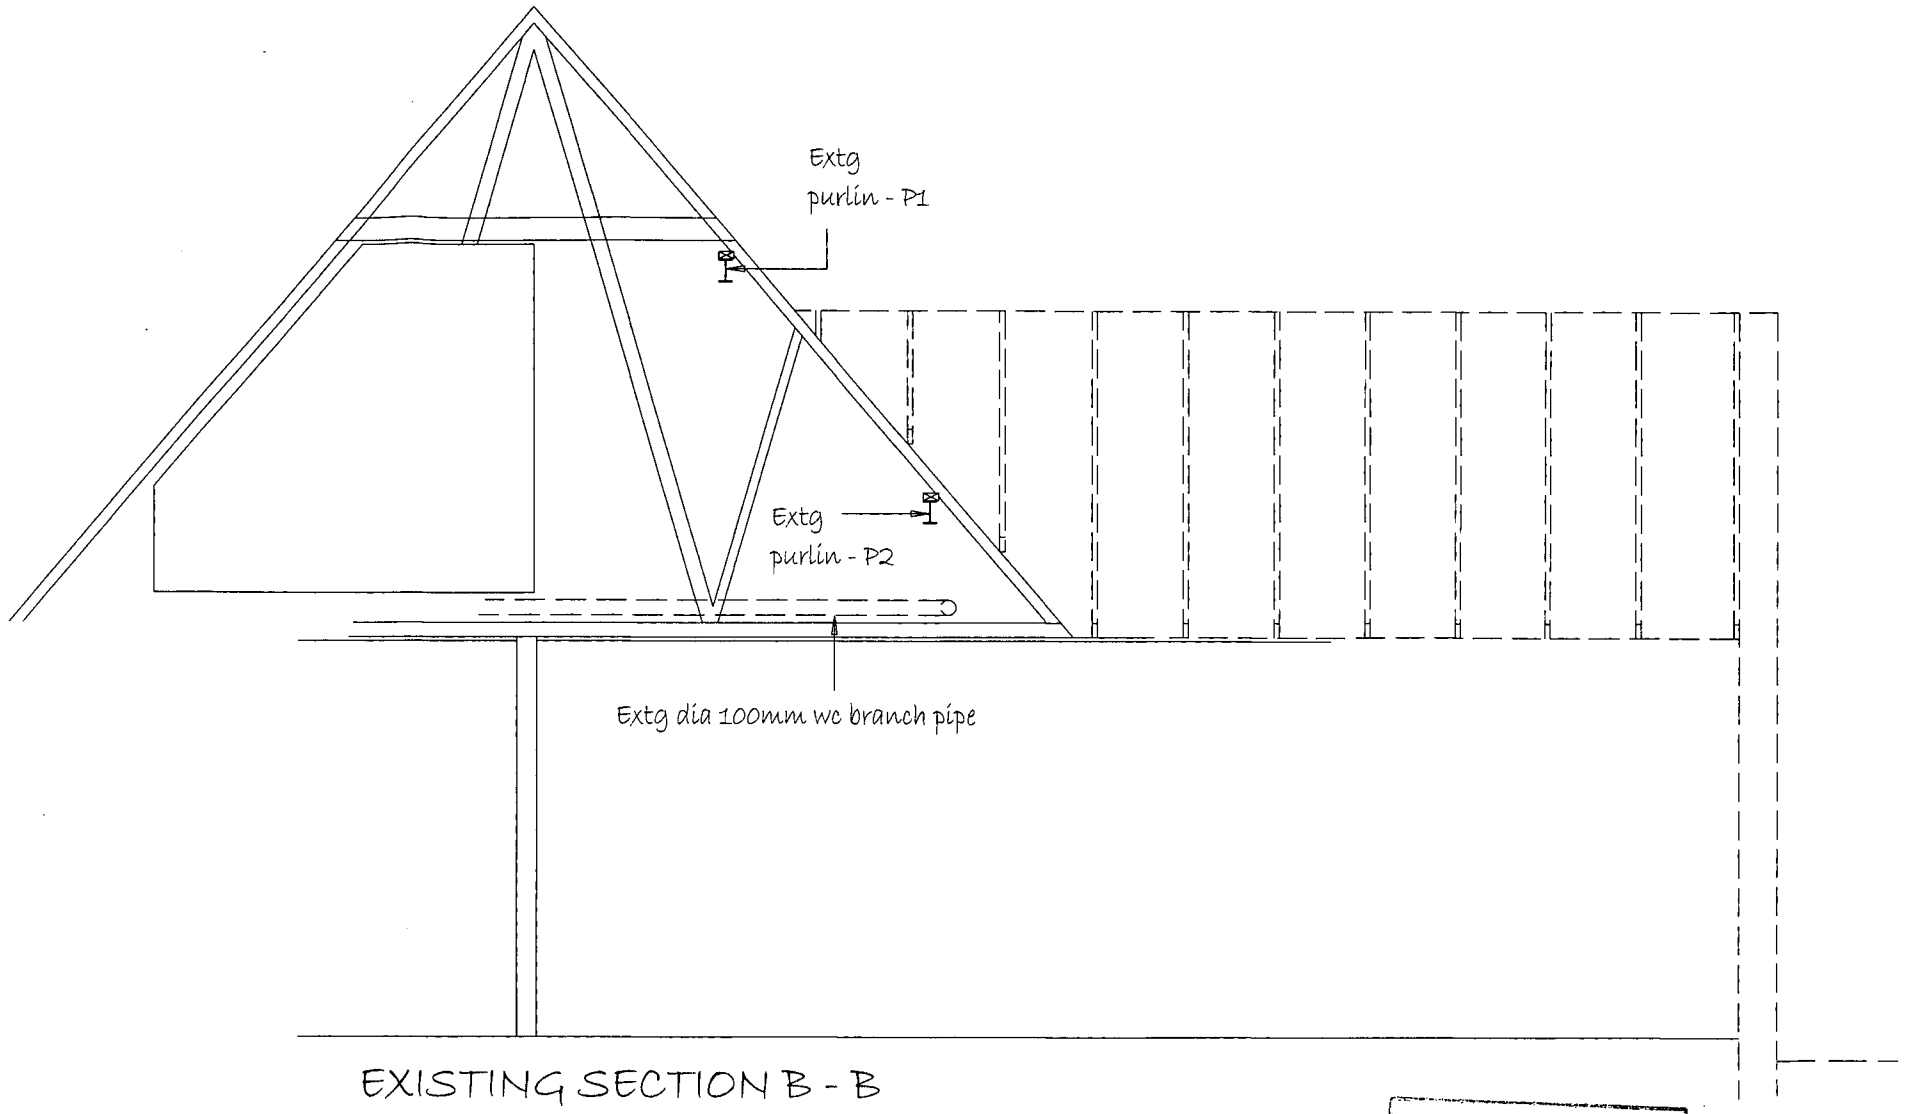

EXISTING SECTION B - B

DEVELOPMENT
SERVICES
18 NOV 2009
RECEIVED

PROPOSED DOMESTIC STORAGE
AREA WITHIN EXISTING ROOF

Mr & Mrs BROWN
2 Wembrook Coppice
Sheepy Magna
Leicestershire
CV9 3RS

Drawn - Dec 2008 Scale - 1:50

Sheet 5 of 7

ADRIAN LLOYD

ARCHITECTURAL TECHNICIAN

m: 07977 075521

THIS DRAWING MAY NOT BE COPIED BY ANY MEANS WITHOUT PRIOR
WRITTEN CONSENT FROM ADRIAN LLOYD
DO NOT SCALE DRAWINGS, DO NOT MAKE ASSUMPTIONS.
IF IN DOUBT, CONTACT OFFICE.