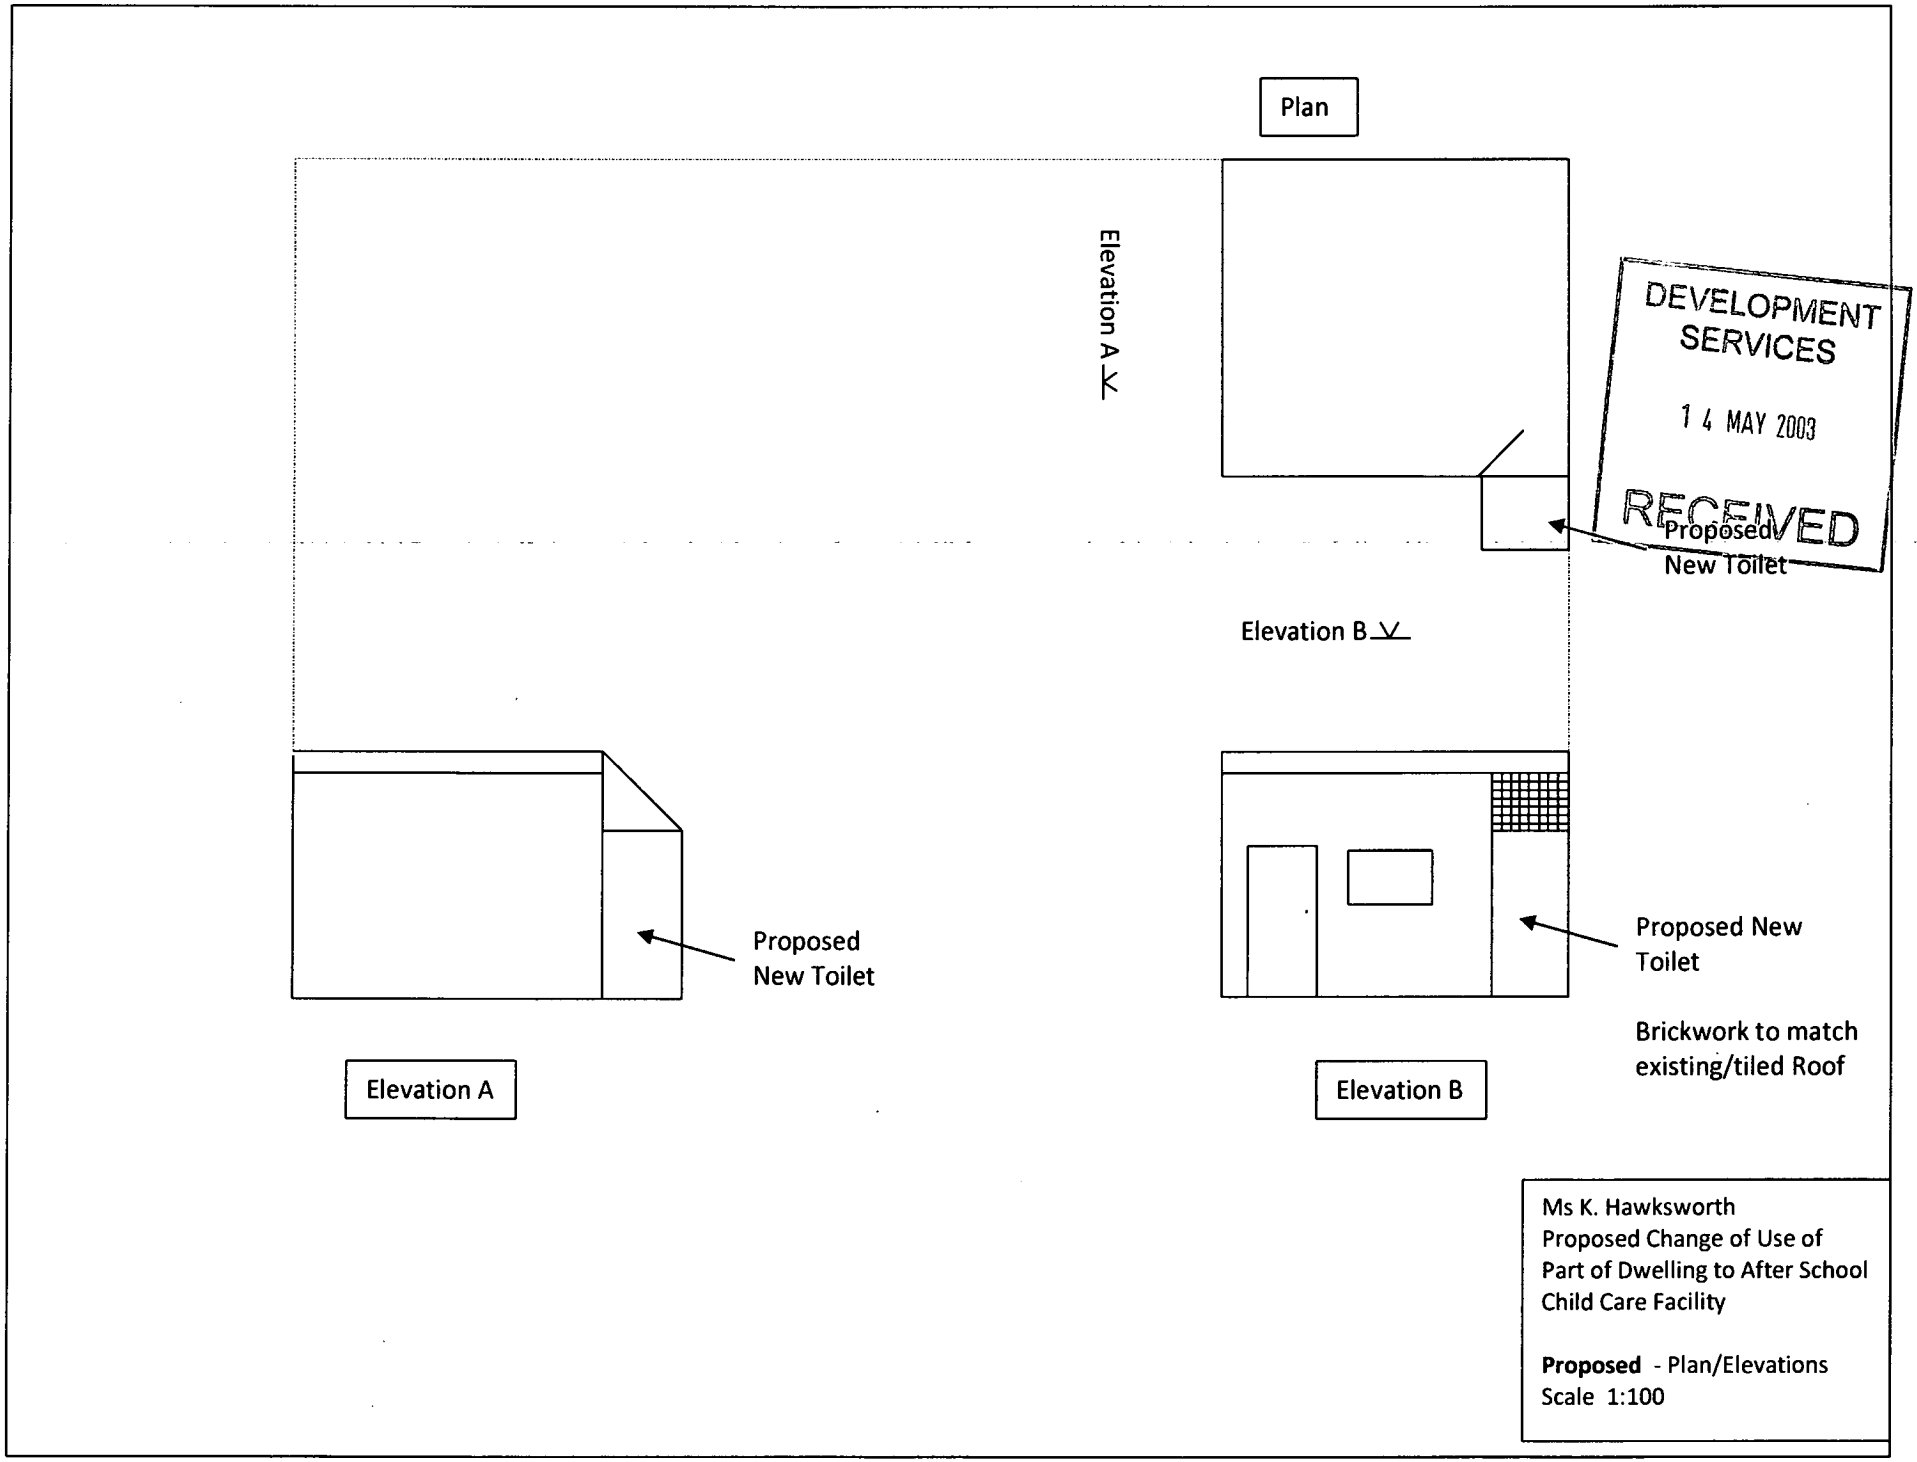

Plan
Elevation A
Elevation B
DEVELOPMENT SERVICES
14 MAY 2003
RECEIVED
Proposed New Toilet
Proposed New Toilet
Proposed New Toilet
Brickwork to match existing/tiled Roof
Elevation A
Elevation B
Ms K. Hawksworth
Proposed Change of Use of Part of Dwelling to After School Child Care Facility
Proposed - Plan/Elevations
Scale 1:100