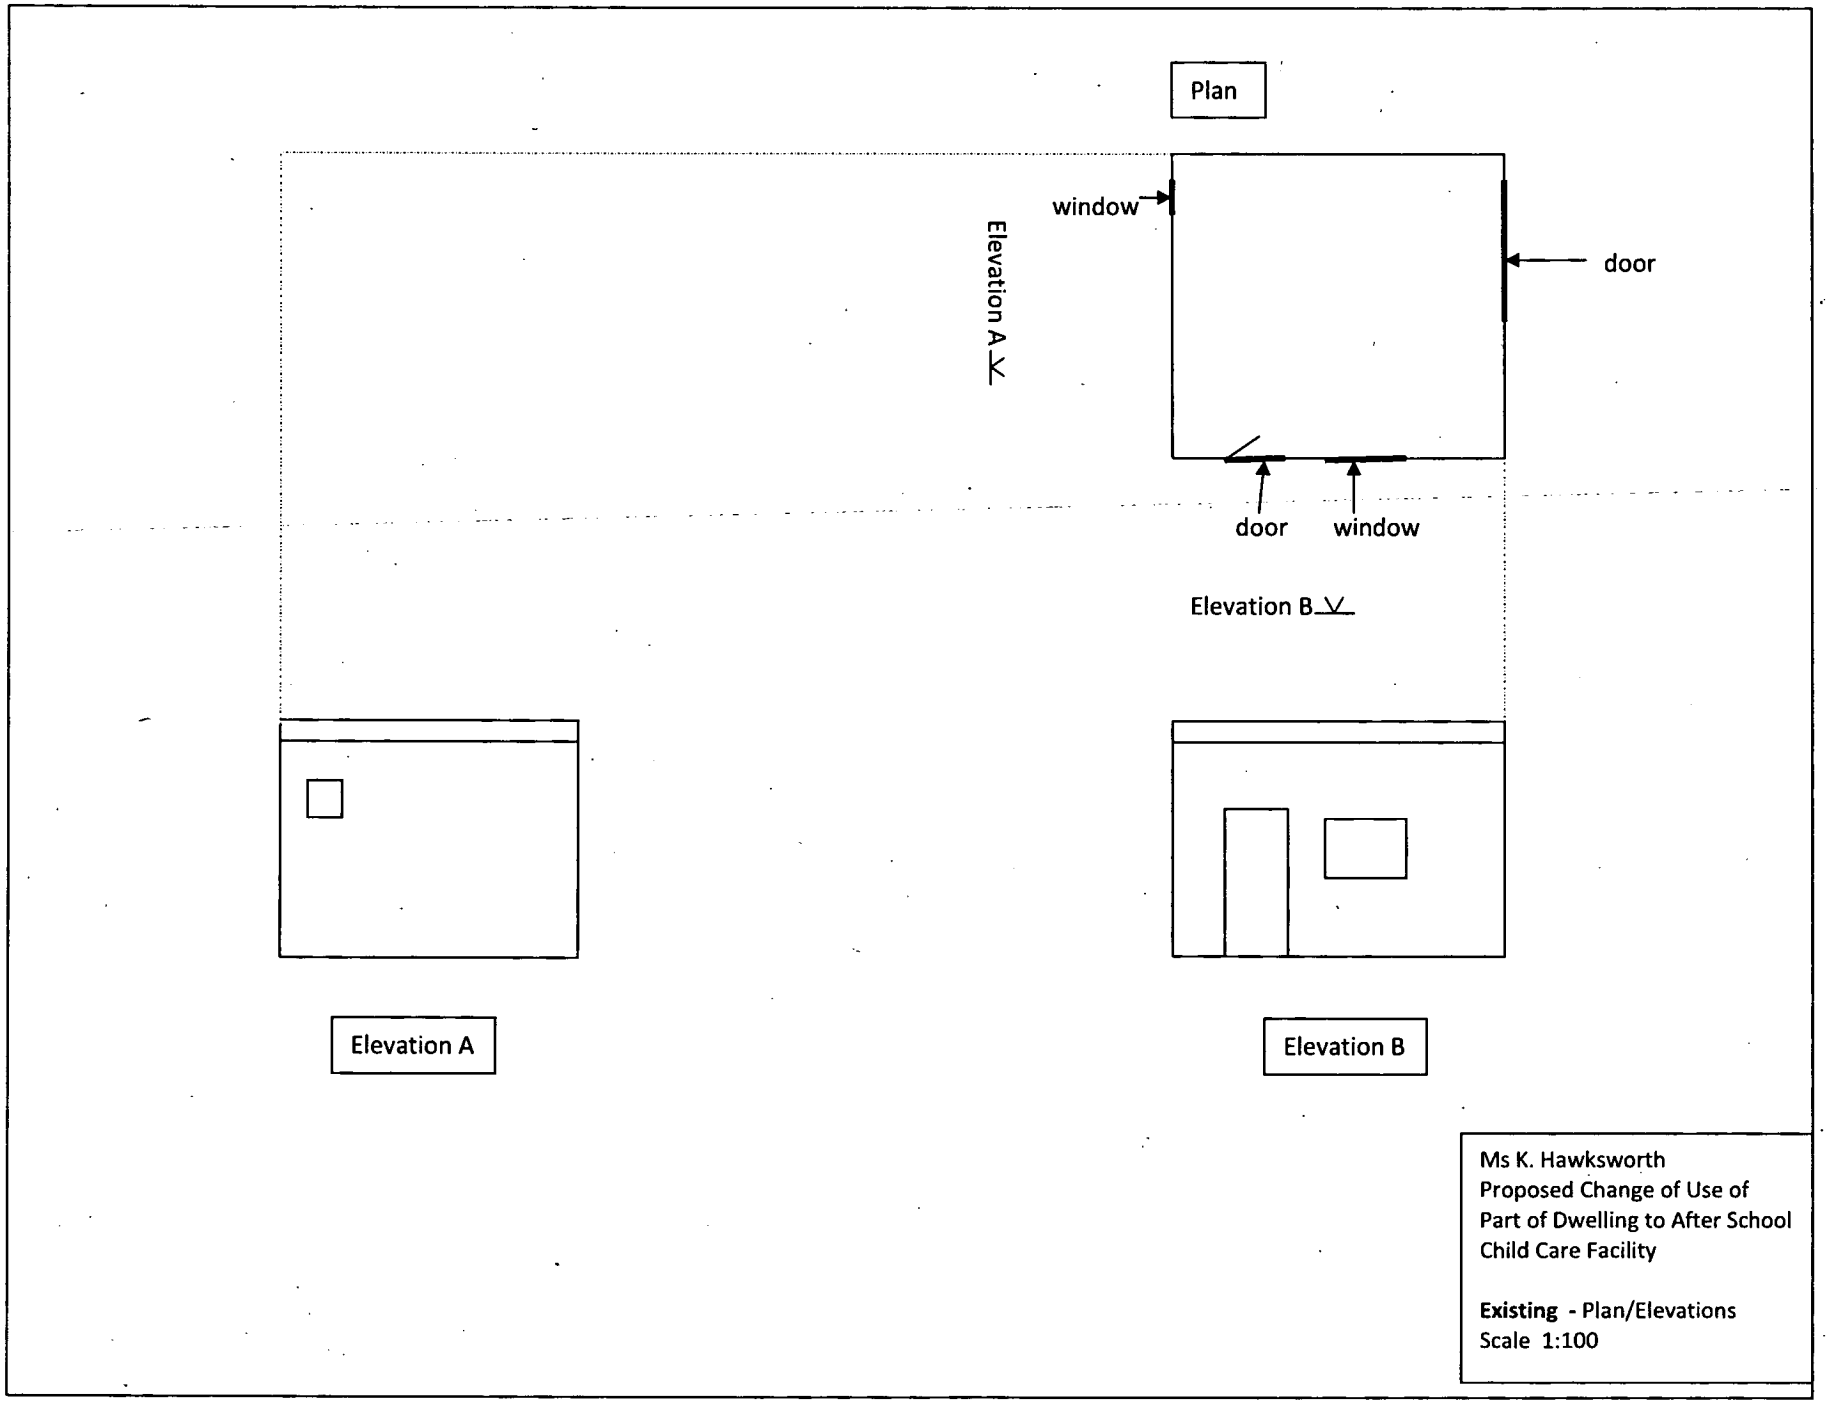

Plan
window
door
Elevation A
door
window
Elevation B
Elevation A
Elevation B
Ms K. Hawksworth
Proposed Change of Use of
Part of Dwelling to After School
Child Care Facility
Existing - Plan/Elevations
Scale 1:100