Existing

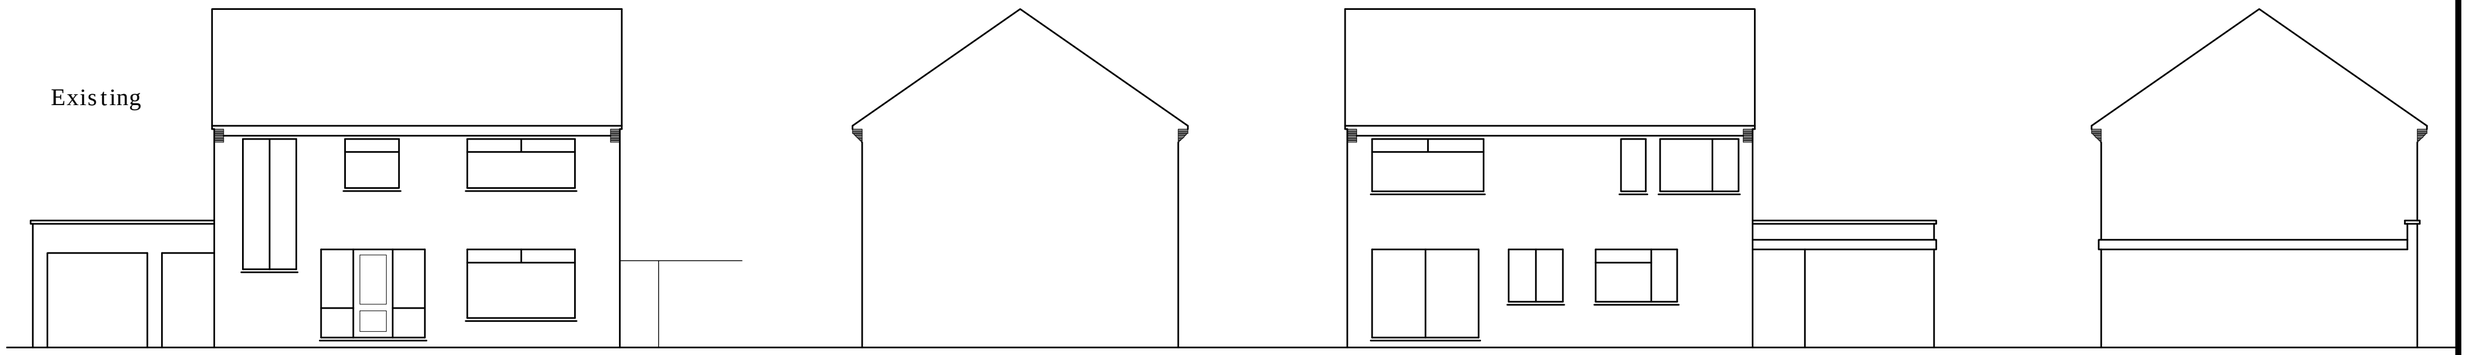

Front | Side | Rear | Side

Proposed

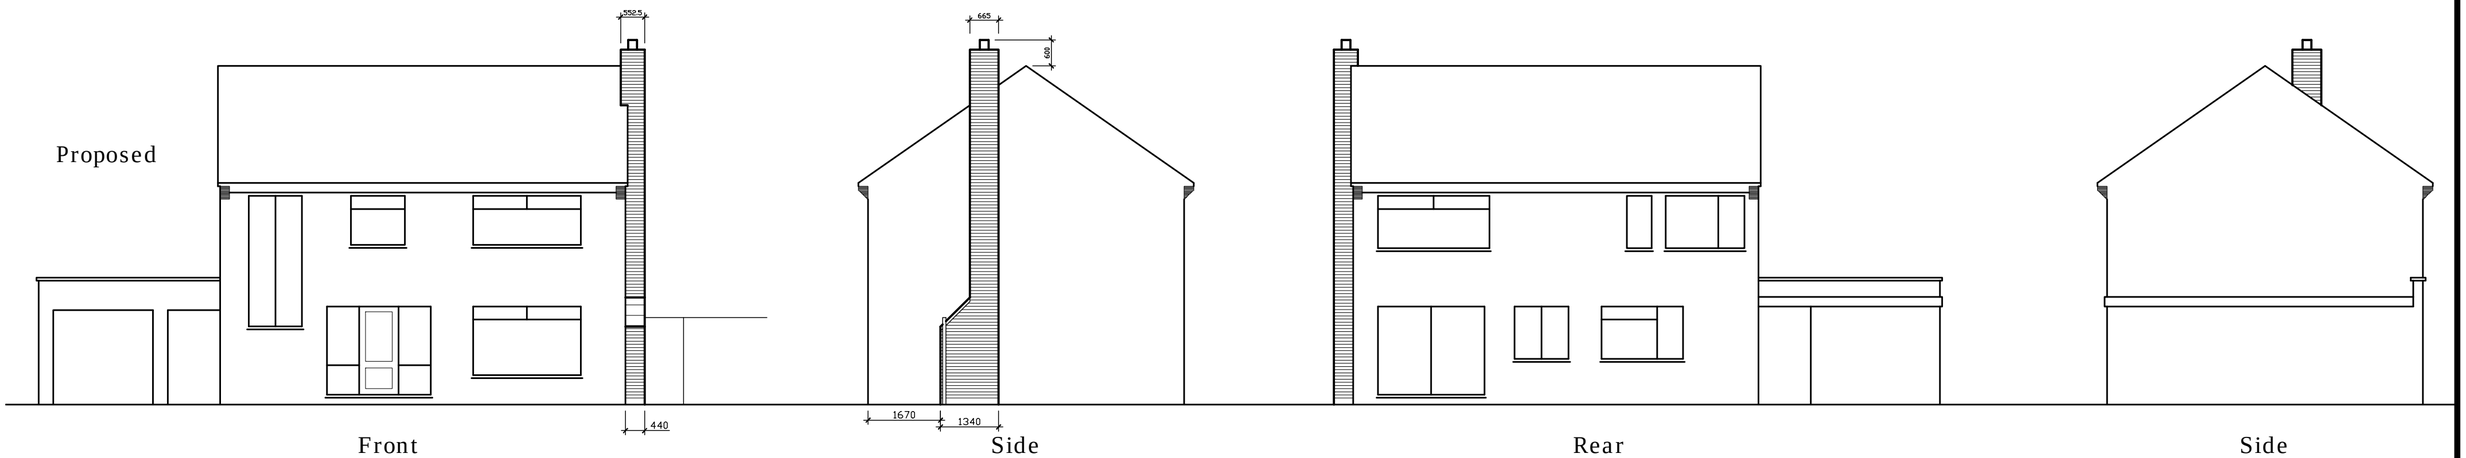

Front | Side | Rear | Side

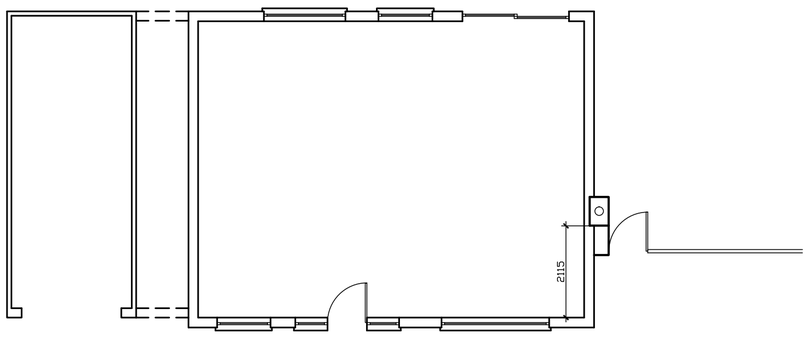

Ground Floor

Rev. A - Additional side elevation added

Drawing prepared for the purpose of Planning Permission and/or Building Regulation approval.
All dimensions to be checked on site before works commence.
Internal room layouts and fittings to client's requirements.
Actual boundary lines to be confirmed on site between parties concerned prior to commencement of work and no part of the new construction to project over the boundary.
Underground services may have been assumed and therefore they should be located prior to commemcement.

Project

New Chimney

32 Leicester Road
Hinckley
Leicestershire
LE10 1LS

Drawing

Elevations & Plan

Drawing Ref: Planning Application
Scales 1:100 at A2

Date August 2010

Brooks Building Plans

Barry Brooks MRICS MBEng Tel. 07879 655 641