THE UNICORN PH

20 MAIN STREET

ORTON ON THE HILL


ATHERSTONE, CV9 3NW

DEVELOPMENT SERVICES
12 JUL 2010
RECEIVED

Scale - 1:100

LPA 01

SCANNED

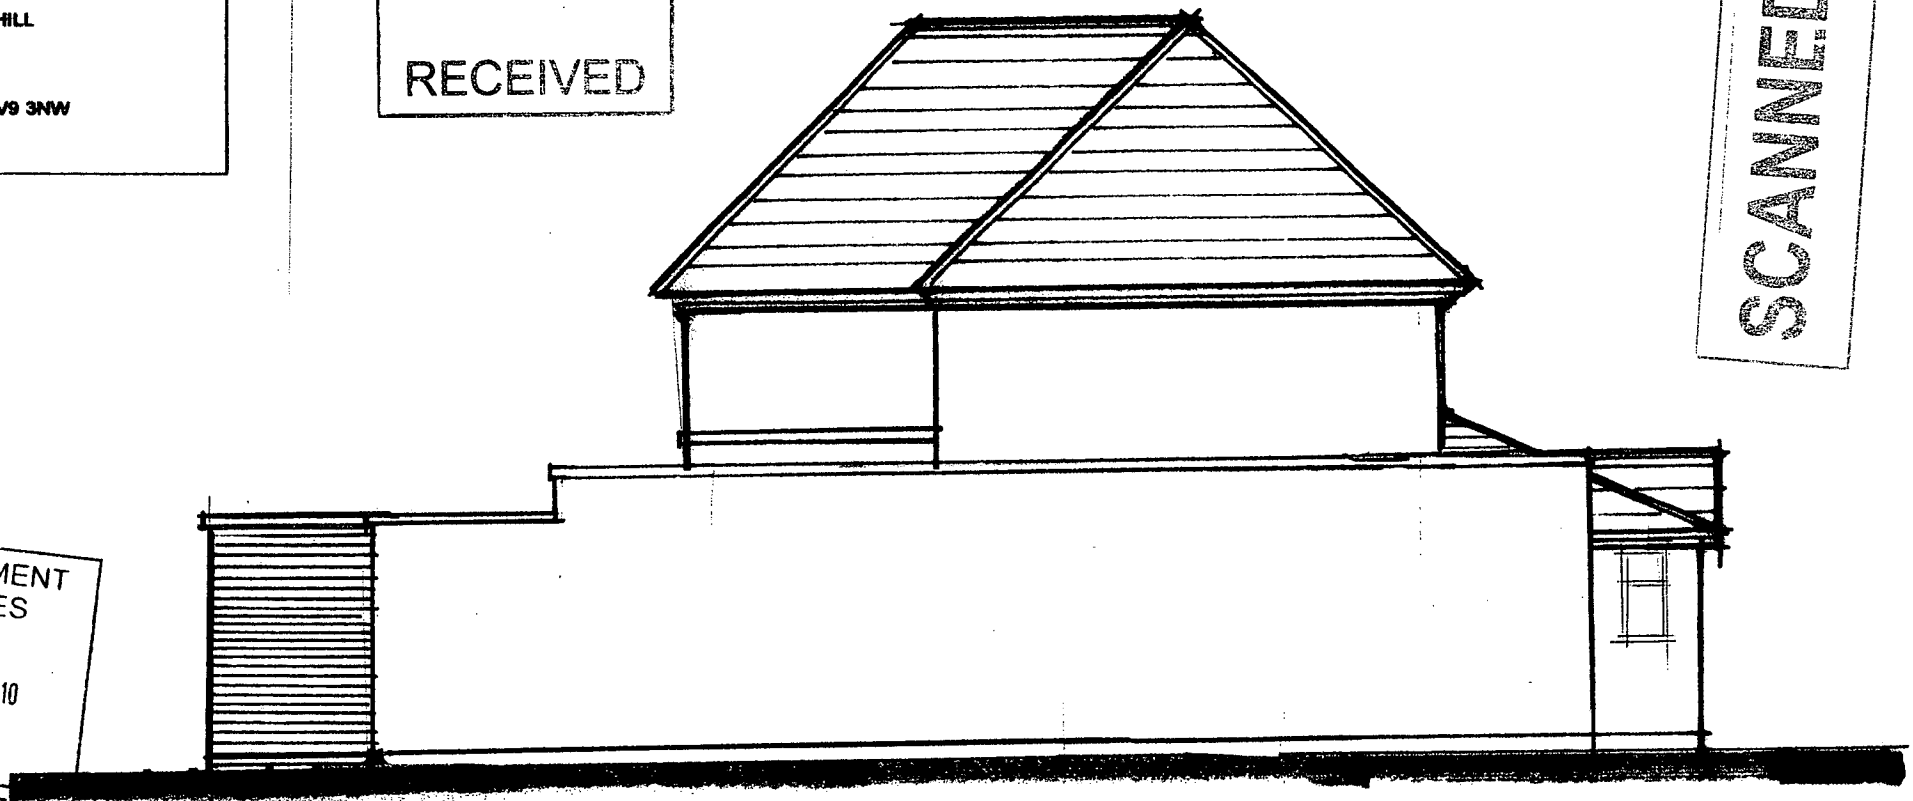

DEVELOPMENT SERVICES
19 JUL 2010
RECEIVED

B

DEVELOPMENT SERVICES
19 JUL 2010
RECEIVED

Proposed Side Elevation (from N-East)