LPA 02

THE UNICORN PH

20 MAIN STREET

ORTON ON THE HILL

ATHERSTONE, CV9 3NW

Scale - 1:100

DEVELOPMENT SERVICES

12 JUL 2010


RECEIVED

SCANNED

DEVELOPMENT SERVICES

19 JUL 2010

RECEIVED

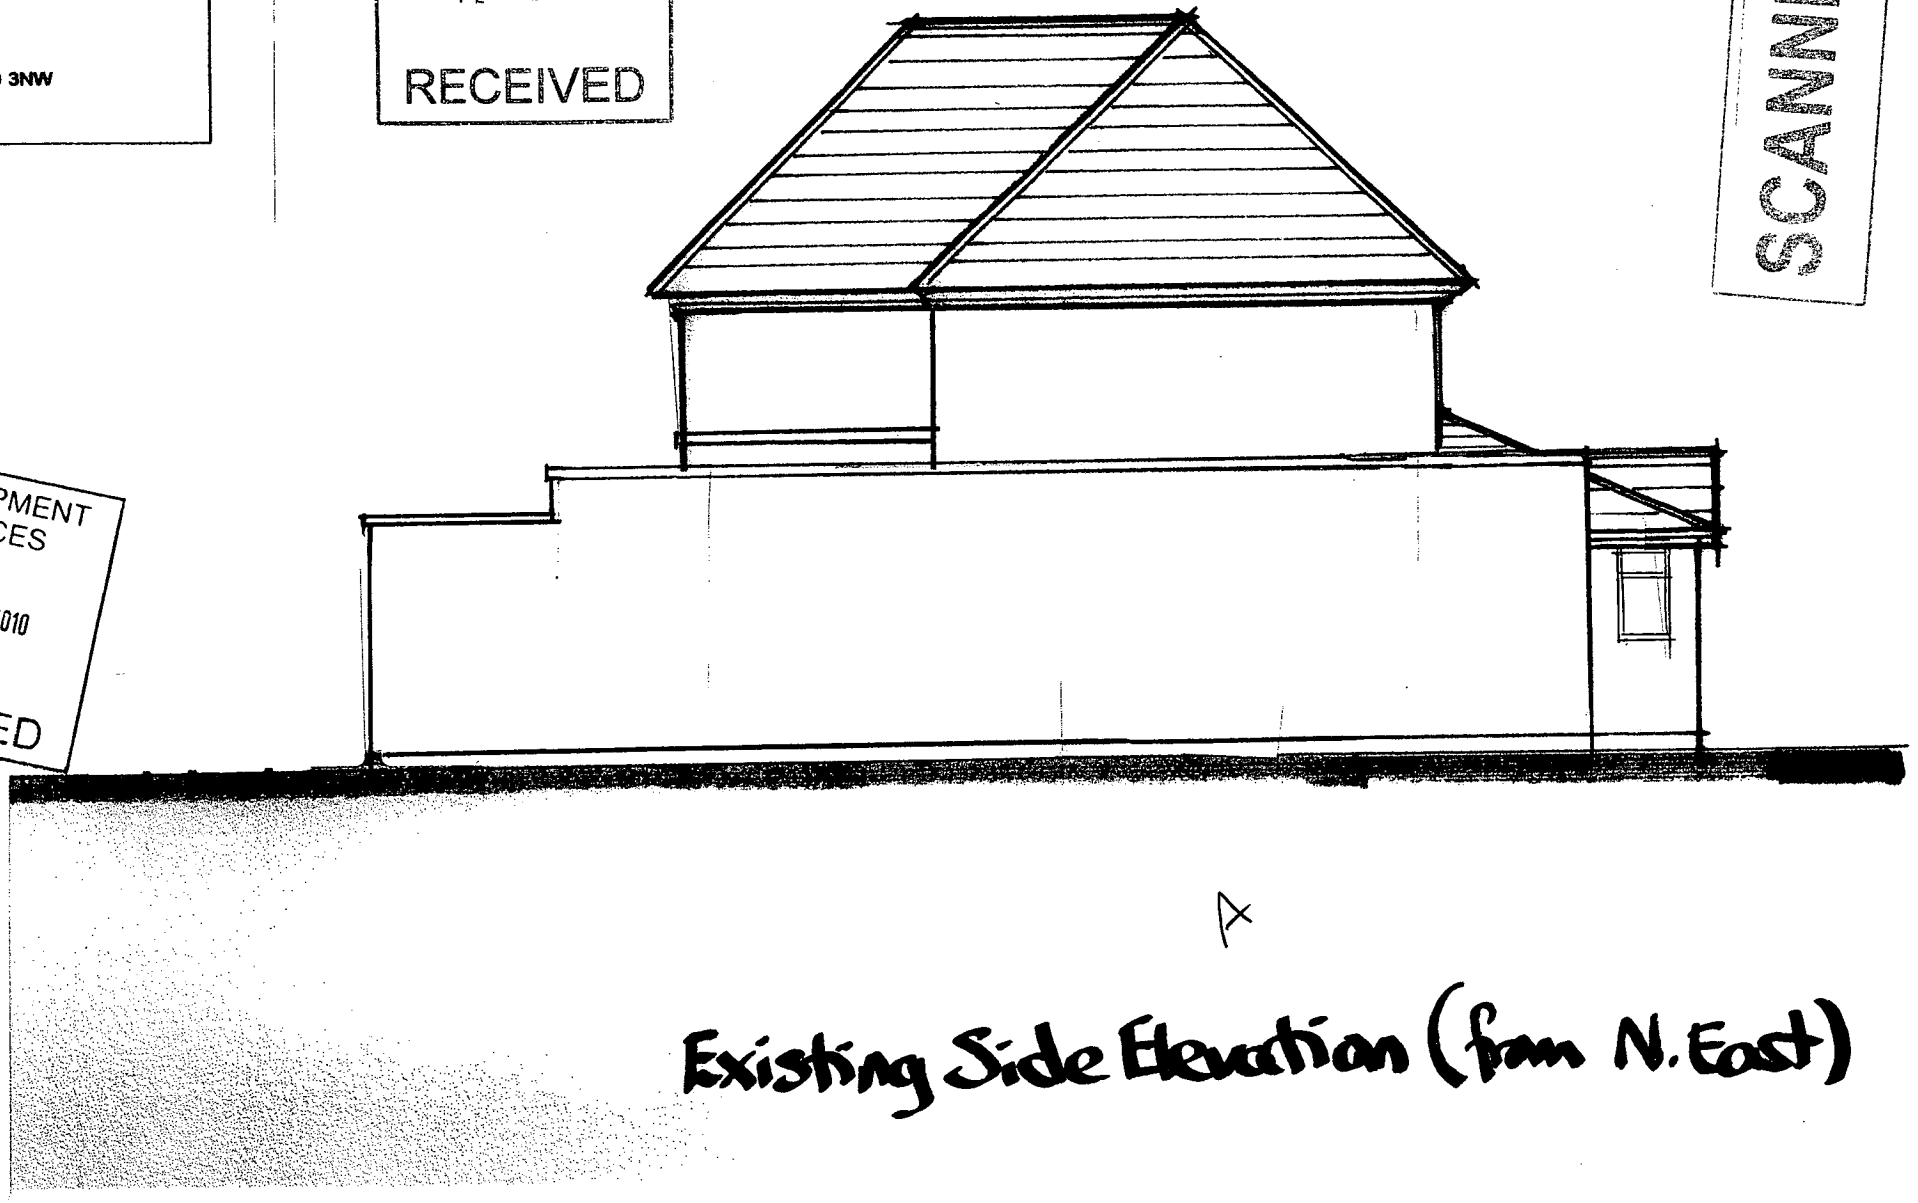

A

Existing Side Elevation (from N. East)