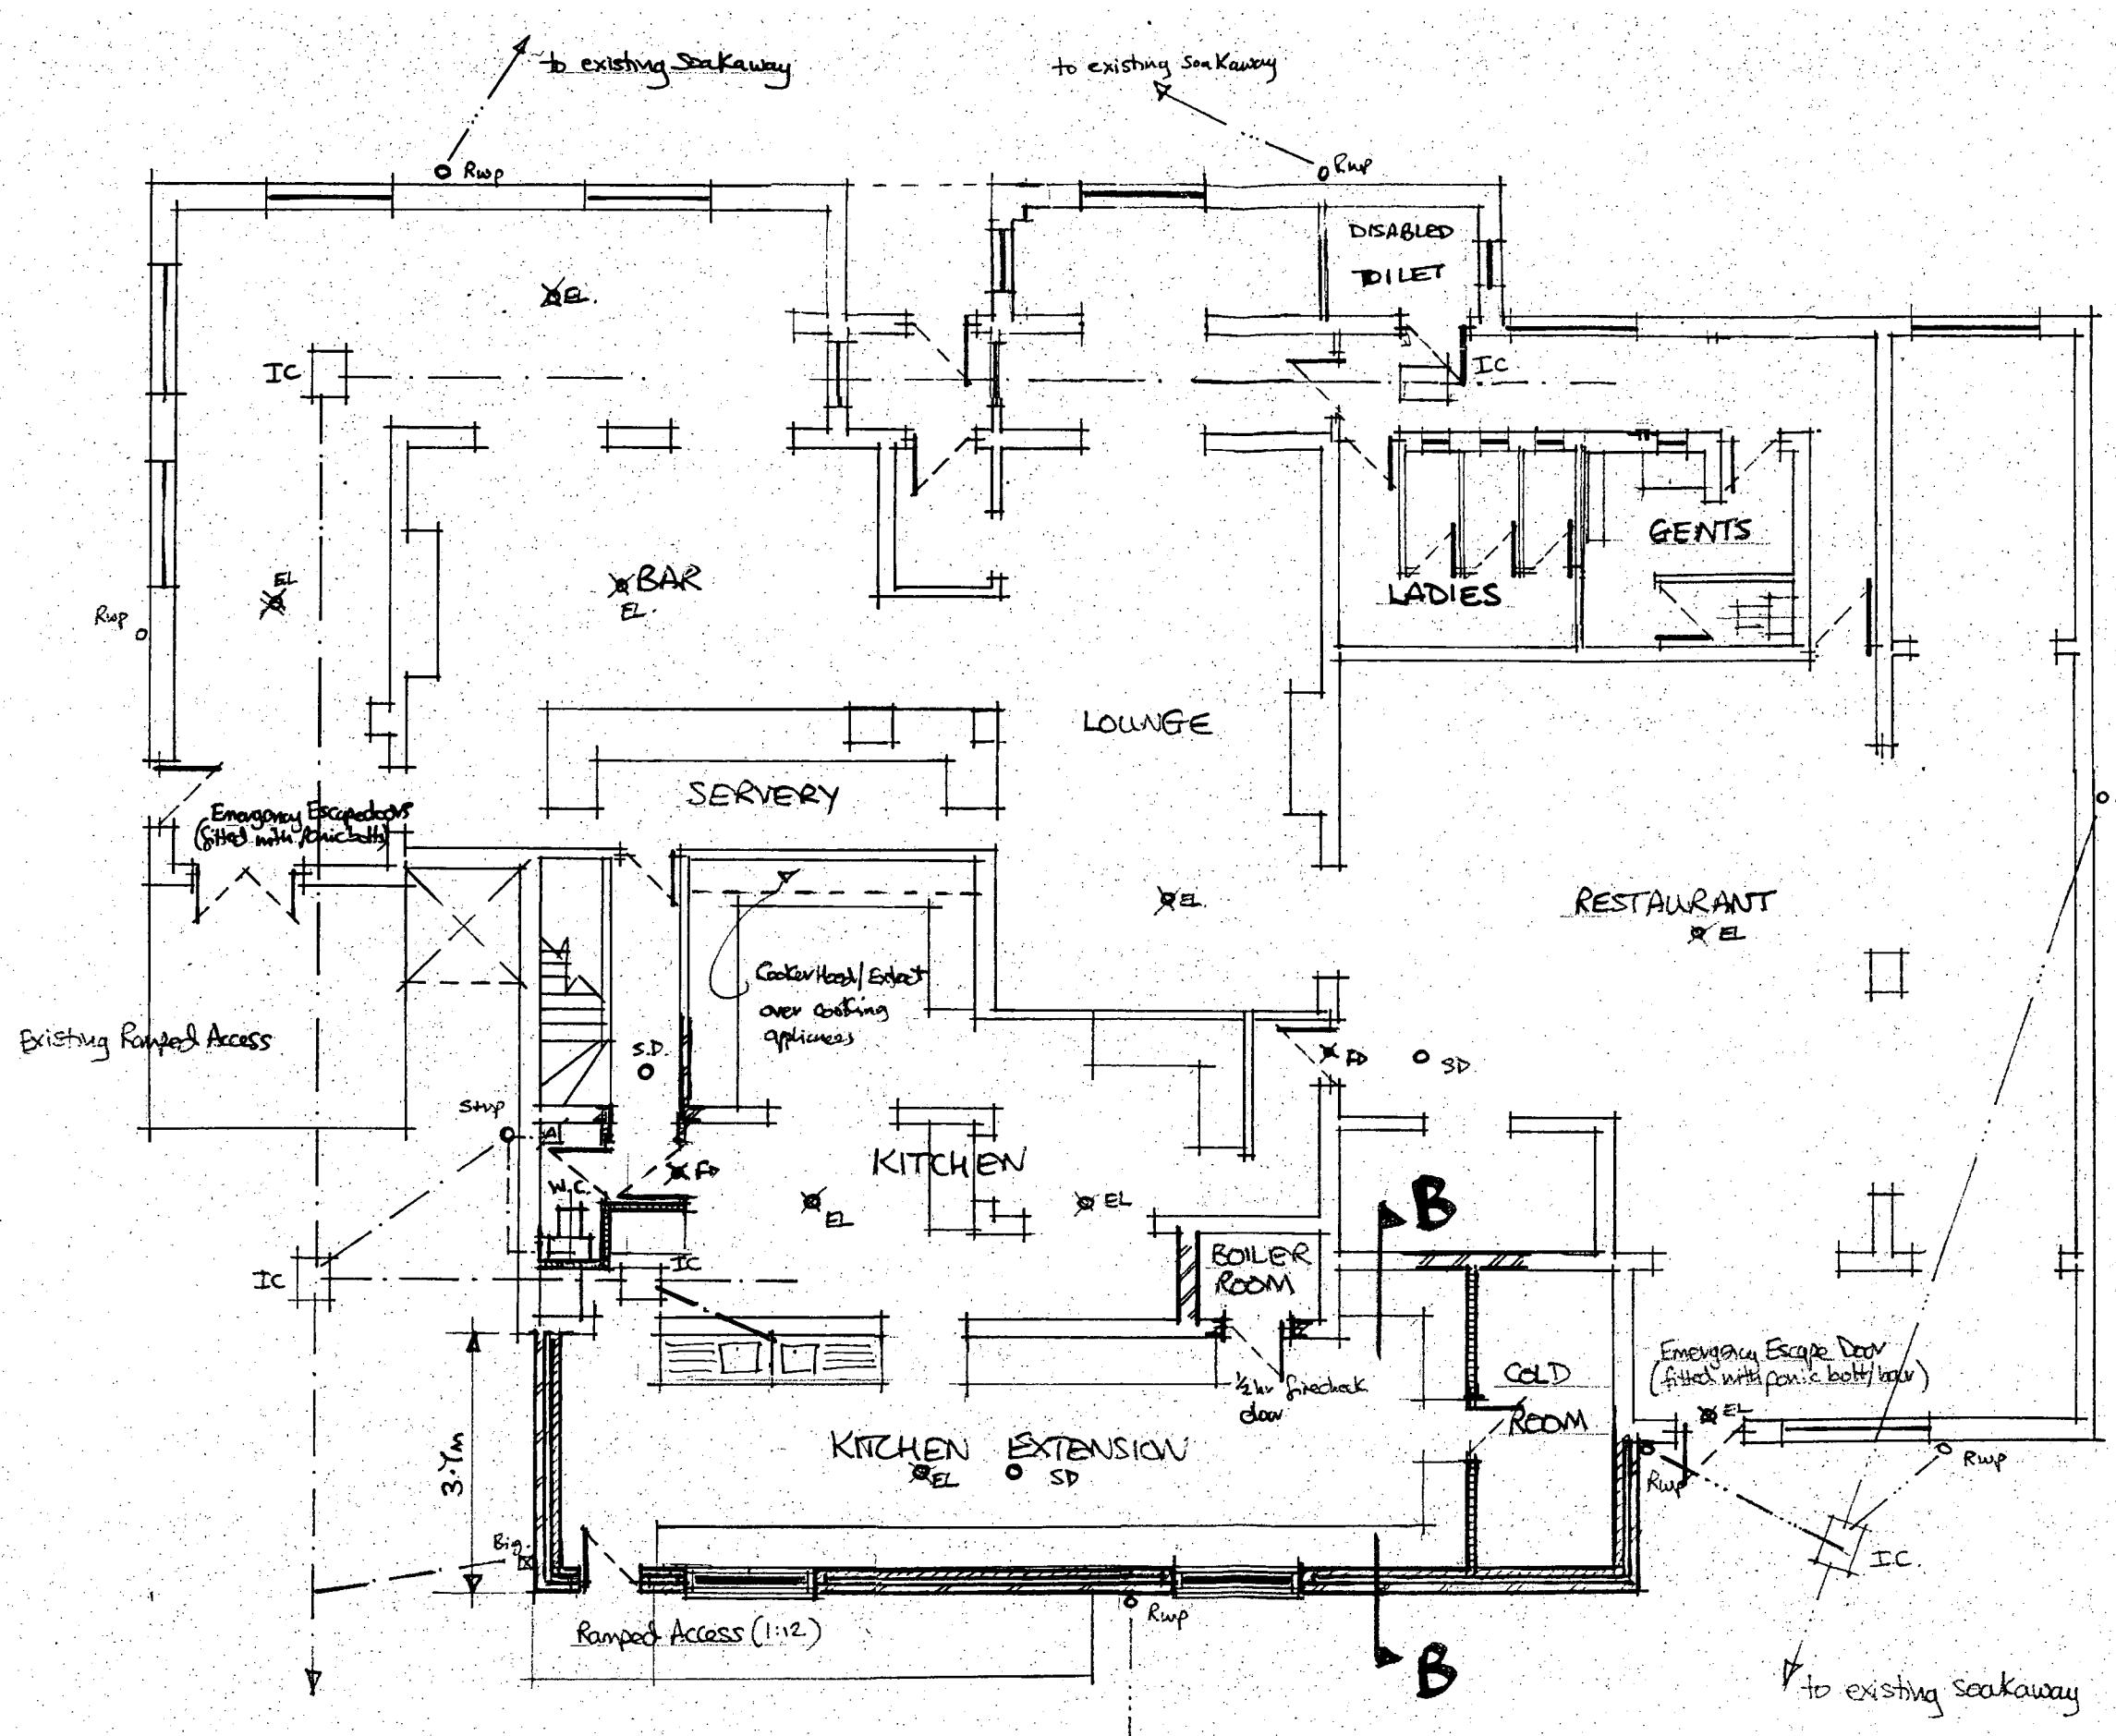


Proposed Ground Floor Layout

Symbols:

- SD — Smoke Detector (new)
- EL — Emergency lighting
- FD — ½hr fire check self closing door.

RevE (July 10) - Disabled toilet + bar extension shown as existing layout
- Emergency lighting added
RevD (July 10) - WC dimensions increased
RevC (Nov. 09) - Kitchen extension revised

PROJECT:
Disabled Toilet + Kitchen Ext.
The Unicorn Inn
Main Street, Orton-on-the-Hill

SCALE	1-100
DATE	November 2009
DRG. No.	2004/042/06 E

DEVELOPMENT SERVICES
19 JUL 2010
RECEIVED