
11/00529/NOMAT DCPLAN


REFER TO PLANNING PERMISSION 08/00923/FUL

LINEAR SCALE 1:100
0 1 2 3 4 5 6 7 8 9 10m
LINEAR SCALE 1:50
0 1 2 3 4 5m


DO NOT SCALE FROM THIS DRAWING EXCEPT FOR PLANNING REFERENCE

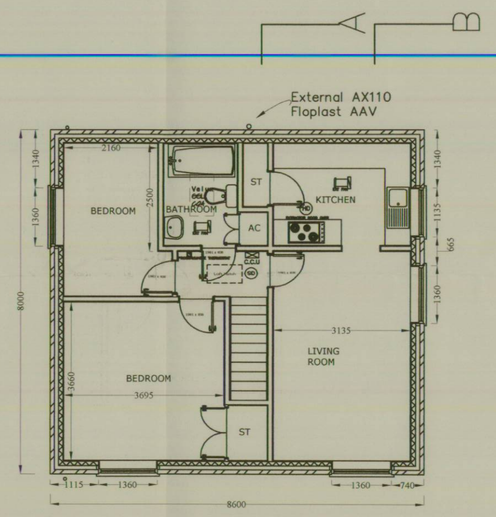

PROPOSED FIRST FLOOR PLAN

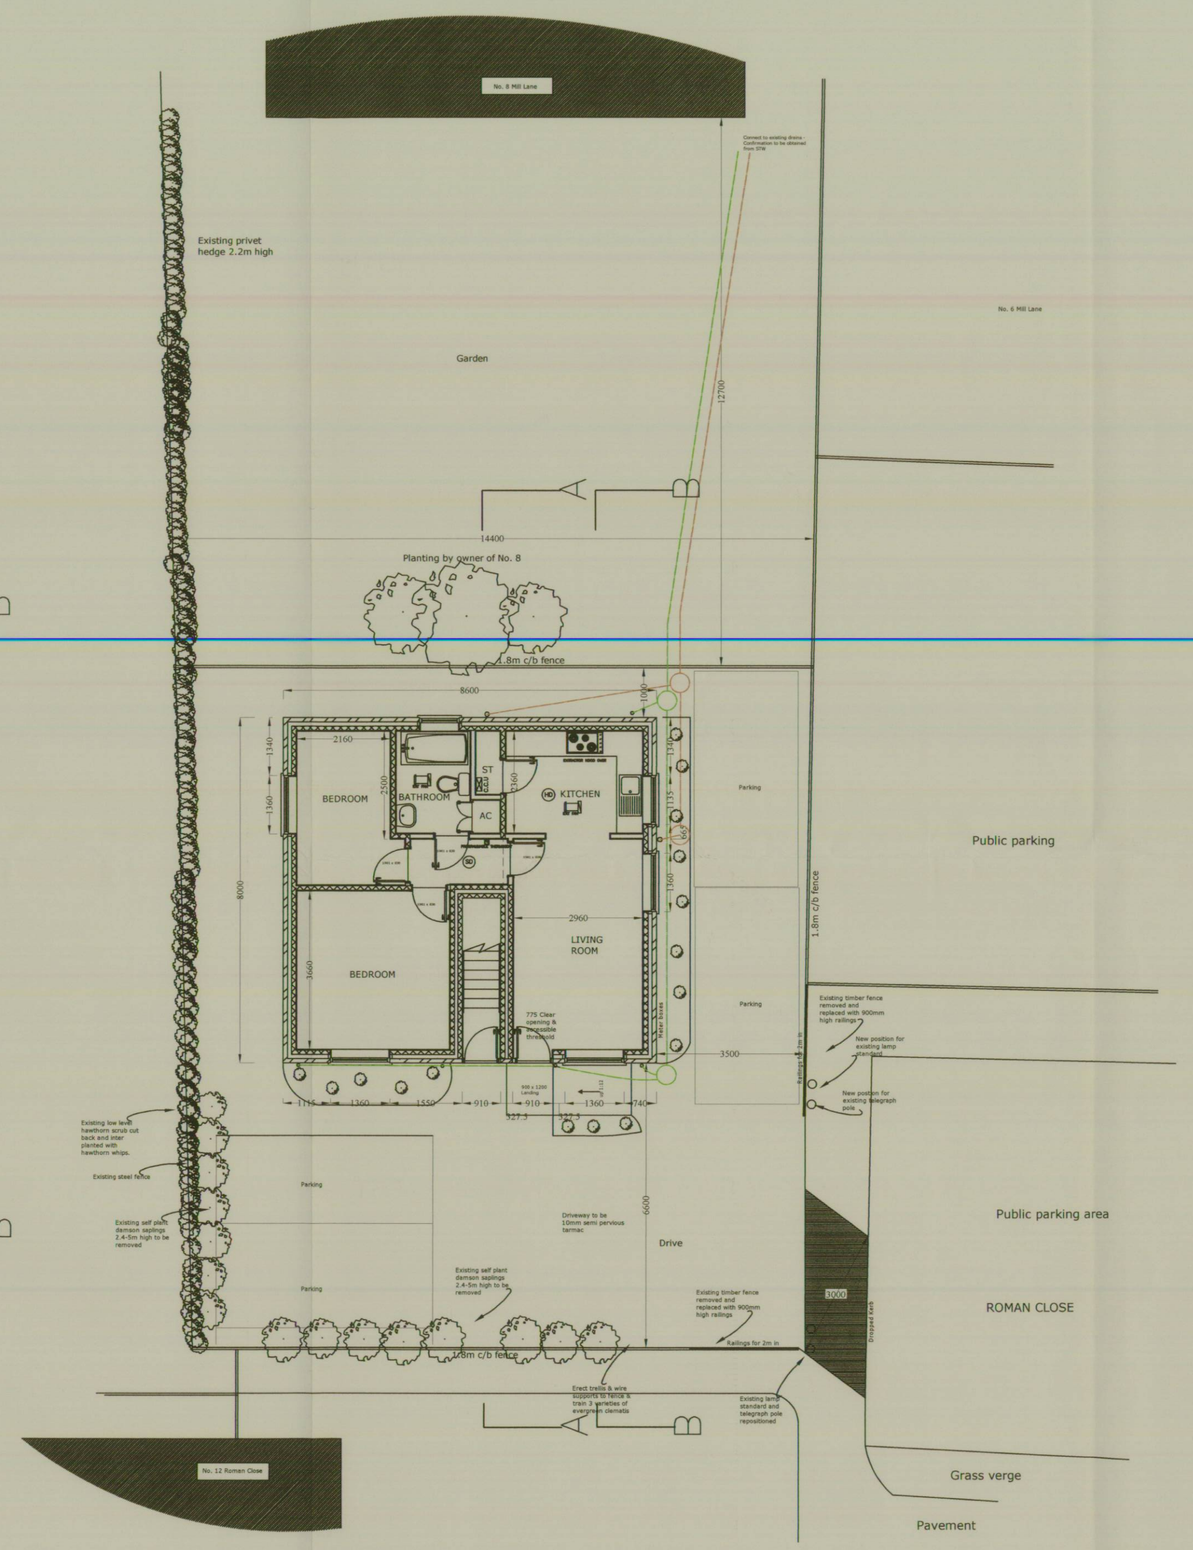


PROPOSED GROUND FLOOR PLAN

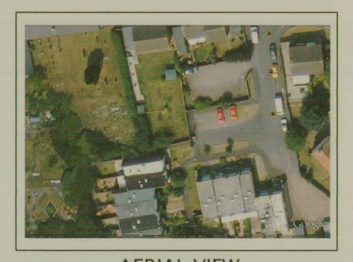


AERIAL VIEW




PROPOSED FRONT ELEVATION - SOUTH

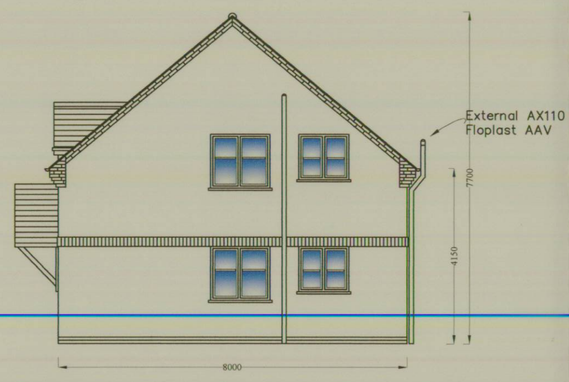

PROPOSED SIDE ELEVATION - EAST

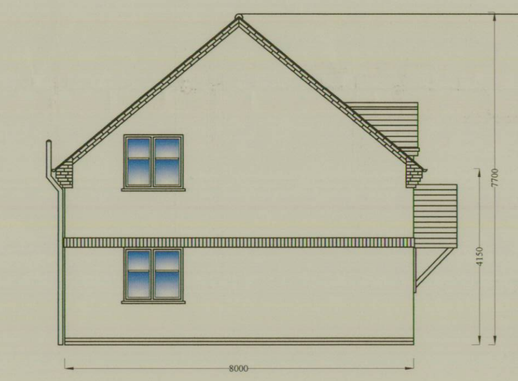

PROPOSED SIDE ELEVATION - WEST

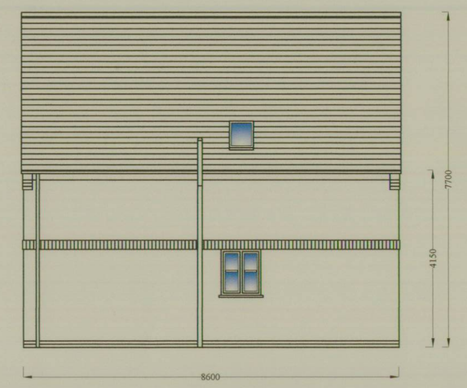

PROPOSED REAR ELEVATION - NORTH

GENERAL NOTES.
NO DIMENSIONS TO BE TAKEN FROM THIS DRAWING. ALL DIMENSIONS STATED ARE METRIC MILLIMETRES.
ALL LEVELS, INVERTS AND DIMENSIONS TO BE CHECKED ON SITE BEFORE AND DURING WORK.
ALL WORK IS TO BE CARRIED OUT IN LINE WITH CURRENT BUILDING REGULATIONS, RELEVANT CODES OF PRACTICE, BRITISH & EUROPEAN STANDARDS AND MANUFACTURERS SPECIFICATIONS TO THE LA INSPECTORS SATISFACTION, AND IN ACCORDANCE WITH PUBLIC AND PRIVATE UTILITIES REGULATIONS.
NO WORK TO ENCROACH BOUNDARY LINES.
IT IS THE CLIENTS RESPONSIBILITY TO ISSUE ANY 'PARTY WALL ACT 1996' NOTICE NECESSARY BEFORE ANY WORK COMMENCES ON THE BOUNDARY.
IT IS THE CLIENTS RESPONSIBILITY TO ENSURE ANY WORK SHOWN ON THIS PLAN DOES NOT CONTRAVENE ANY COVENENTS.
IT IS THE CLIENTS/ BUILDERS RESPONSIBILTY TO CHECK THE EXACT POSITION OF ALL SERVICES TO INCLUDE GAS, ELECTRICITY, WATER AND TELEPHONE, AND POSITION, OWNERSHIP AND DEPTHS OF FOUL AND RAINWATER DRAINAGE.

THE EXACT SPECIFICATION OF FINISHES, FITTINGS AND SERVICES TO BE INSTRUCTED BY THE CLIENT.
ANY DEVIATION FROM THESE PLANS SHOULD BE NOTIFIED TO THE LA BULDING INSPECTOR AND AMLI DESIGN.
IT IS THE CONTRACTORS RESPONSIBILTY TO NOTIFY THE LA BUILDING INSPECTOR WHEN THE WORK IS READY FOR THE RELEVANT INSPECTIONS AND FOR THE CLIENTS RECEIPT OF THE LA COMPLETION CERTIFICATE.
IT IS ASSUMED NO PUBLIC SEWERS CROSS THE SITE.
THE CONTRACTOR IS ASSUMED TO HAVE VISITED SITE BEFORE TENDERING.
THIS DRAWING HAS BEEN PREPARED FOR LA PLANNING & BUILDING CONTROL CONSENT ONLY. COPYRIGHT REMAINS WITH AMLI DESIGN.

REV NO	DETAILS	DATE
	SUBMITTED TO PLANNING SUBMITTED TO BUILDING CONTROL	06/11 06/11



PROJECT NAME
TWO NEW 2 BED FLATS

PLOT 'C'
EARL SHILTON BAPTIST CHURCH
MILL LAN, EARL SHILTON, LEIC

FOR PR QUALITY BUILDERS

SCALE	DWG NO.	REV
1:100/1:50 A1	ES/2011 SHEET 1 OF 2	-

DATE	DRAWN	CHKD
JUNE 2011	DRI	MR P.R 06/11

AMLI Design
Architectural Consultancy
CORNER HOUSE,
24 WENT ROAD,
BIRSTALL,
LEICESTER LE4 3BH
Telephone: 0116 267 4395
Mobile: 07974 807 111
Email: info@amlidesign.co.uk
www.amlidesign.co.uk
CIOB LABC abe