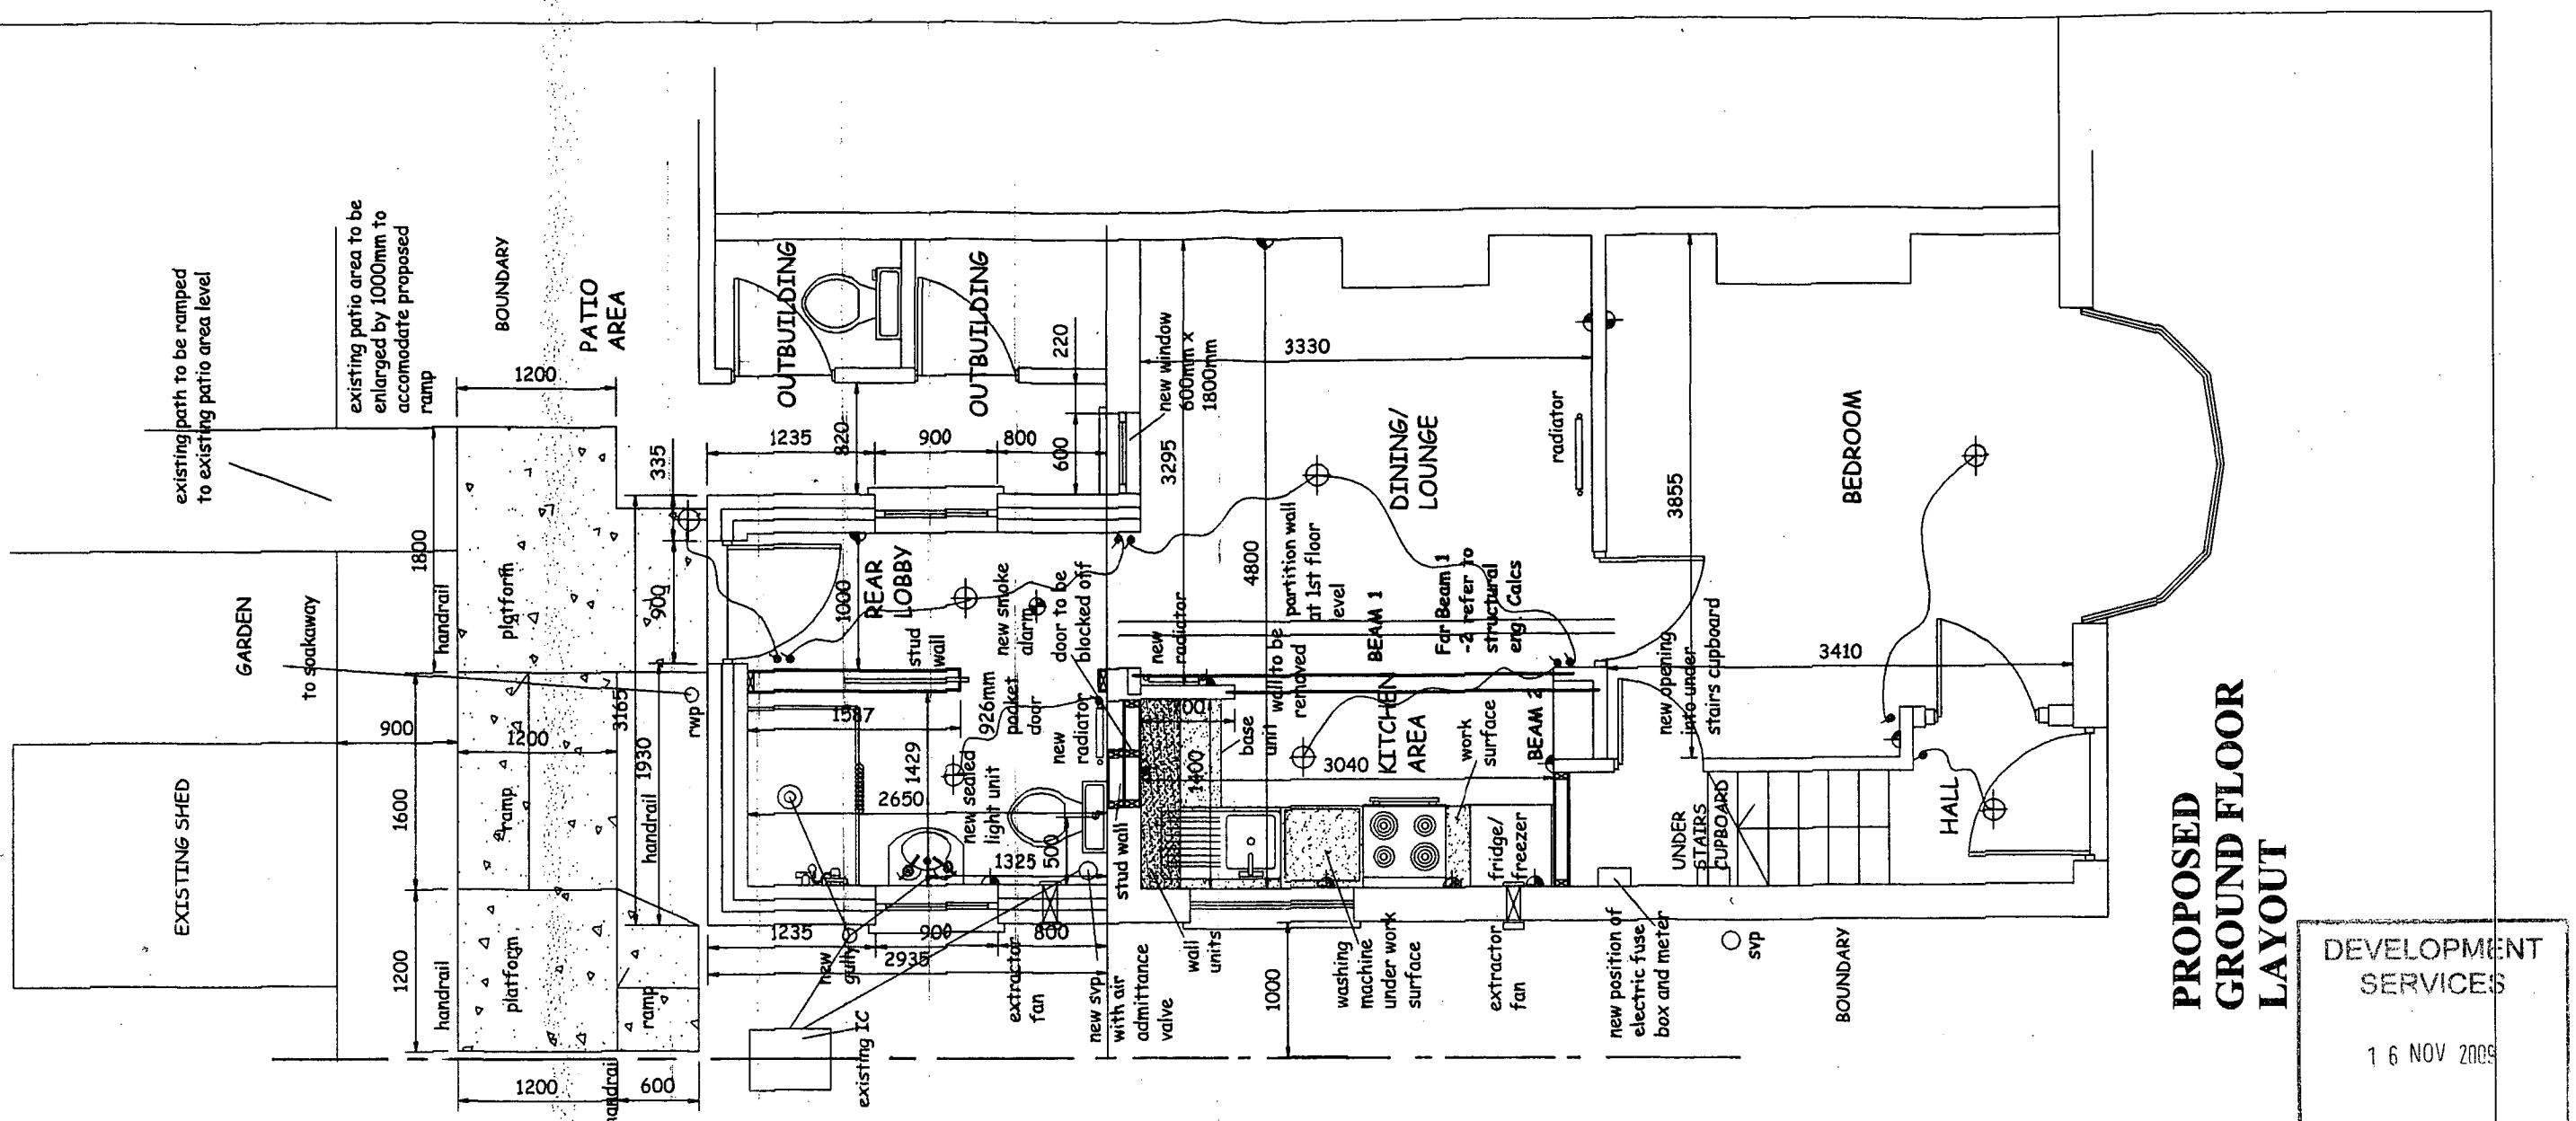


PROPOSED GROUND FLOOR LAYOUT

DEVELOPMENT SERVICES
16 NOV 2009
RECEIVED

Rev: C November 2009

Ramp, platform ,and handrail added to elevation and proposed plan layout as per Planning Department request

Rev: B - Nov 2009
BR 09/51535/ DISABL

1) Proposed new foundations to be below invert level of existing drain as PARTH H
2) Perculation Test and design for proposed soakaway to determine the capacity of the soil in accordance with Part H to be carried out by contractor prior commencing of work
3) For "U" value of proposed flat roof refer to attached Calcs from Kingspan Insulation Ltd

Rev: A July 09

1) Door opening into shower area amended and door to be 926mm

2) Ramps amended to be 1200mm wide

Client :	
Date :	O . T. :

Copyright - All drawings and specifications remain the property of Care & Repair West Leicestershire . No unauthorized copying or use will be permitted.

care&repair West Leicestershire
2 Mantle Lane
Coalville
Leicestershire LE67 3DW
Tel : 01530 510031
Fax : 01530 833031

Client Mr. Hubbard

Address: 57 Thirlmere Road
Hinckley
Leicestershire LE10 0PE

Drwg. Title: Proposed Side Extension to provide Washing Facilities

Drwg. No: DFG/MH/100387/03 C
Proposed Layout

Scale:	Date:	Drawn by:	Rev: A July 09 Rev: B Nov 09 Rev C Niov 09
1 : 50	July 2009	M.V.	