




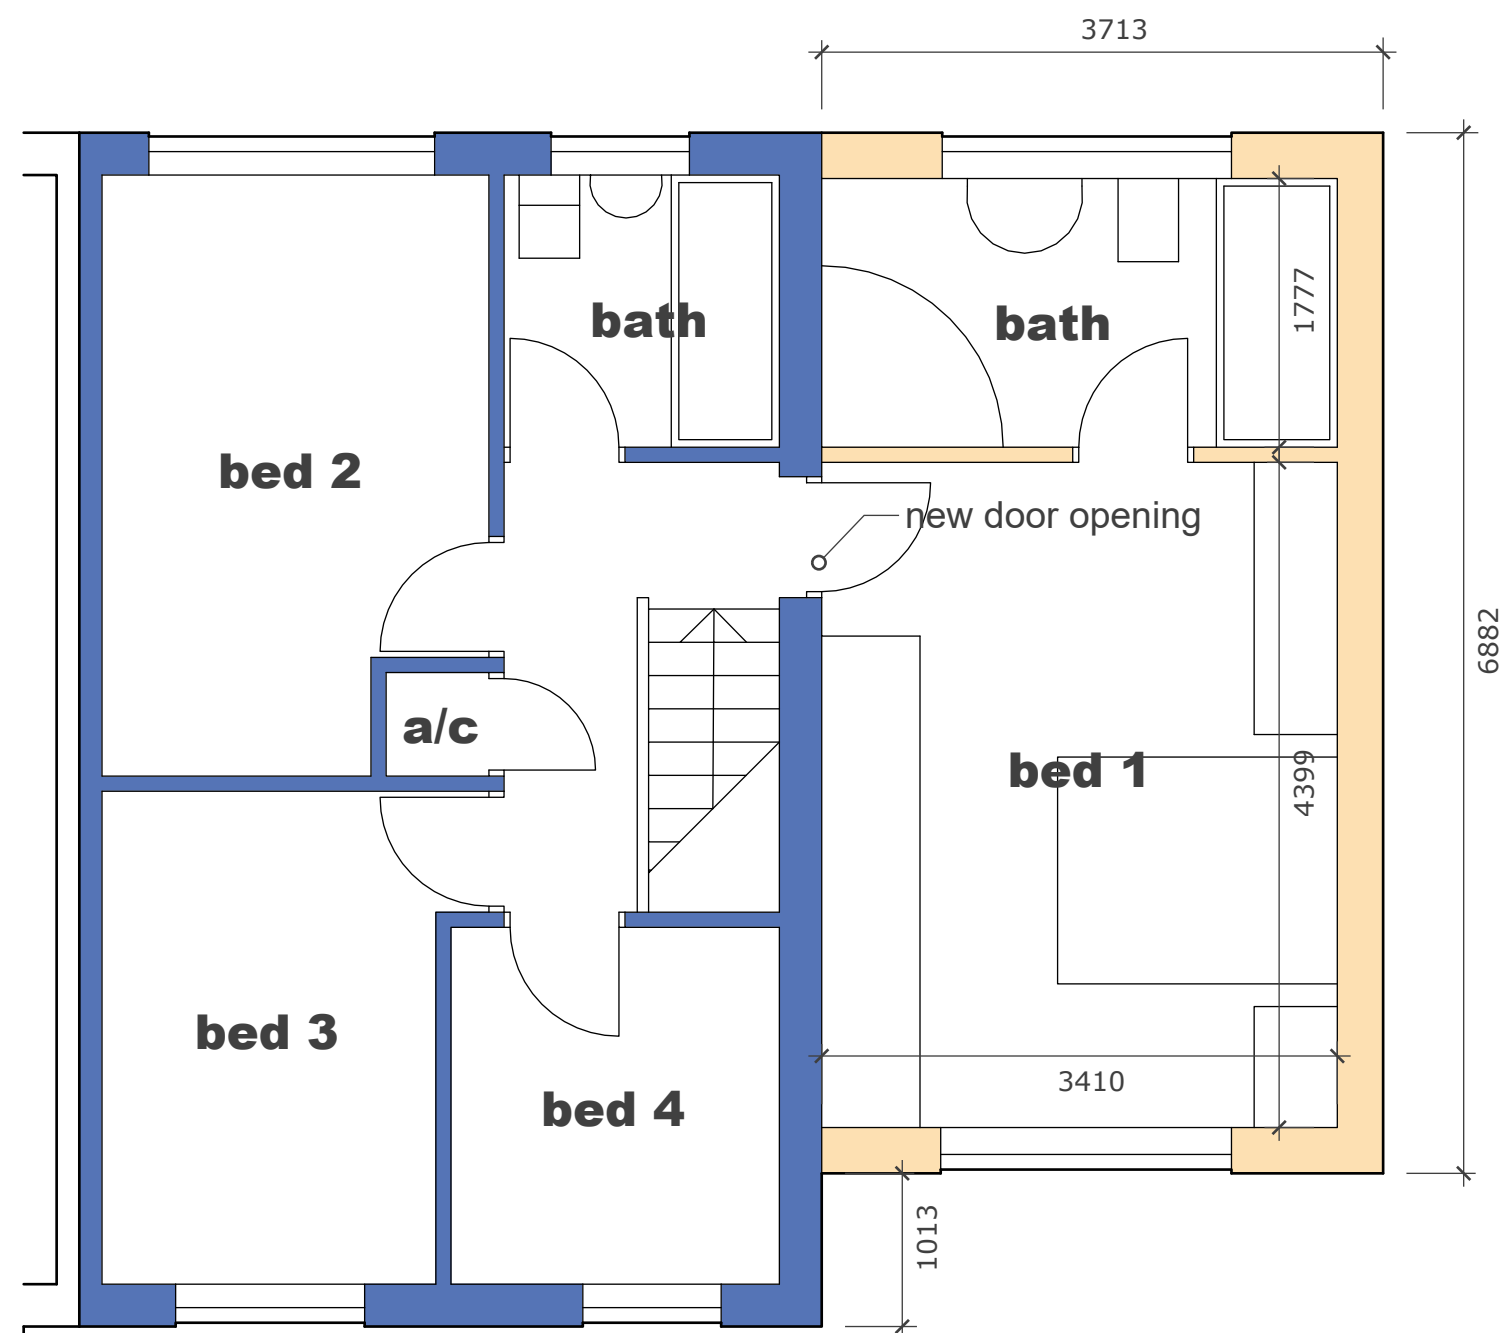


FIRST FLOOR PLAN

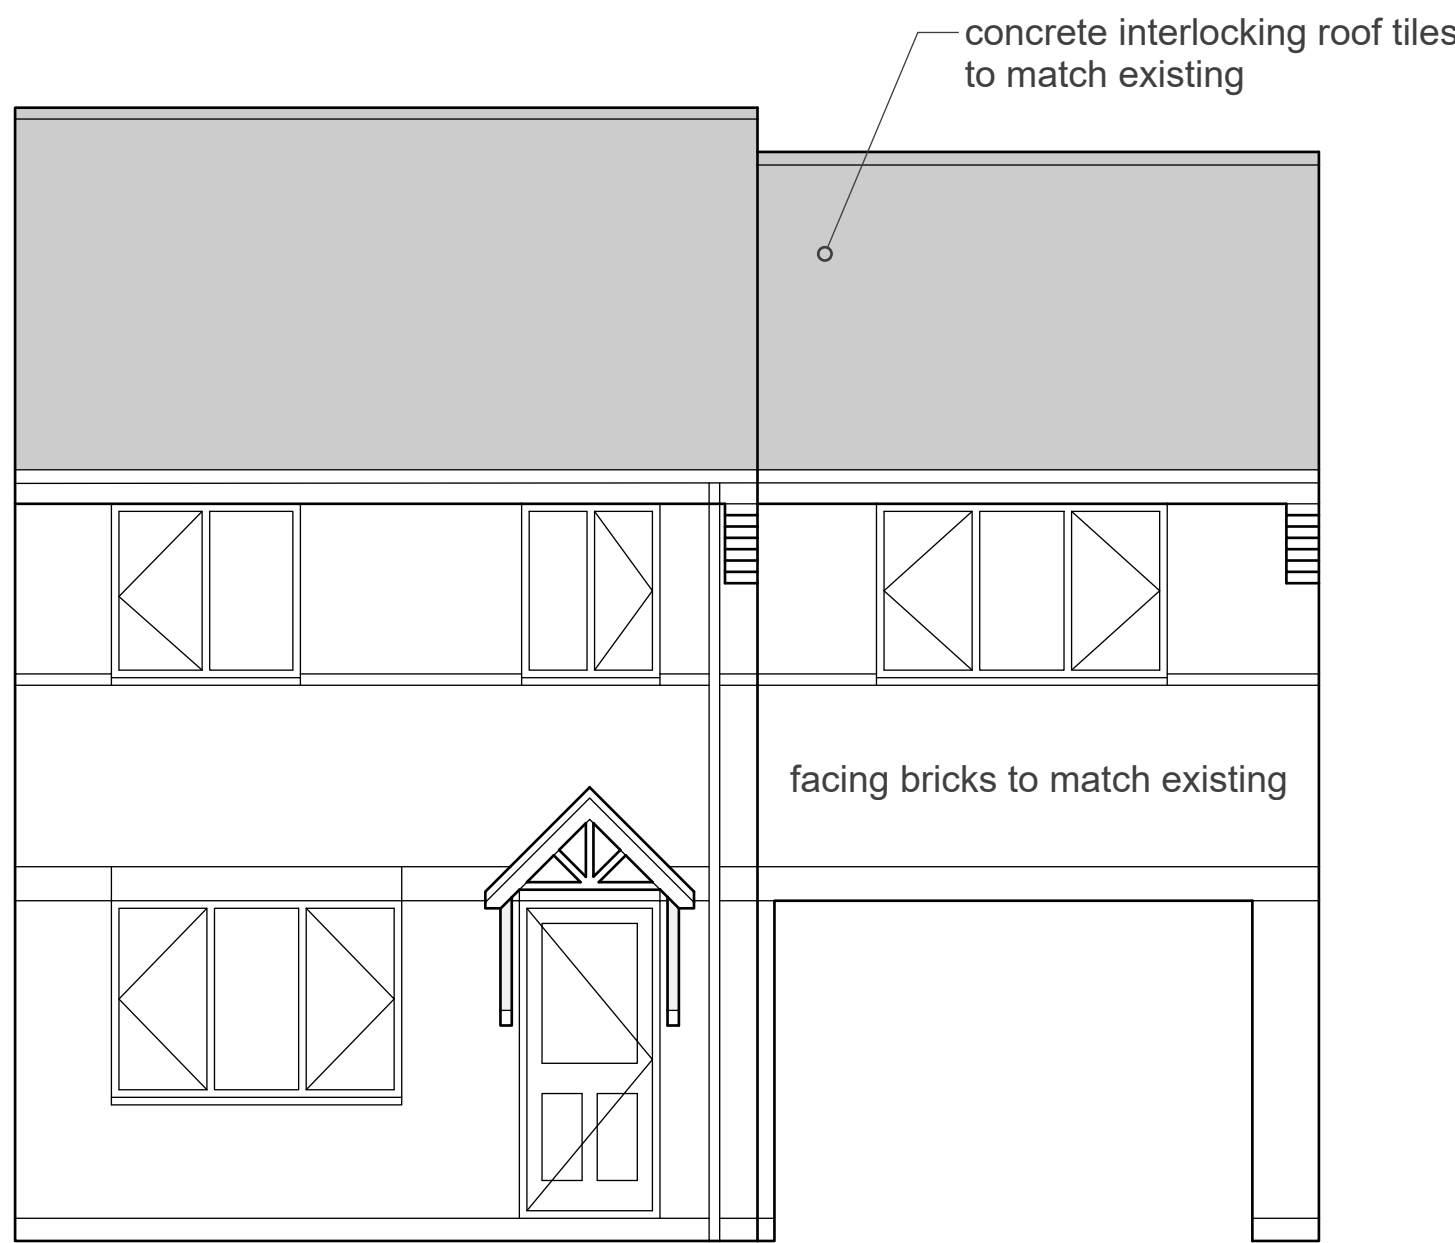


WEST ELEVATION

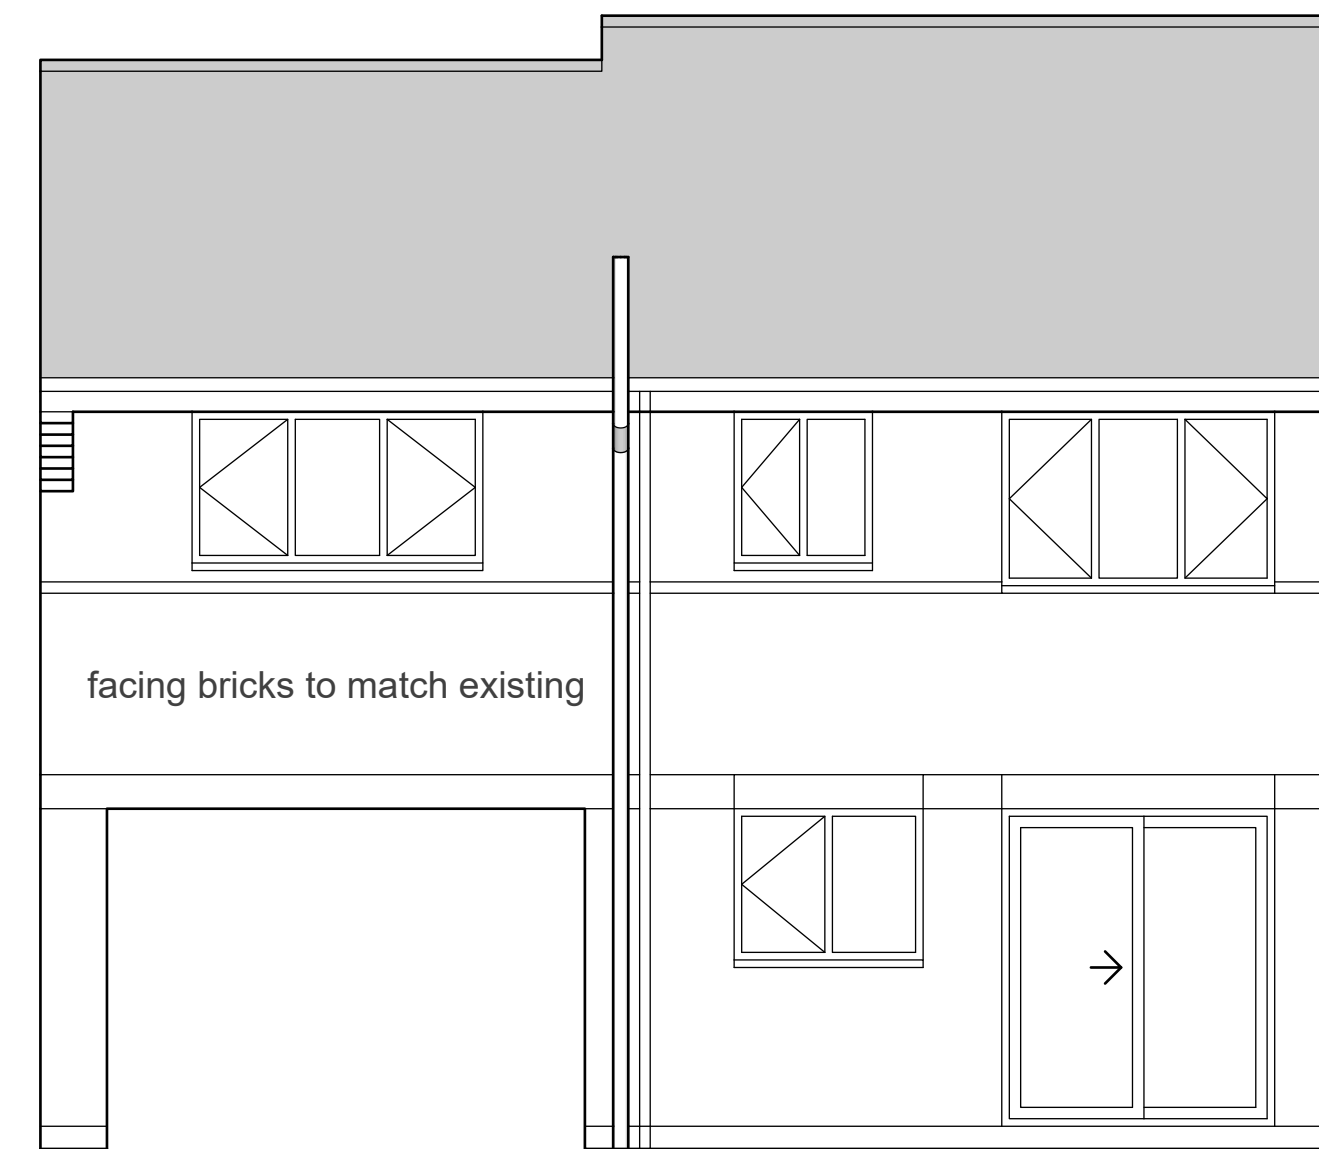


EAST ELEVATION

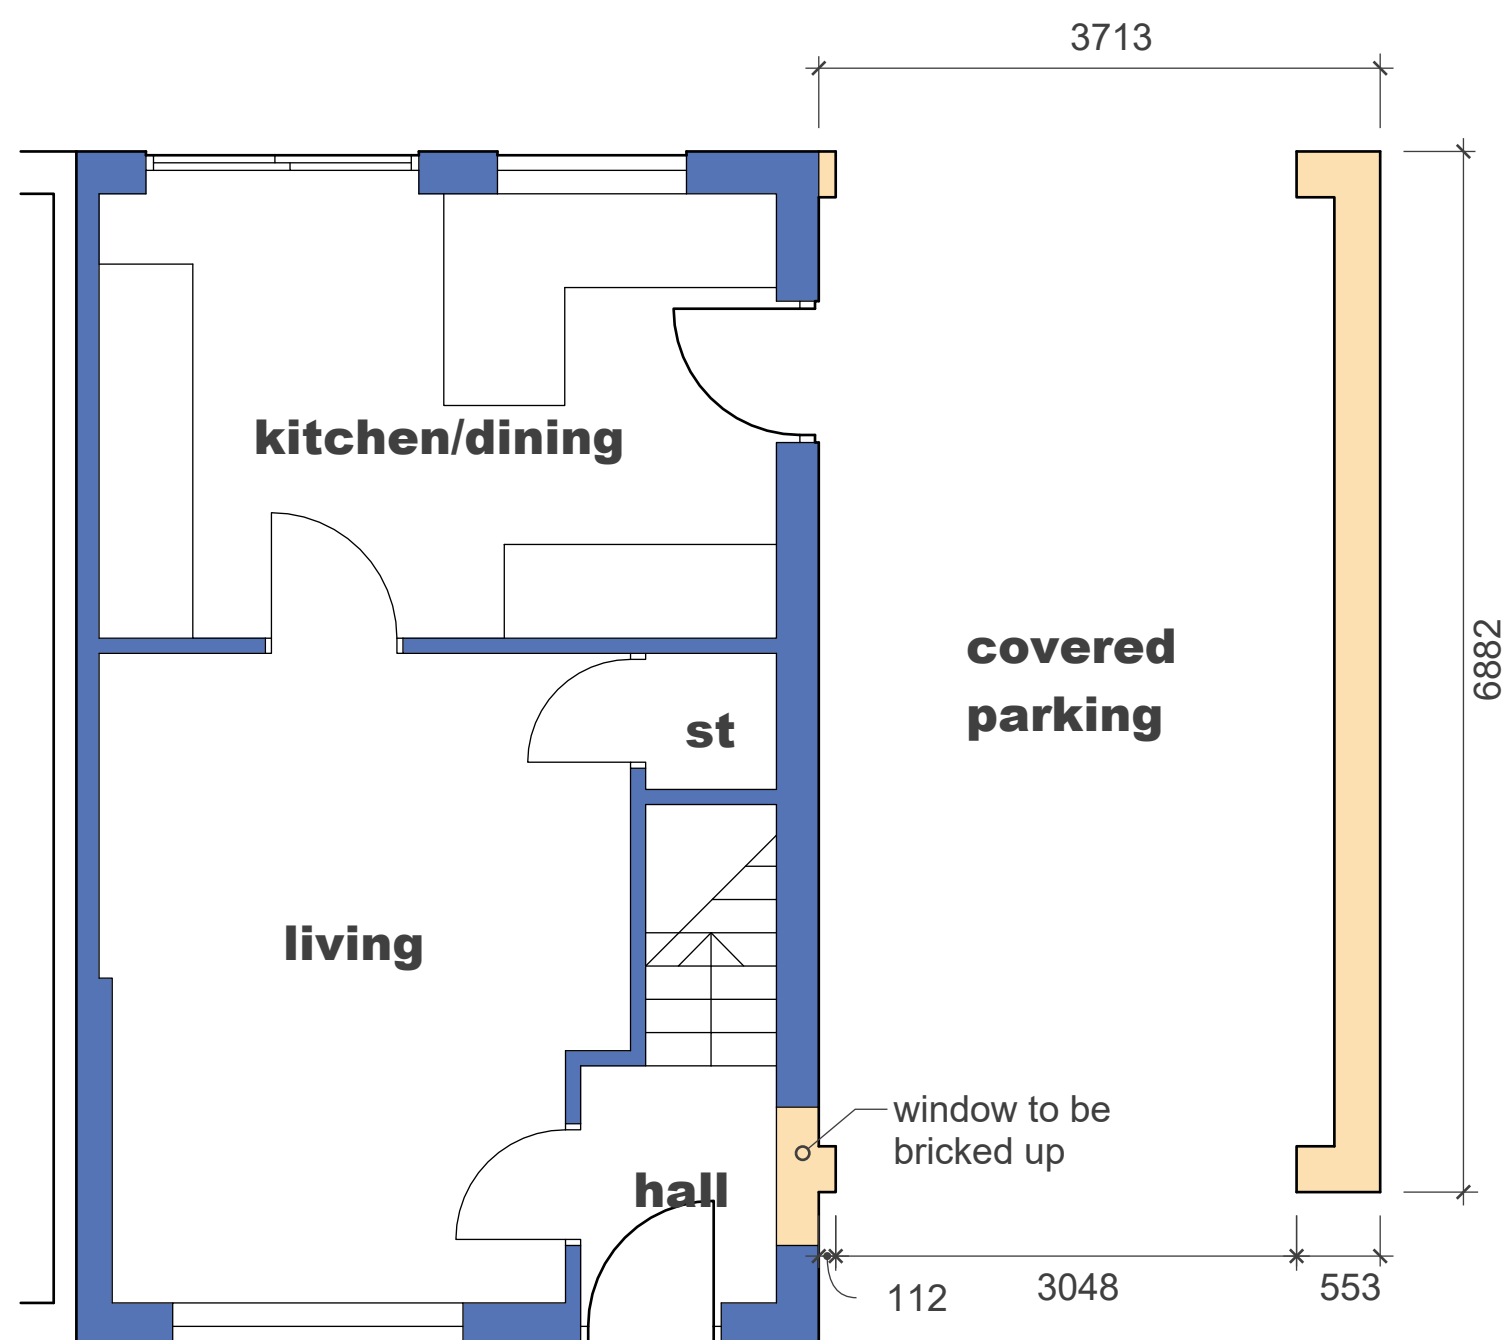


GROUND FLOOR PLAN

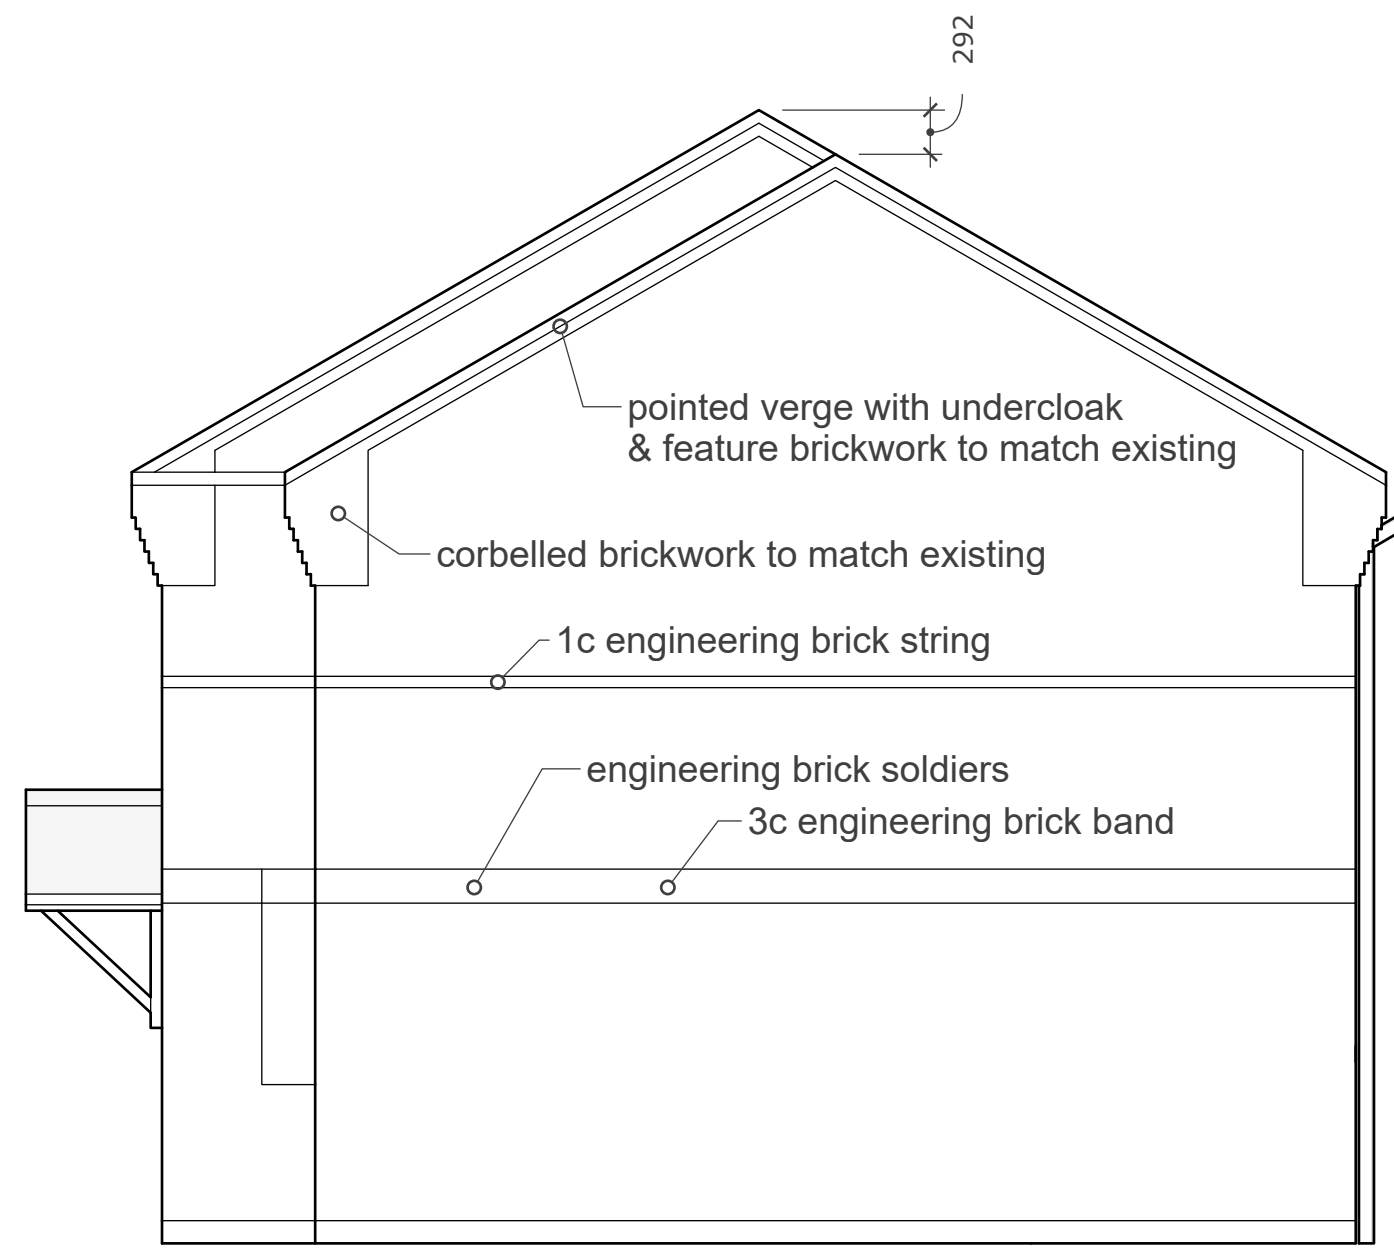

SOUTH ELEVATION

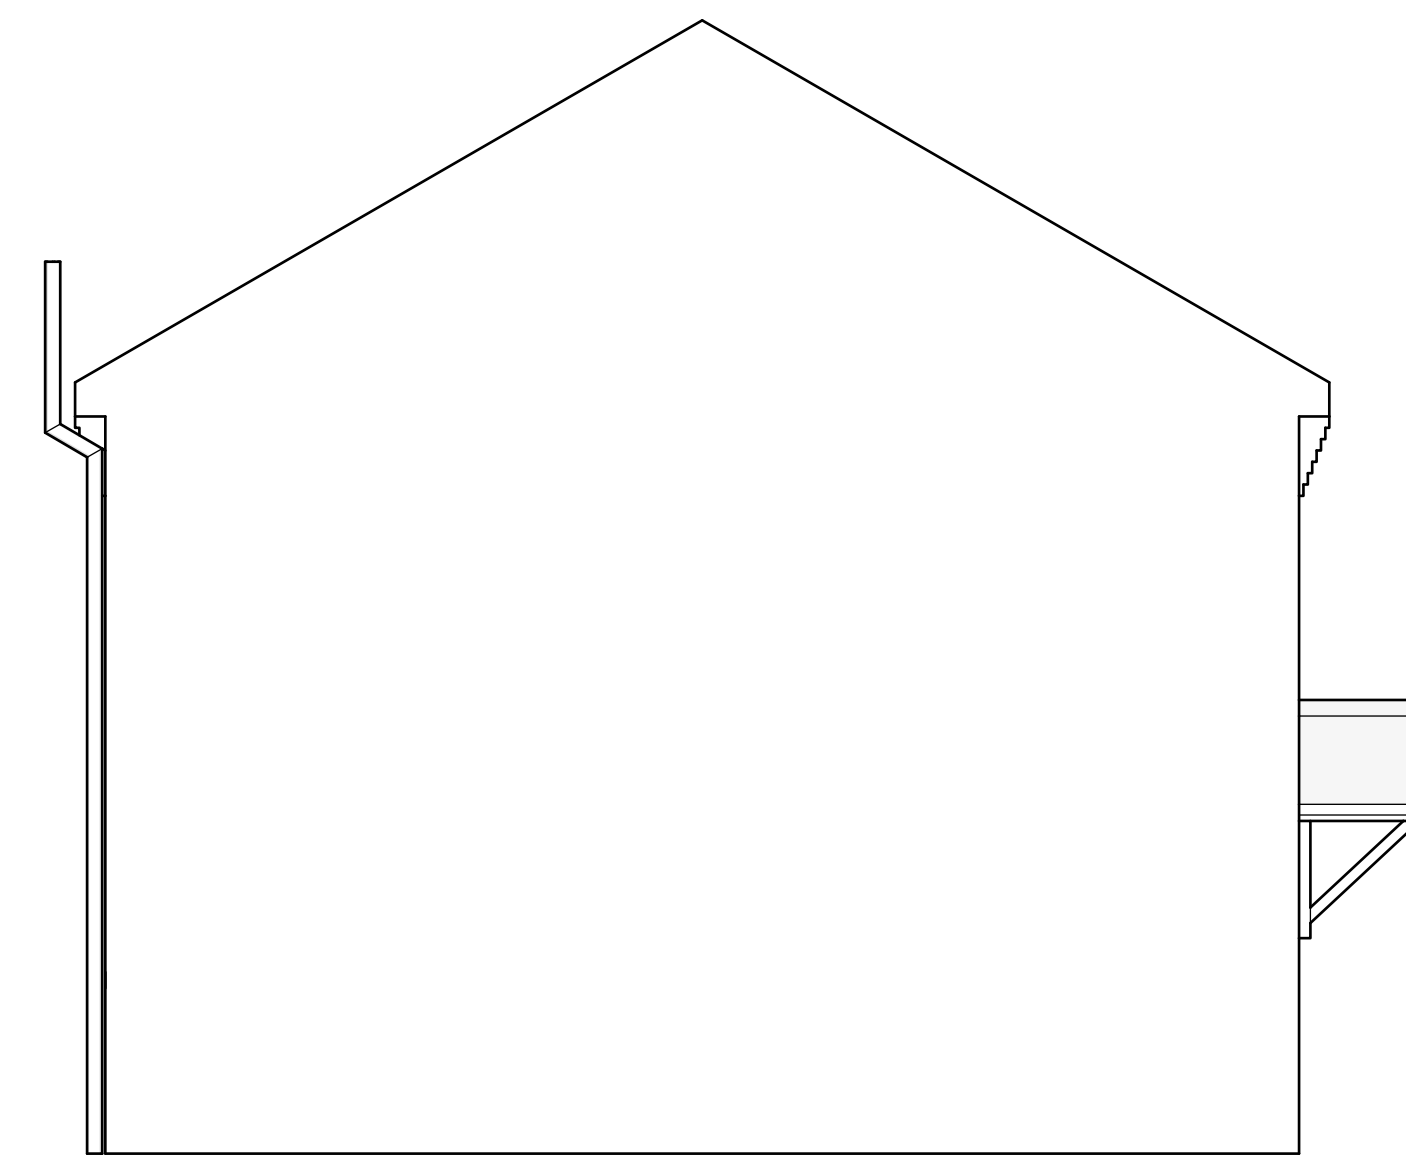

NORTH ELEVATION

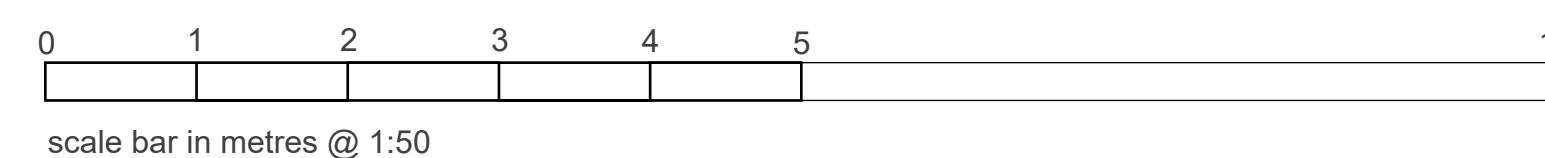

NOTES

REVISIONS

EXTENSION TO 19 FLORIAN WAY
HINCKLEY

PLANS & ELEVATIONS AS PROPOSED

1:50 @ A1

11 1 24

db
David F Barnes Dip Arch RIBA
14 Pyeharps Road Burbage LE10 2JE
Telephone 01455 633410

B24/02/P01