




N.B.
TO BE READ IN CONJUNCTION
WITH DRS NO C25/839

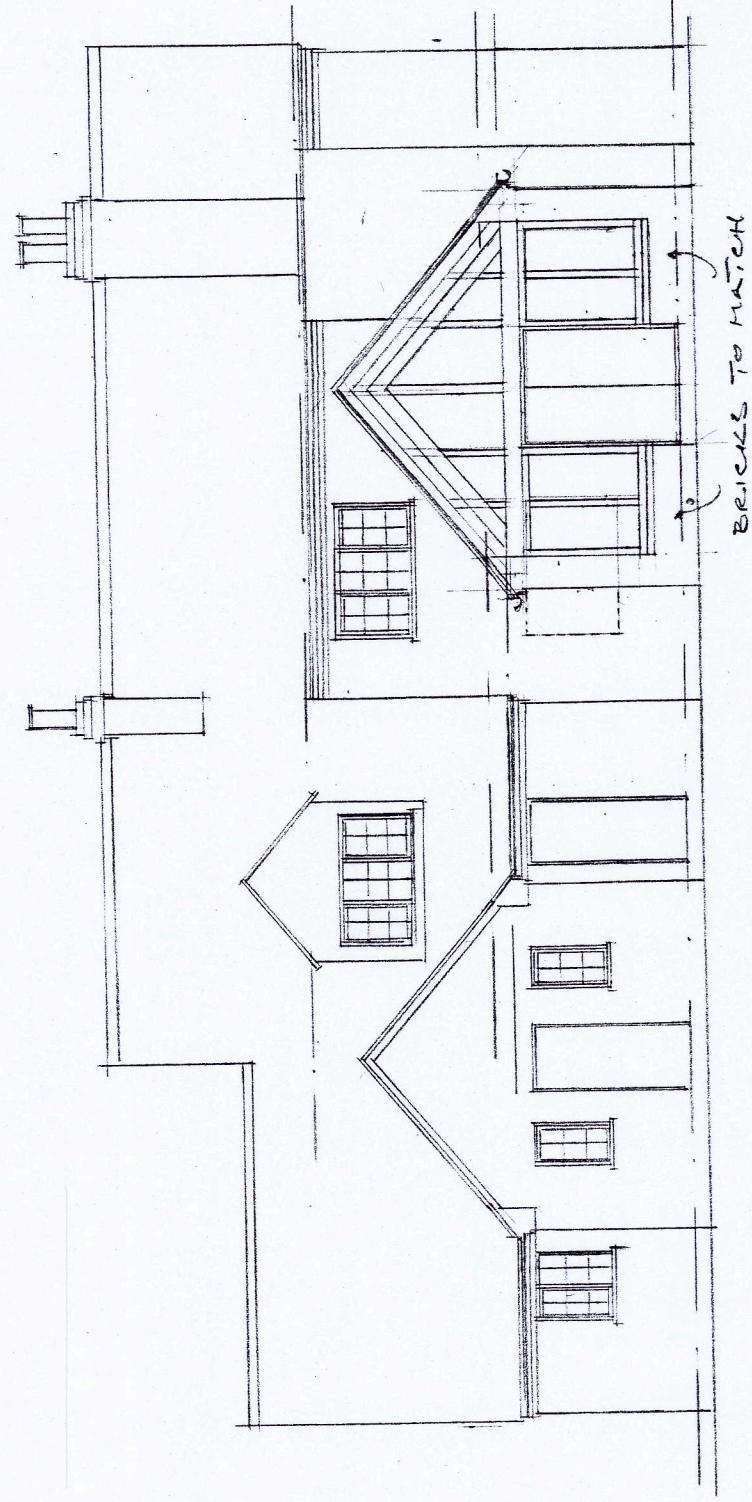


NORTH ELEVATION WHEN ALTERED

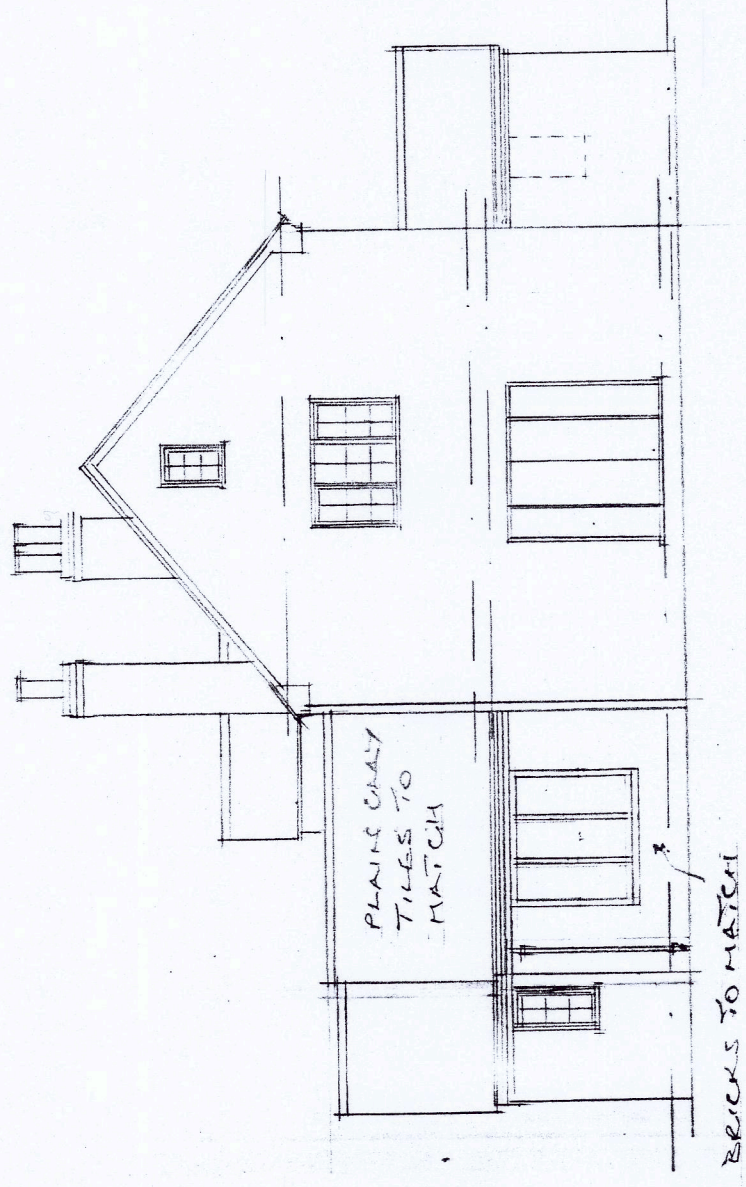

WEST ELEVATION WHEN ALTERED

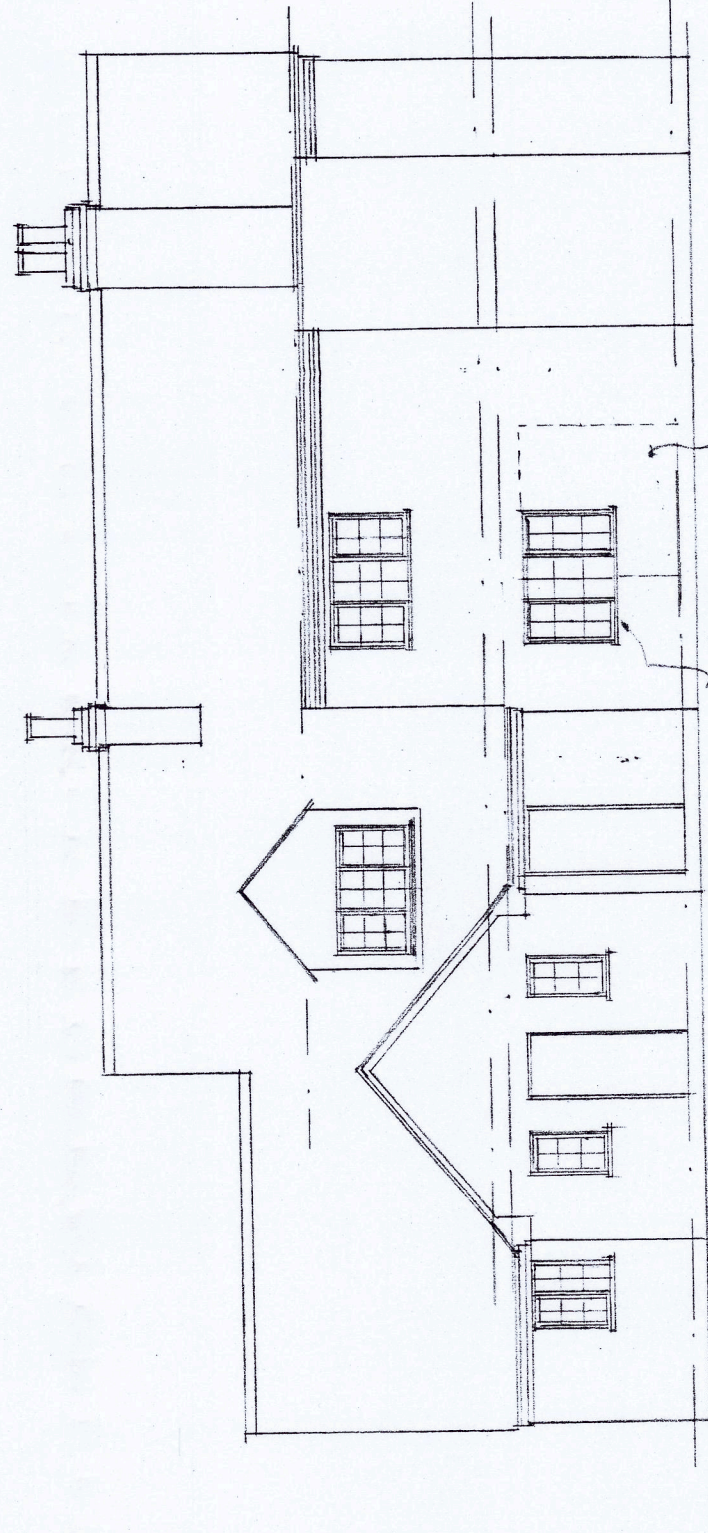

NORTH ELEVATION AS EXISTING

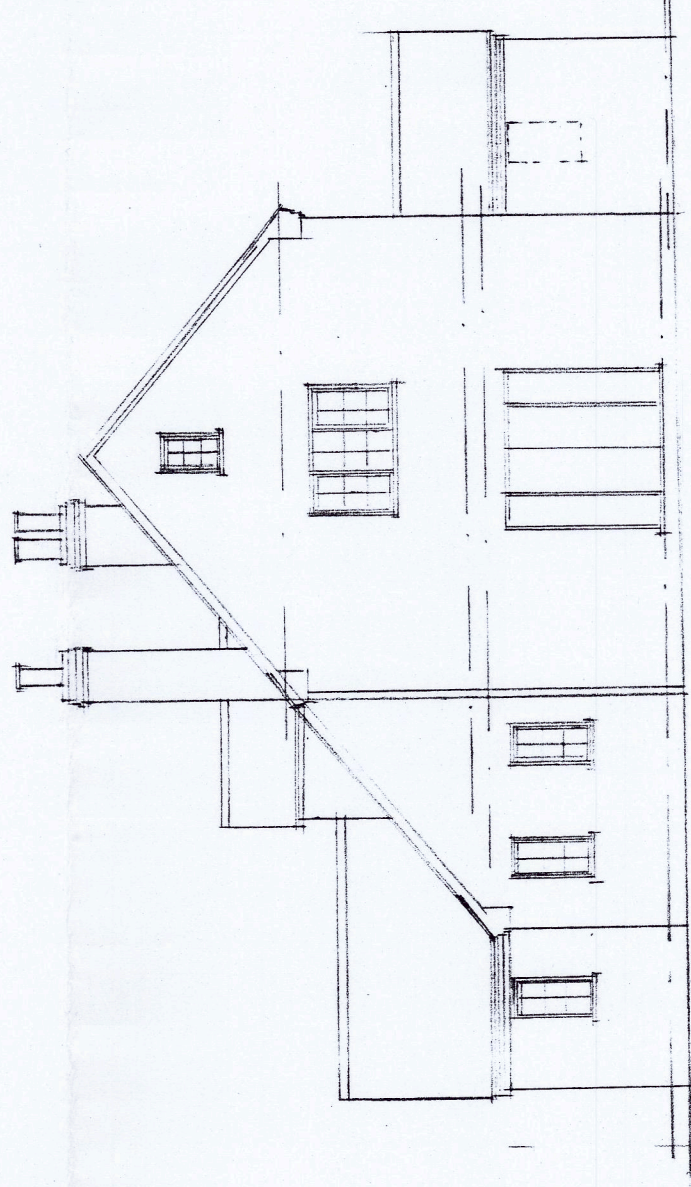

WEST ELEVATION AS EXISTING

SCALE

1:100



PROPOSED GARDEN ROOM EXTENSION TO
MANOR HOUSE FARM, WYKIN RD., WYKIN, HINCKLEY.

ISSUE NO: 1/2

OGDEN & SON
CHARLOTTE BRAME HOUSE
35, CASTLE ST., HINCKLEY.
TEL NO: 01455 634149
D.R.G. NO: C25/840