

DO NOT SCALE, IF IN DOUBT ASK.

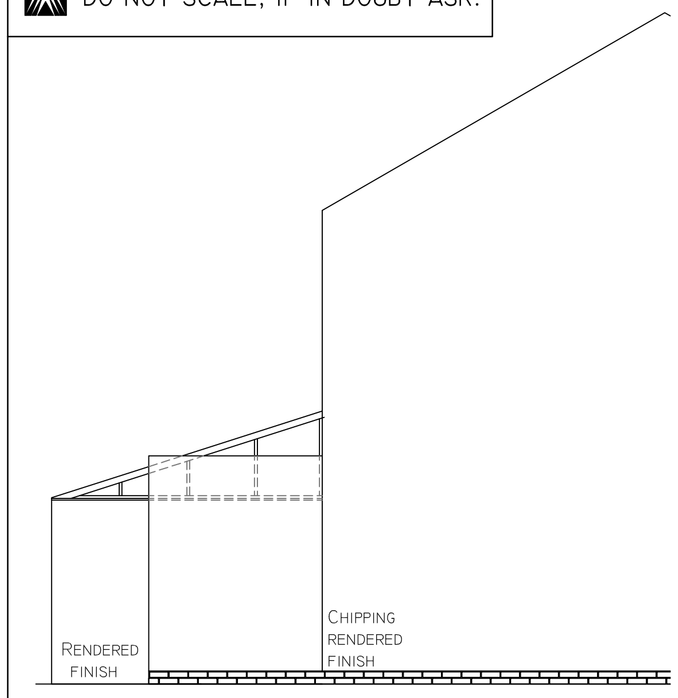


2 Existing Section A

Scale: 1:50

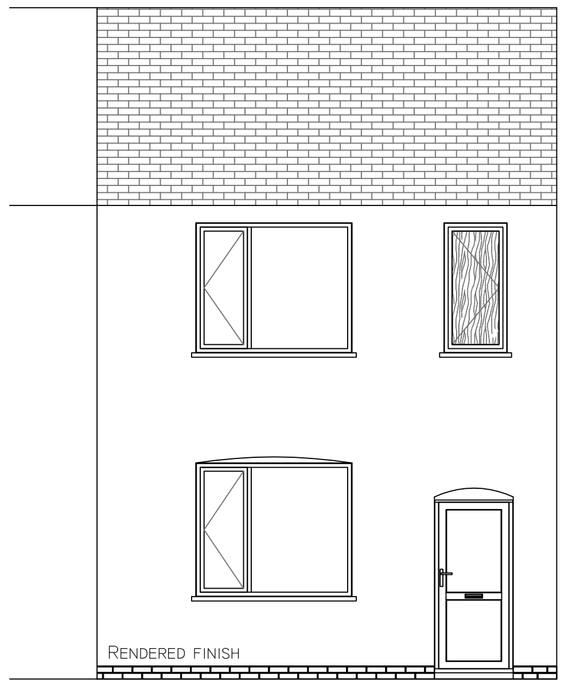

3 Existing Front Elevation (To Street)

Scale: 1:50

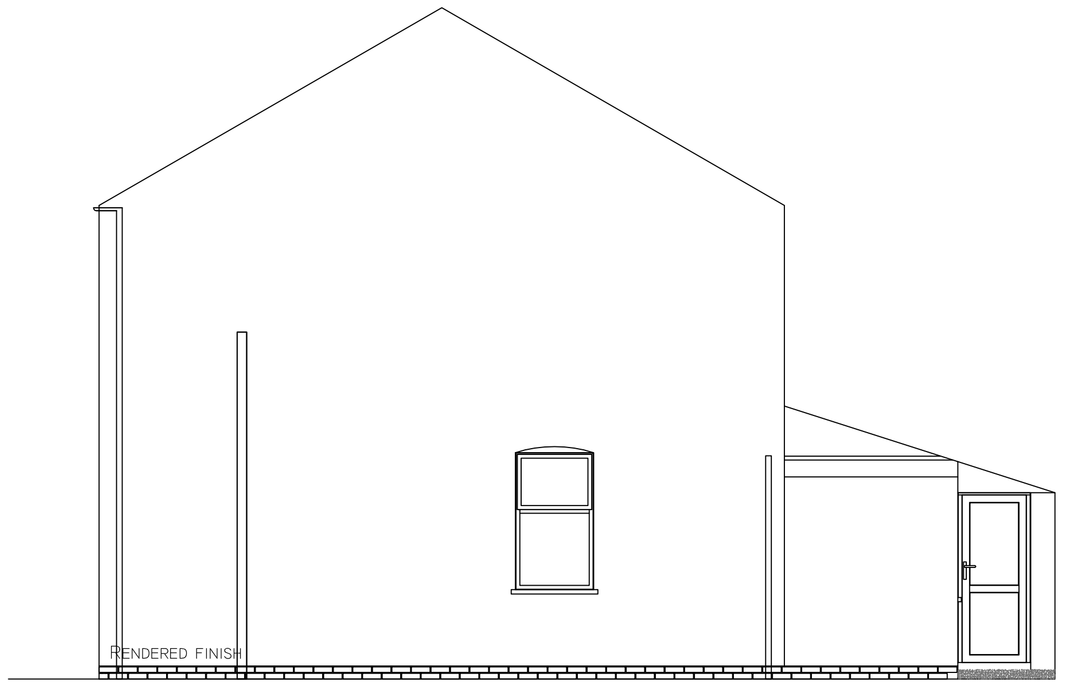

4 Existing Side Elevation

Scale: 1:50




5 Existing Rear Elevation (To Garden)

Scale: 1:50


1 Site Location Plan

Scale: 1:1250

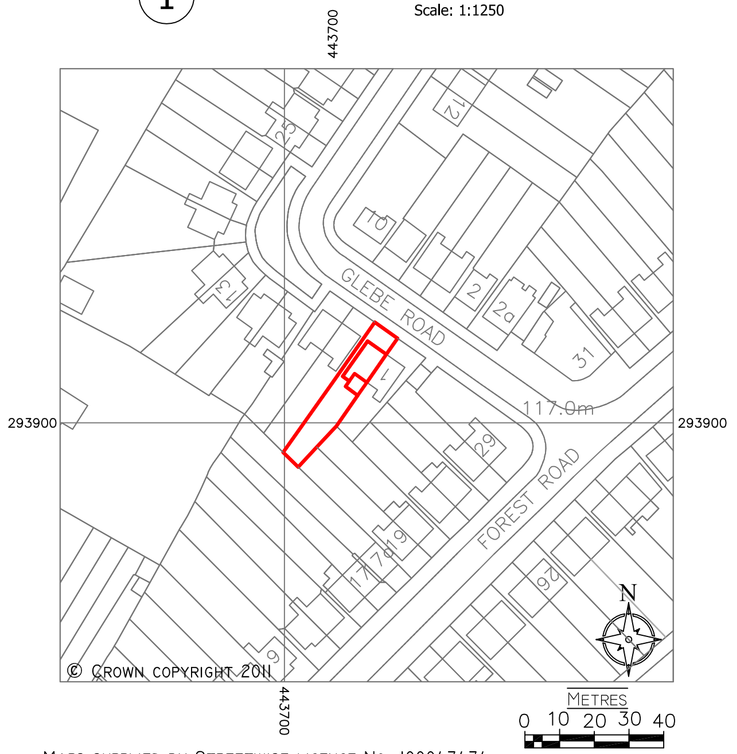


MAPS SUPPLIED BY STREETWISE LICENCE NO. 100047474

CO-ORDINATES 443719,293911

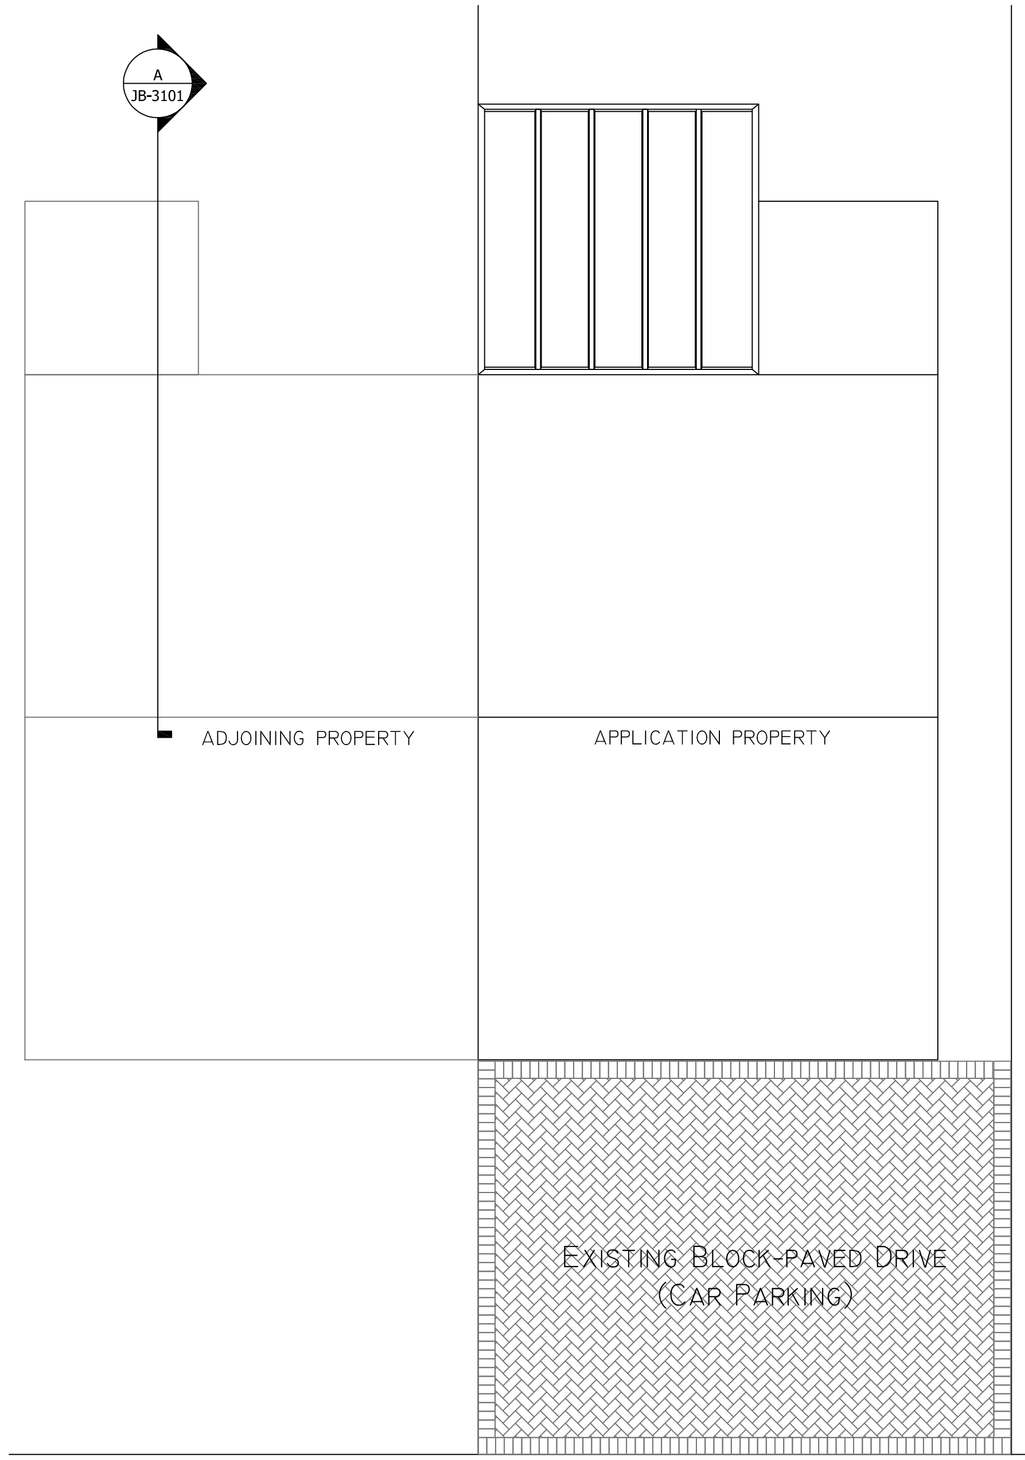

6 Existing Plan

Scale: 1:50

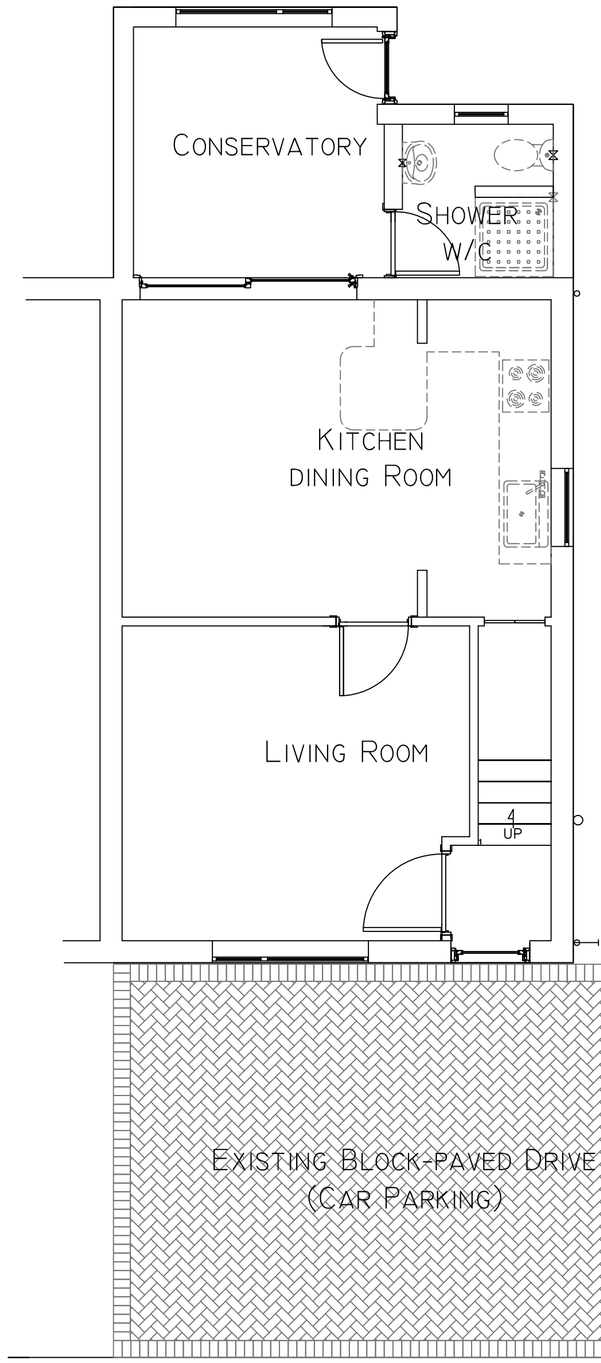

7 Existing Ground Floor Plan

FIRST FLOOR UNALTERED


Scale: 1:50

8 Photographic Supporting Information







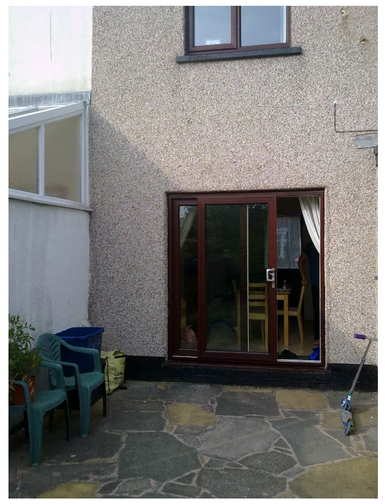

DRAWING NUMBER	MD-JB-3101 REV A
SCALE	AS STATED
DATE	26TH AUGUST 2011
SHEET NUMBER	1 OF 4

PROJECT NAME & DESCRIPTION

PROPOSED RESIDENTIAL REAR EXTENSION.

3 GLEBE ROAD,
HINCKLEY,
LEICESTERSHIRE.
LE10 1HF
FOR MRS J.BURCHNALL

ORIGINAL SHEET SIZE	A1
PRINTED SHEET SIZE	A3 (A1 SCALED TO FIT)
PDF SHEET SIZE	A3 (A1 SCALED TO FIT)

PDF CREATED WITH CUTEPDF™ WRITER

DIMENSIONS TO BE CONFIRMED ON SITE, BEFORE START OF WORKS.
THIS DRAWING IS FOR PLANNING APPROVAL ONLY
ANY DISCREPENCIES ARE THE DUTY OF THE CONTRACTOR AND CLIENT
WITH NO LIABILITY ON THE CHARGE OF THE ORIGINATOR