


LOCATION PLAN

SCALE 1:1250

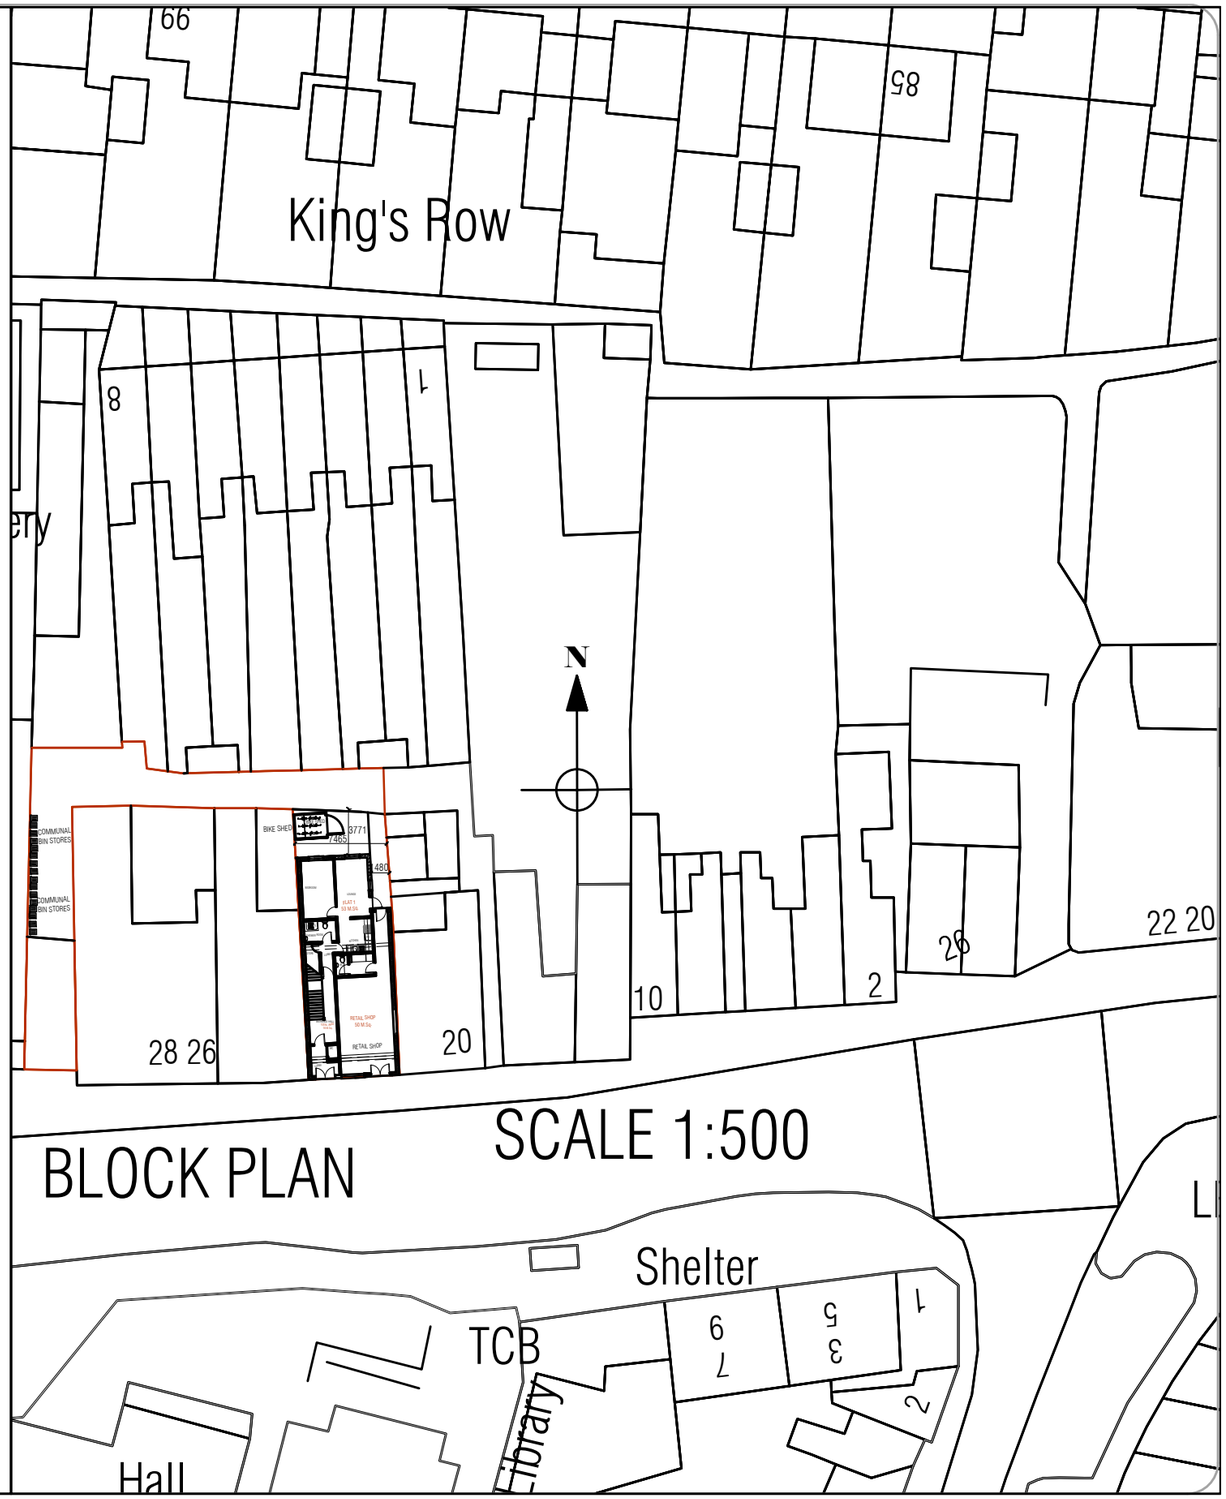

BLOCK PLAN

SCALE 1:500

This Drawing Is The Copyright & Must Not Be Reproduced Without Their Permission. Figured Dimensions Must Be Taken In Preference To Scaled Dimensions & All Dimensions Must Be Verified On Site Prior To Commencing Any Works.

PROJECT

PROPOSED CHANGE OF USE AND EXTENSIONS

TITLE

22 WOOD STREET, EARL SHILTON,LEICS.

Rev	Date	Amendment	Auth.

DRAWN	BT
CHkD	BT
DATE	23/02/2022
SCALE @ A3	1:1250 1:500
REV.	

KUNSTLER DESIGNS ARCHITECT
31 RUTLAND STREET
Leicester
LE1 1RE

Mob : 07979592398

KUNSTLER DESIGNS
ARCHITECT

DRAWING No.

3891/01