



Proposed Front Elevation




Proposed Side Elevation

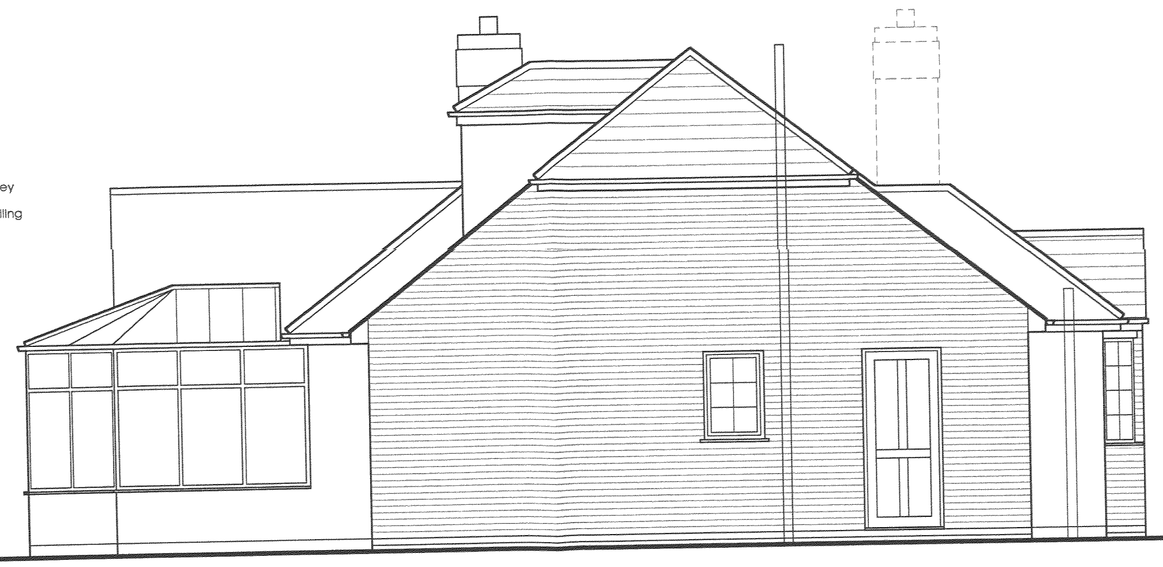


Proposed Rear Elevation

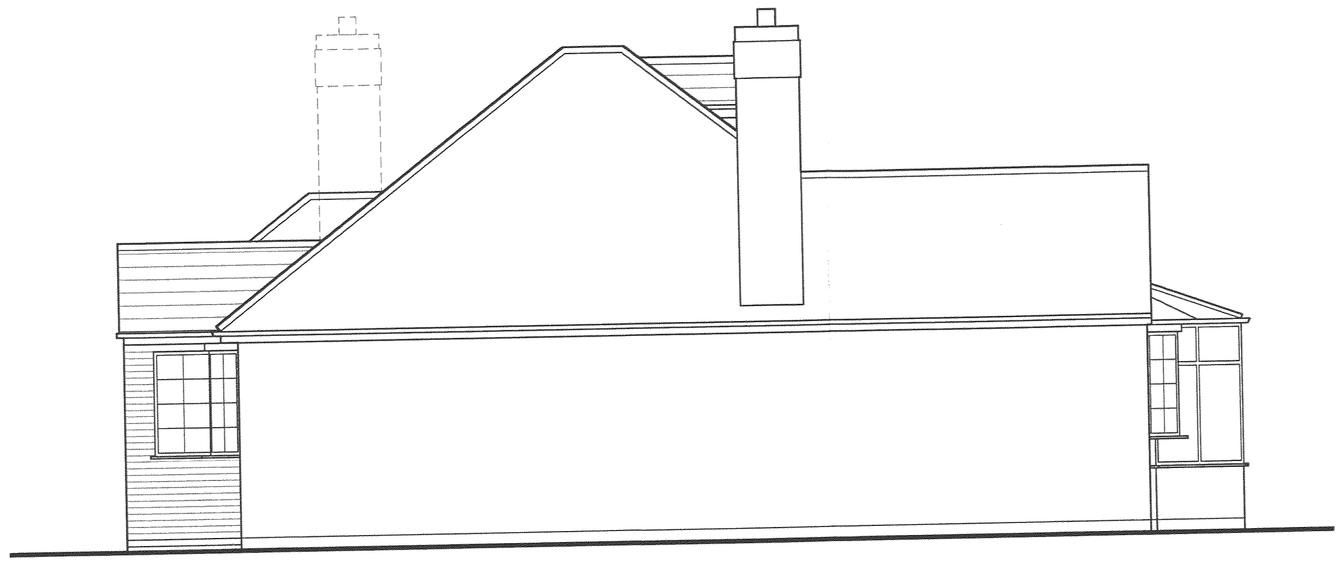


Proposed Side Elevation

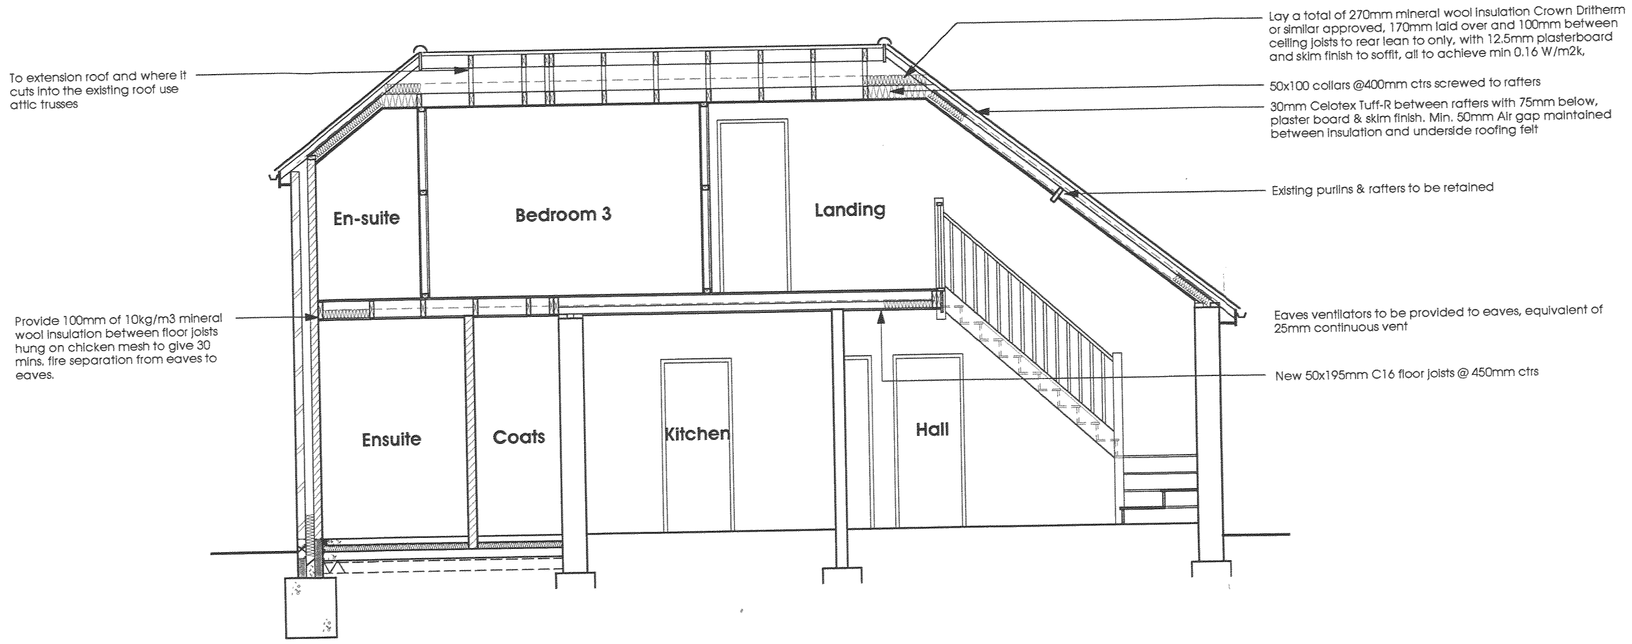

Proposed Section A-A

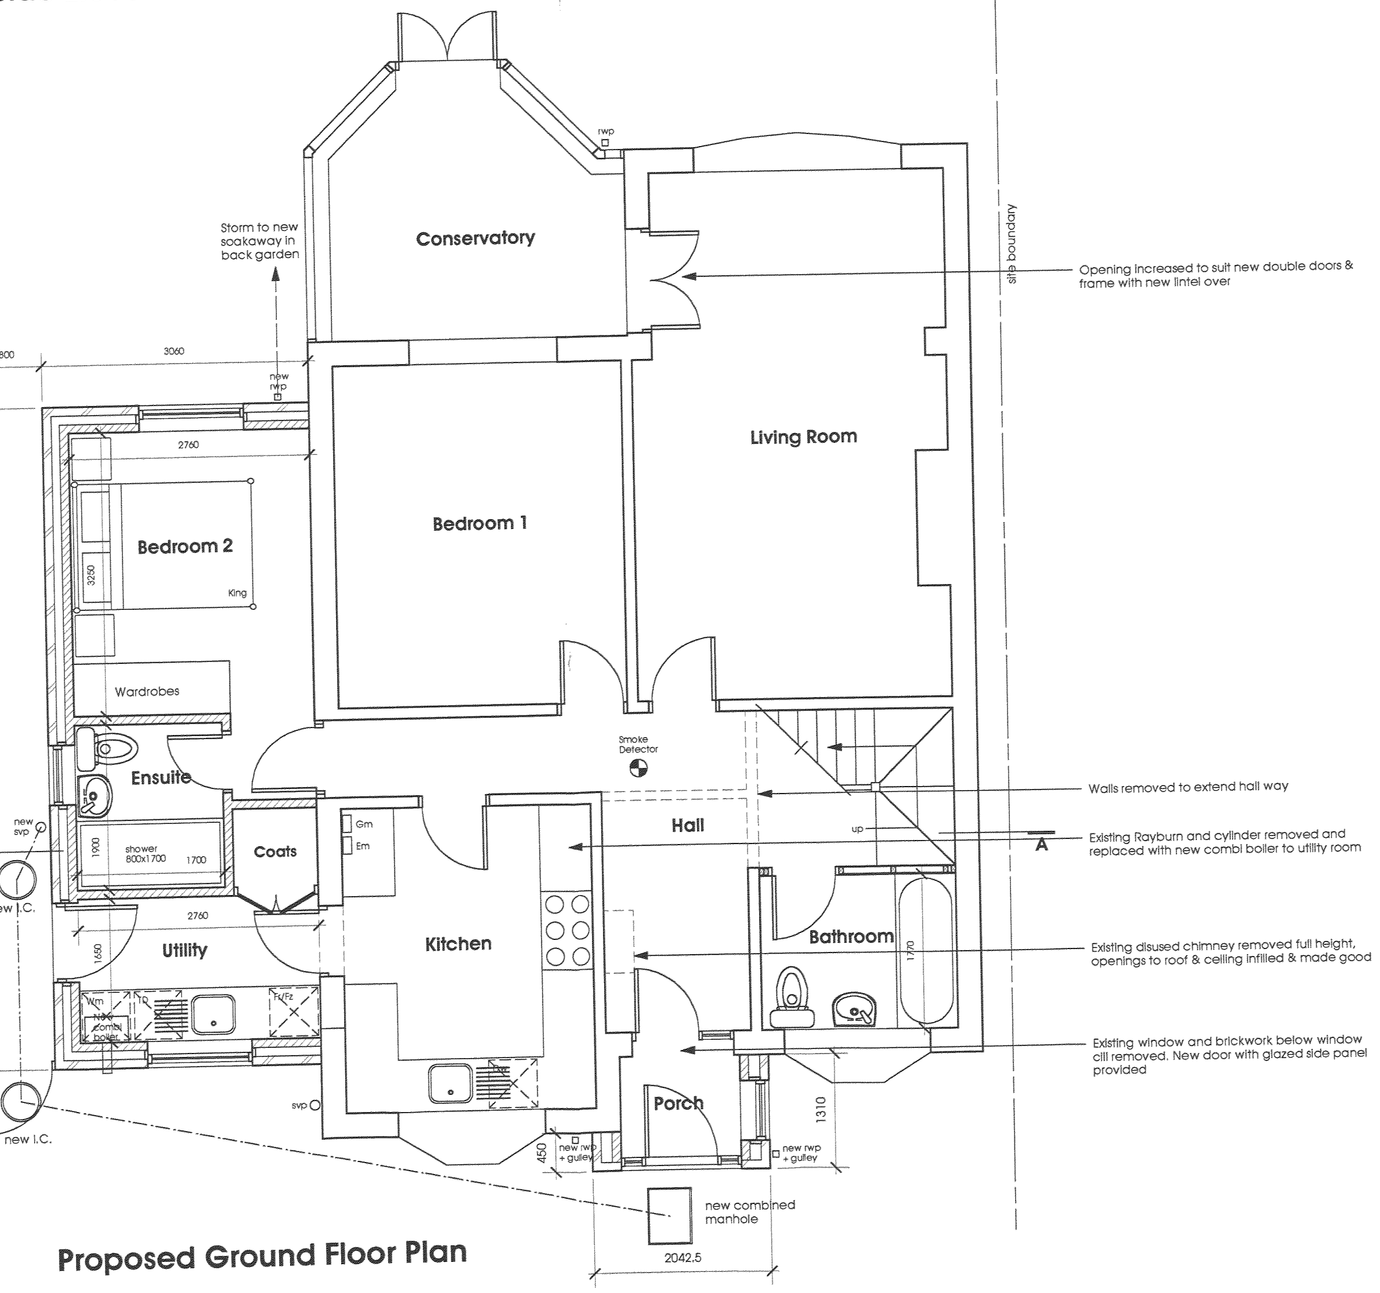

Proposed Ground Floor Plan

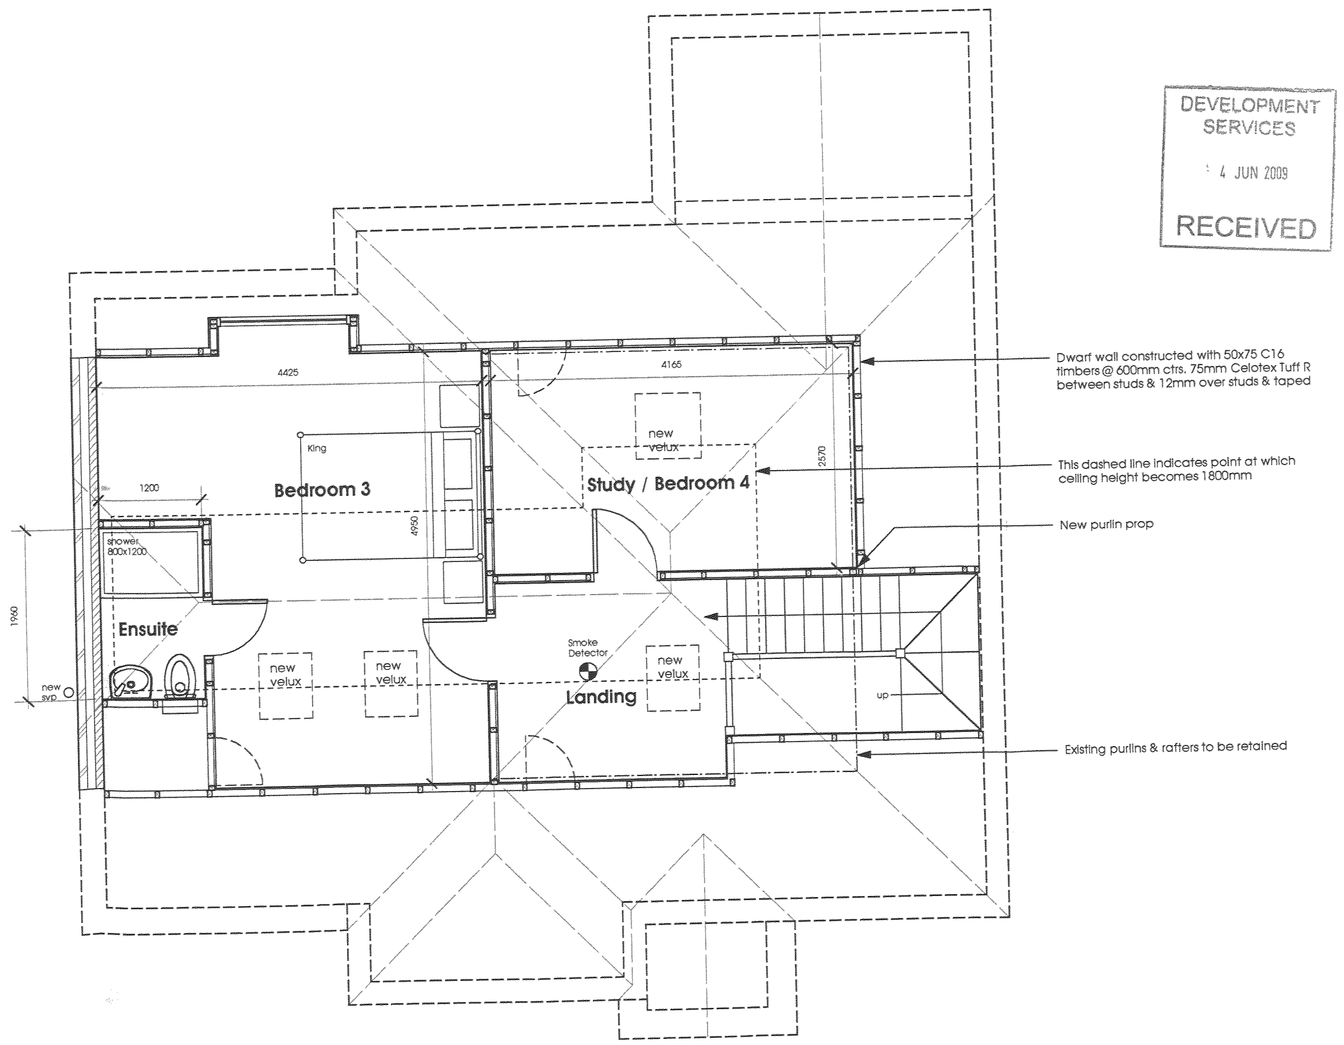

Proposed First Floor Plan

DEVELOPMENT SERVICES
4 JUN 2009
RECEIVED

0 1m 2m 3m 4m

Scale Bar at 1:50

amendments

Rev.C 01.06.09 Pitched roof added to dormer
Rev.B 22.05.09 Hip added
Rev.A 28.04.09 Side elevation added, dormer roof construction revised

drawing title: **Proposed Plans, Elevations & Section**

project title: **Proposed Extension & Loft Conversion**
10 Stonecroft Road Earl Shilton Leics. LE9 7JA
for Mr & Mrs Hobbs

drawing no.: **09013-02C**

scale: A1.1:50 A3.1:100 | date: 22.04.09

peter thompson adt ltd
architectural design & technology

Providence House, 49 Leicester Road
Broughton Astley, Leicestershire. LE9 6QE
tel & fax: 01455 284921
email: mail@peterthompsonadt.co.uk web:peterthompsonadt.co.uk

Figured dimensions must be taken in preference to scaled dimensions and any discrepancies or errors are to be referred to PTADT. Contractors, sub-contractors and suppliers must verify all dimensions on site before commencing work or producing any workshop drawings. Copyright Reserved©