




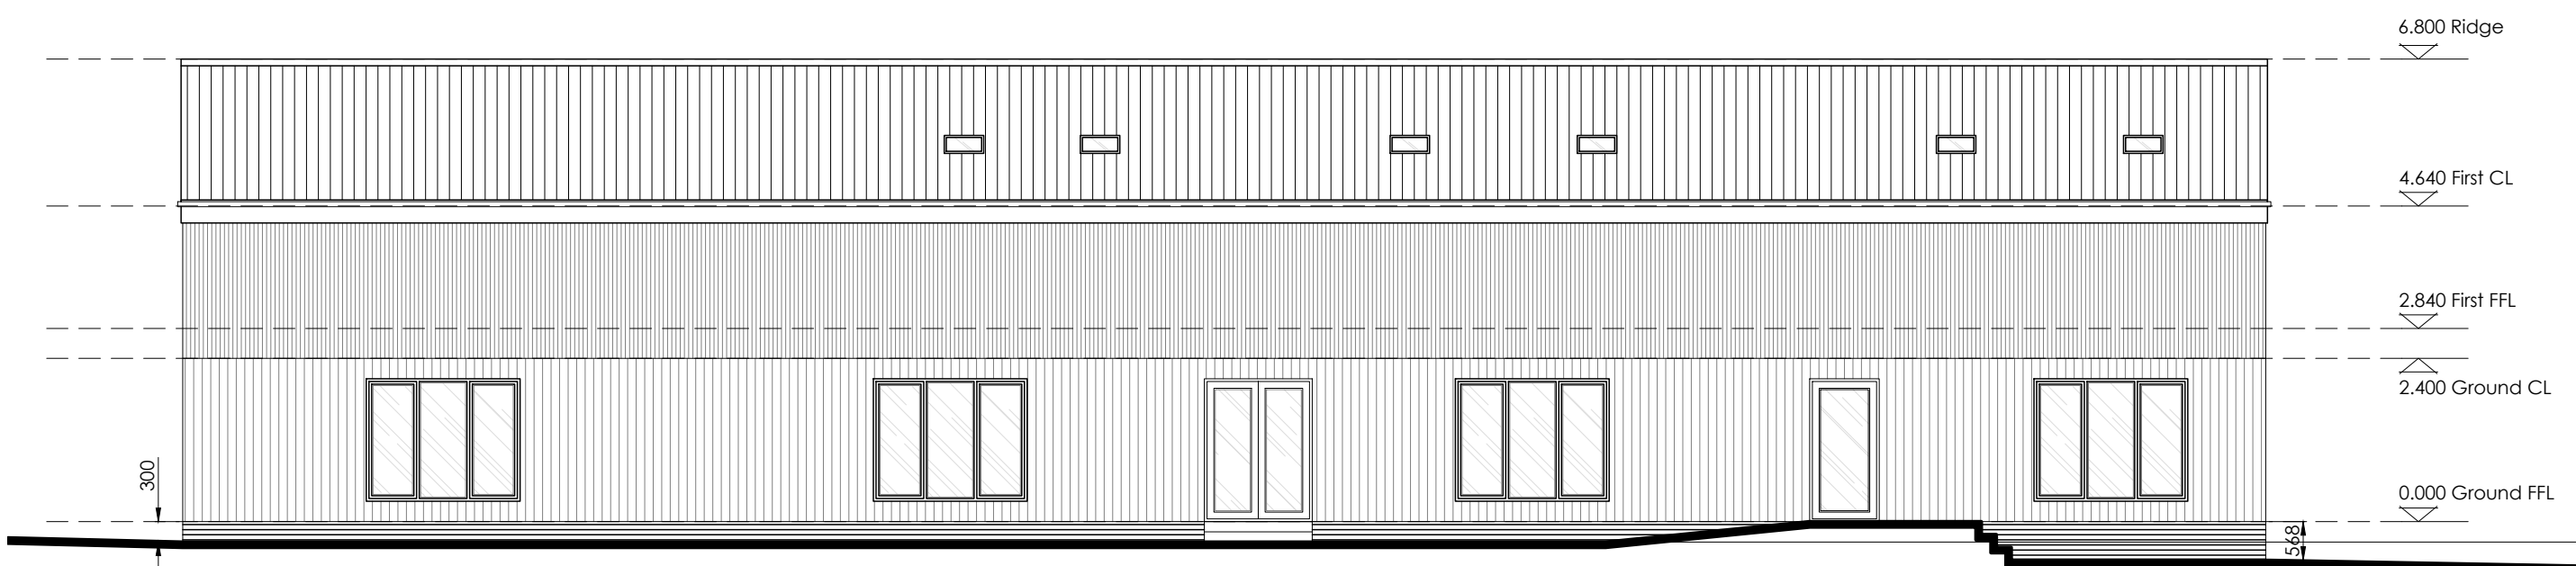


Facilities Side [South] Elevation 1:100

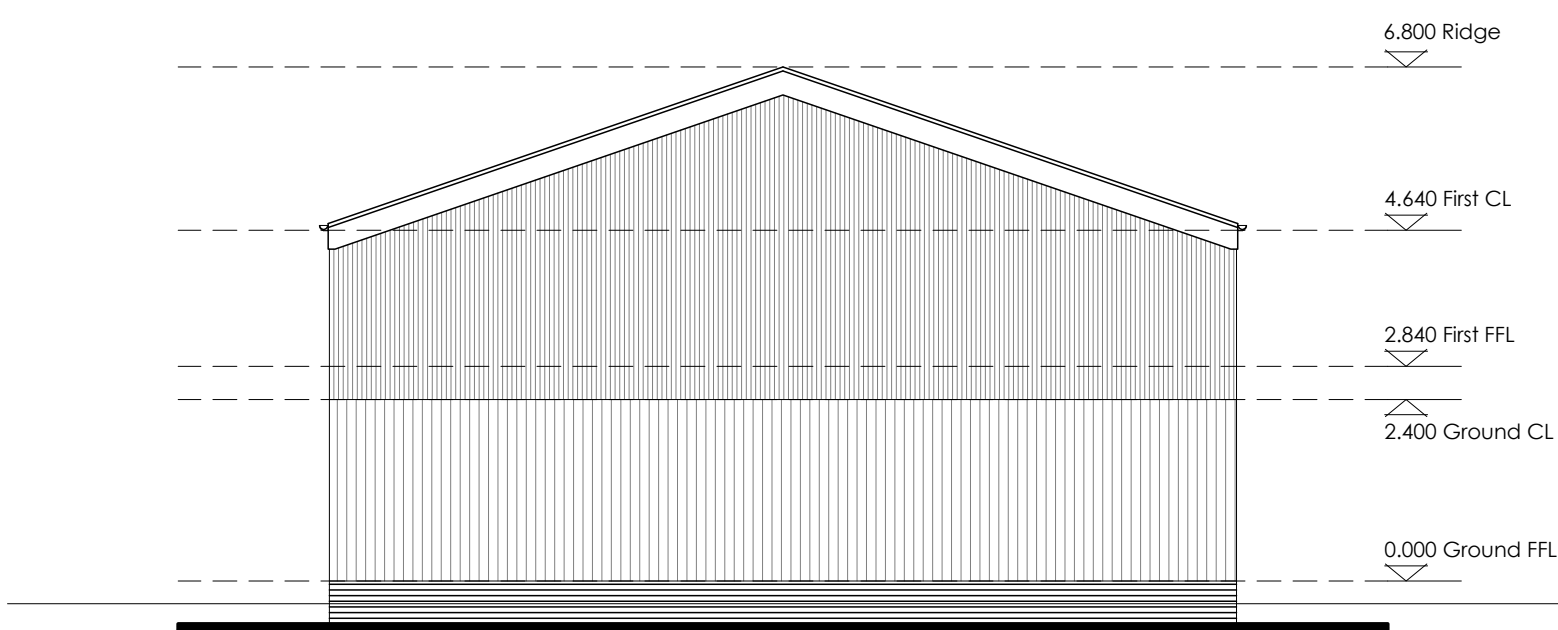

Rear [East] Elevation 1:100

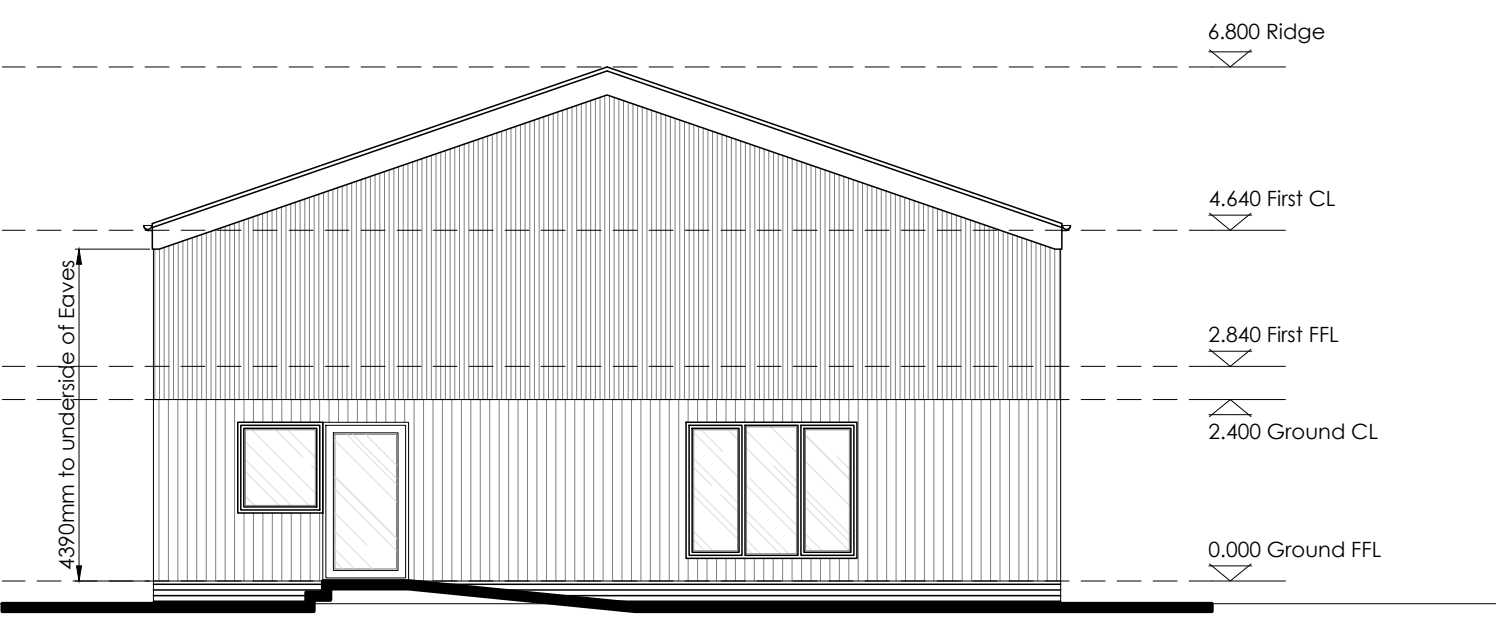

Front [West] Elevation 1:100

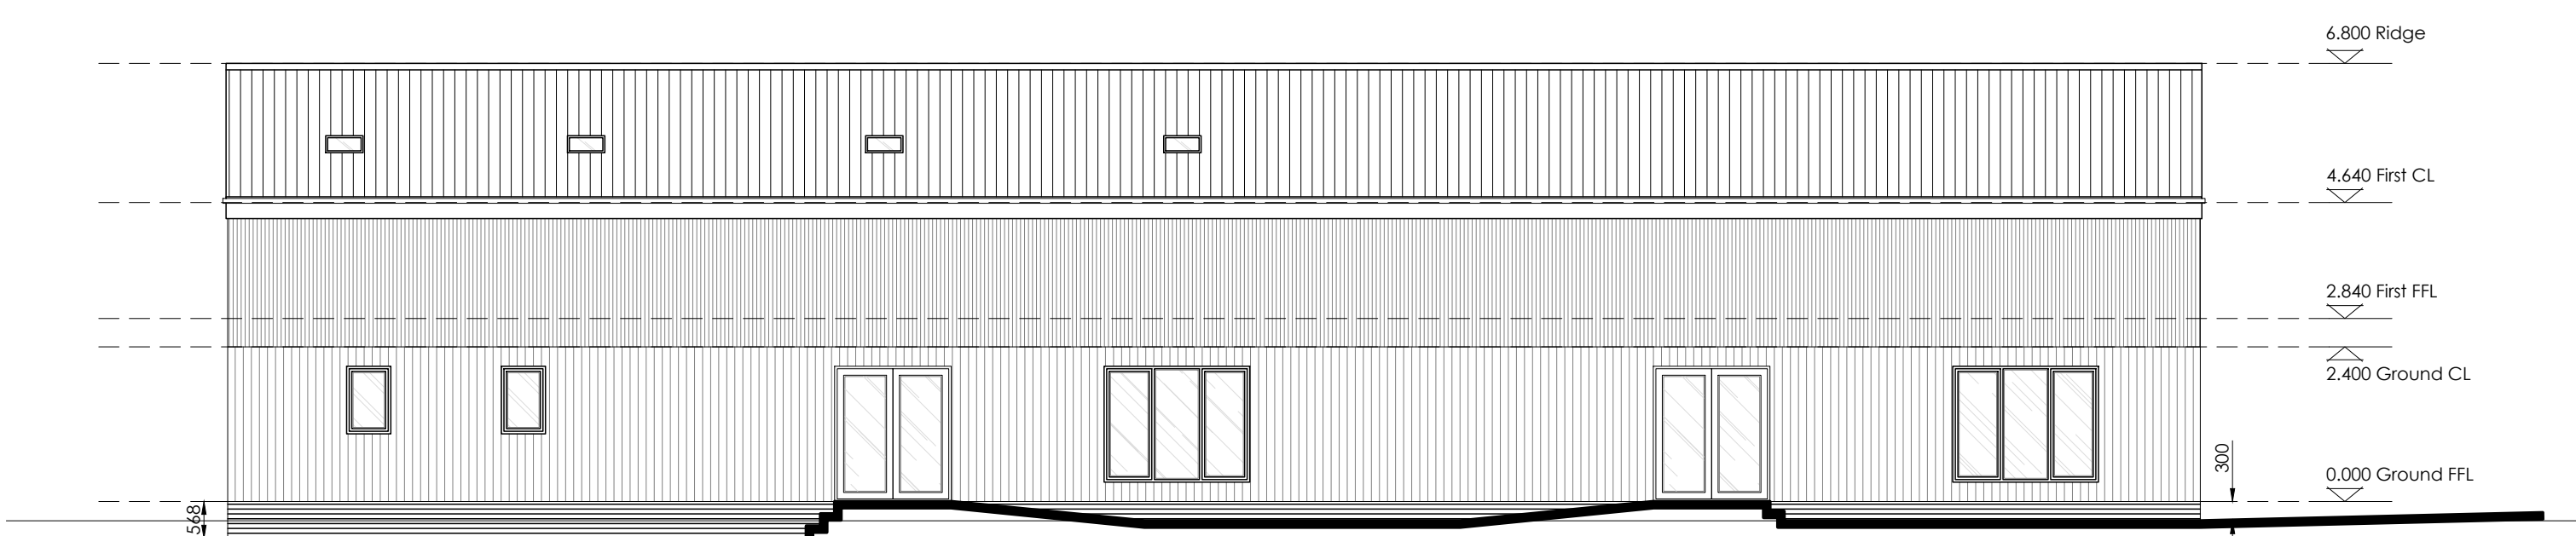

Playground Side [North] Elevation 1:100

Printed or electronic copies of this drawing can be scaled for planning purposes only. Any discrepancies with this drawing to be reported and clarified prior to commencing work on site, if in doubt - Ask.
Corporate Architecture Ltd accept no responsibility for works not undertaken fully in accordance with this drawing and relevant specifications.
Copyright © Corporate Architecture Limited

North point:

Notes:

Revision Log:			
Rev:	B A	Updated to Planner comments Issued for Planning	TJN AO 05.09.24 27.06.24

Project:
New Childcare Nursery at:
Barnhills Farm
Merrylees Road
Thornton
LE67 1AP

Client:
Mr & Mrs Gary and Amy Knight

Scale:
0 1m 2m 3m 4m 5m 1:100

Drawn by:	Checked:	Date:	Paper Size:
AO	TJN	June '24	A1

Drawing Title:
Proposed Elevations

Drawing Status:
PLANNING ISSUE

Drawing Number:	Revision Number:
5681/MN/23/007	B



CORPORATE ARCHITECTURE LIMITED
CHARTERED ARCHITECTS

HEAD OFFICE
Venari House, 1 Timbush Way,
Market Harborough,
Leicestershire, LE16 7XY
Tel: 01858 467476



office@corporatearchitecture.co.uk
www.corporatearchitecture.co.uk



RIBA
Chartered Practice