


Location Plan

Site Address: Poplar Farm, Sheepy Road, Sibson, CV13 6LE

Date Produced: 11-May-2026

Scale: 1:1250 @A3

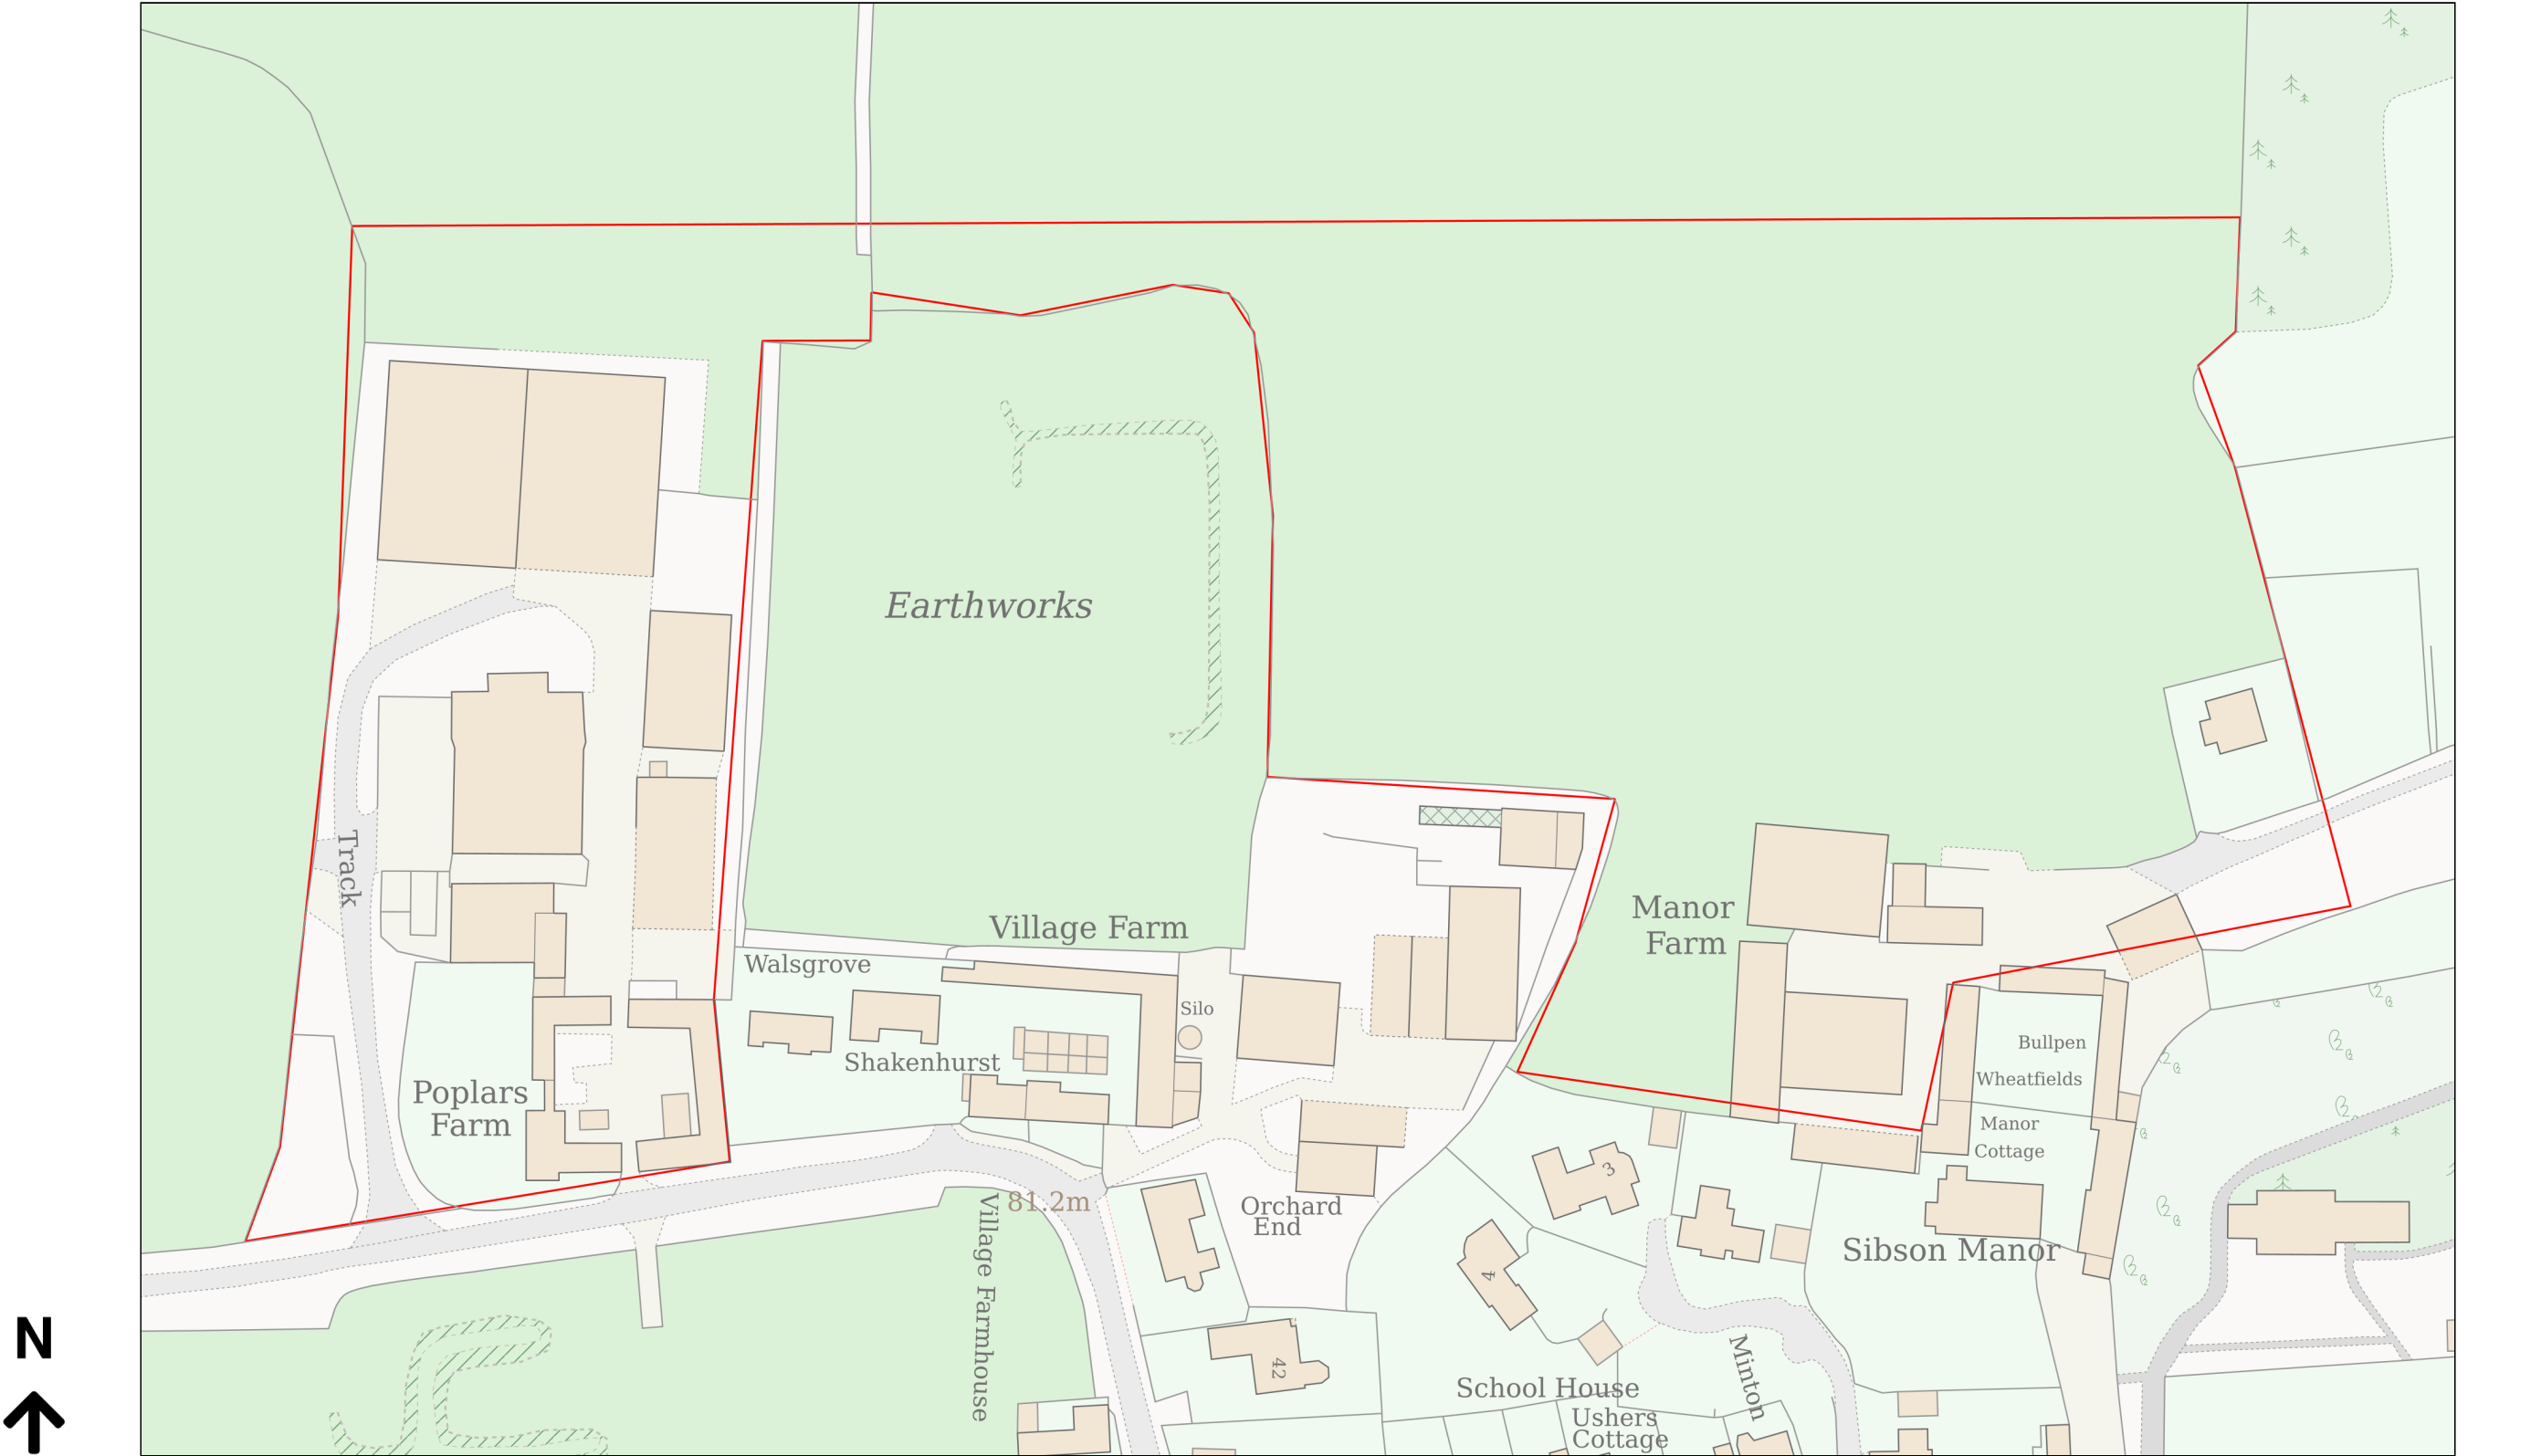

Planning Portal Reference: PP-14925313v1