


Proposed Development @ Barton Ln, Congerstone

Site Location Plan

--- Application Site Boundary
 Ownership Boundary

0 10 50 100 125
 Metres at scale 1:1250

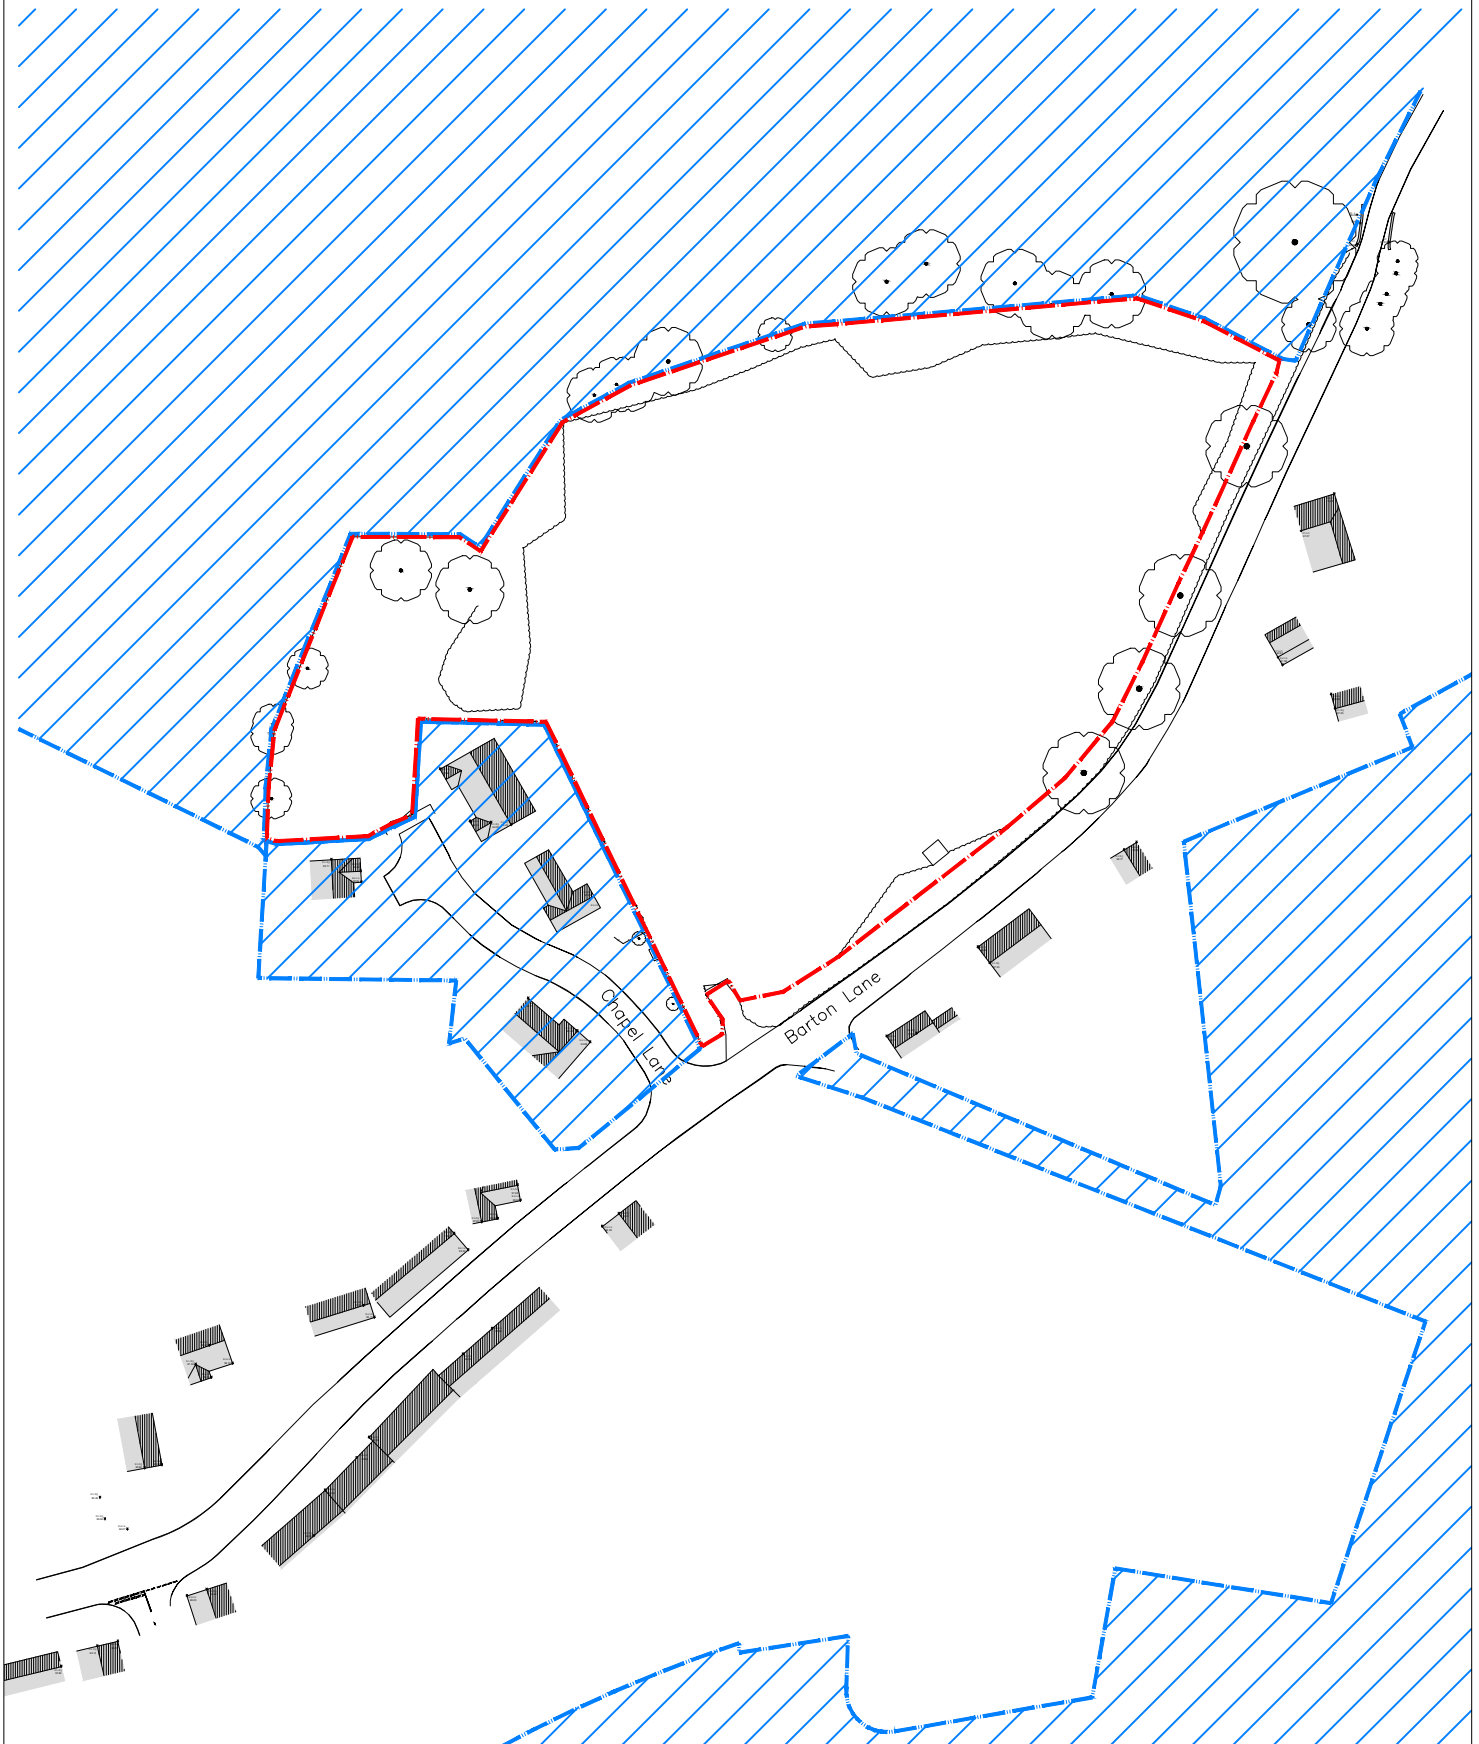

hayward
ARCHITECTS LTD

19 Station Rd
 Hinckley
 Leicestershire
 LE10 1AW
 Tel: 01455 635665
 Fax: 01455 618971
www.hayward-architects.co.uk

Drawing No: 22-119-PL01

Purpose: Planning

Drawn By: JET

Date: 21.03.23

Scale: 1:1250@A4

Rev	Date	By	Description
-			

THE COPYRIGHT OF THIS DRAWING IS VESTED IN HAYWARD ARCHITECTS LTD.
 REPRODUCTION IN ANY FORM, EITHER IN WHOLE OR IN PART IS FORBIDDEN
 WITHOUT THE PRIOR WRITTEN PERMISSION OF THE COPYRIGHT HOLDER.

This drawing, the works and concepts depicted are copyright of Hayward Architects and may not be reproduced or made use of, either directly or indirectly
 without express written consent. Do not scale off this drawing. All heights, levels, sizes and dimensions to be checked on site before any work is put to hand.