



Existing Front




Existing Side

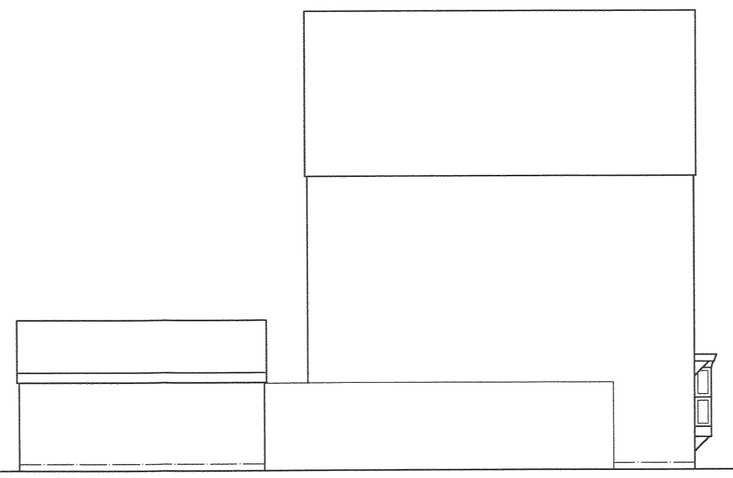


Existing Rear

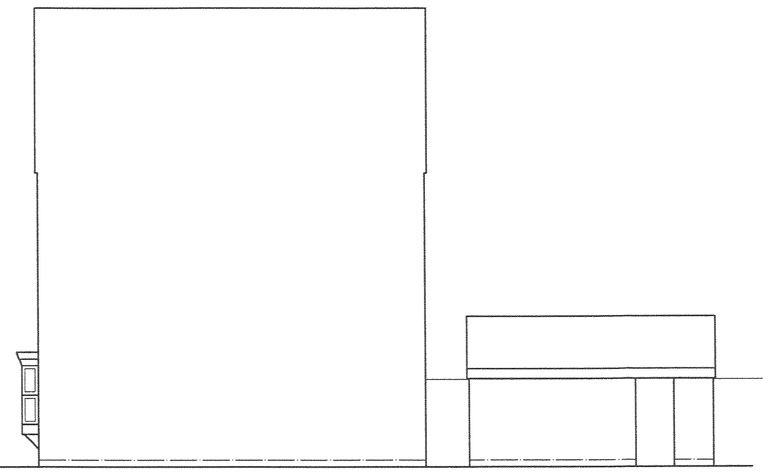

Existing Side

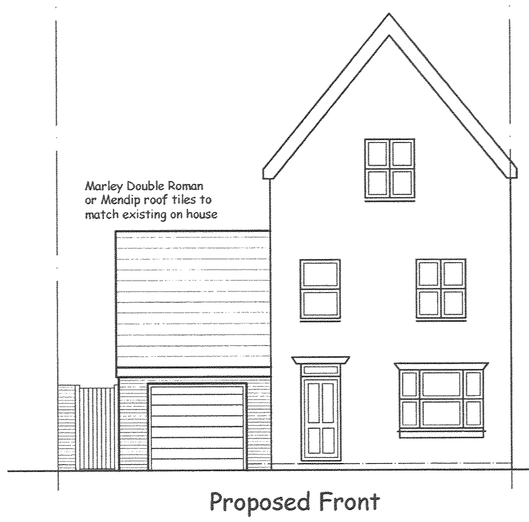


Proposed Front

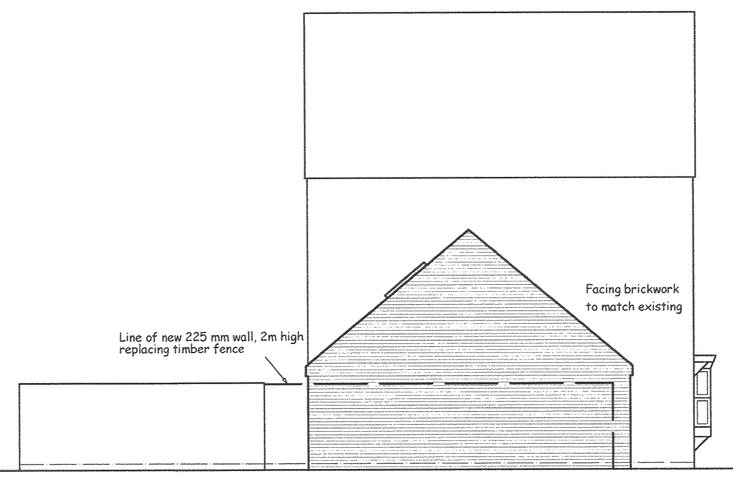


Proposed Side




Proposed Rear

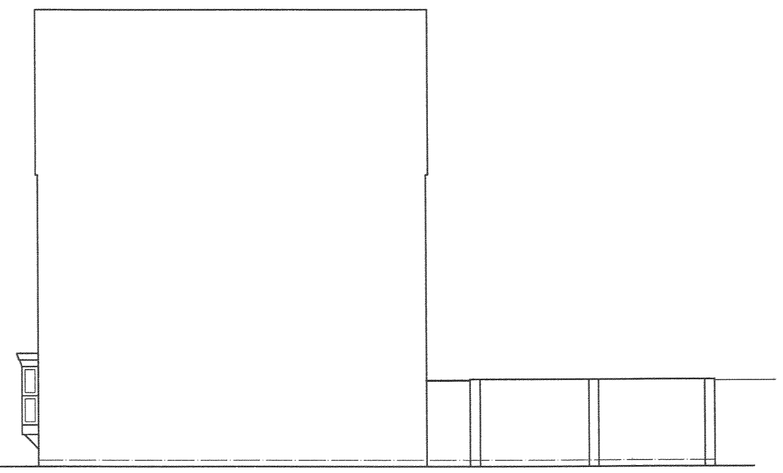


Proposed Side

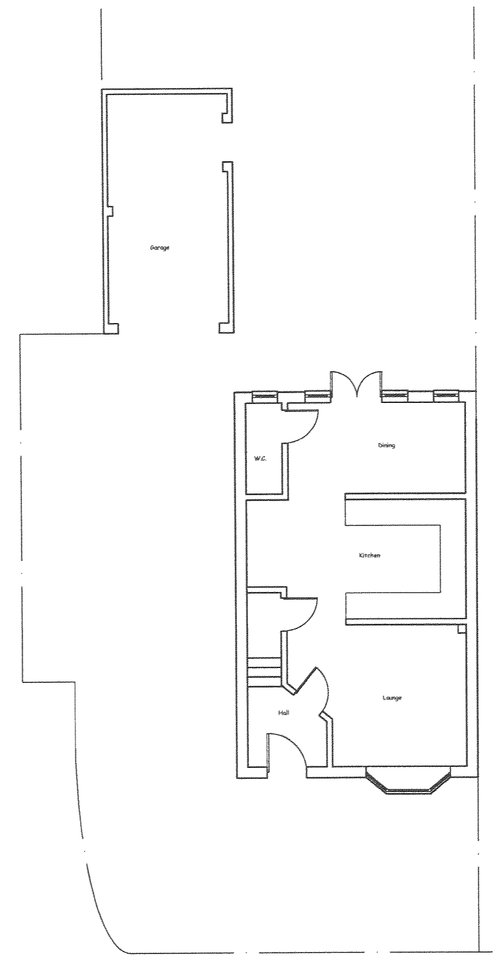

Existing Ground Floor

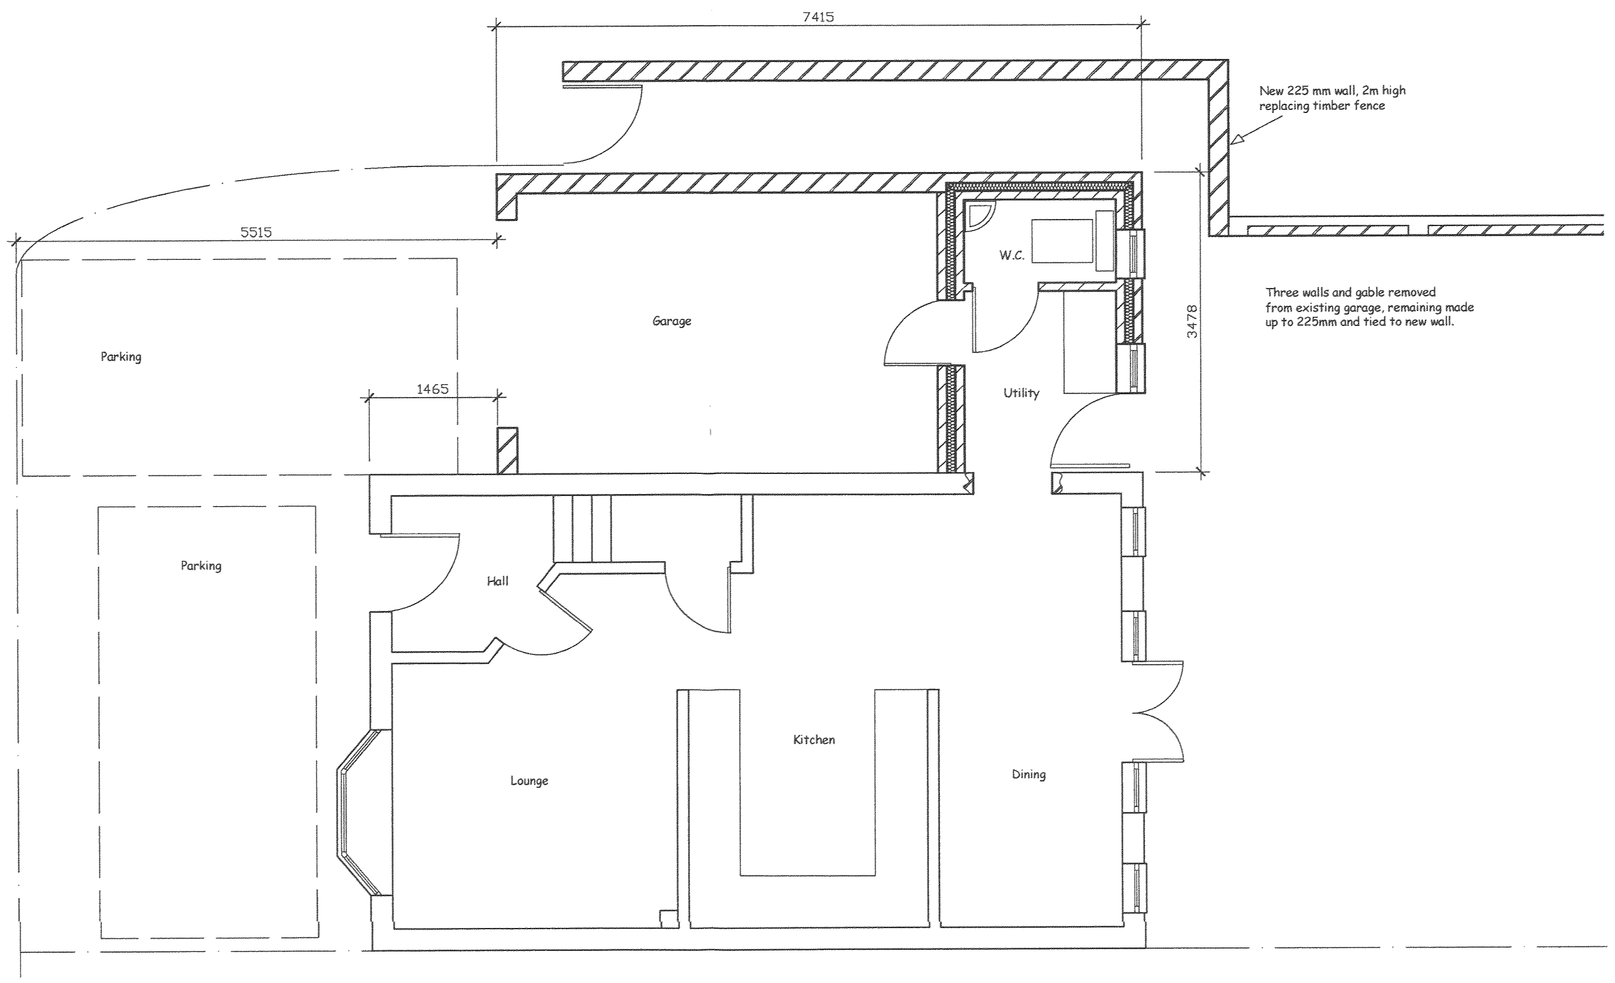

Proposed Ground Floor

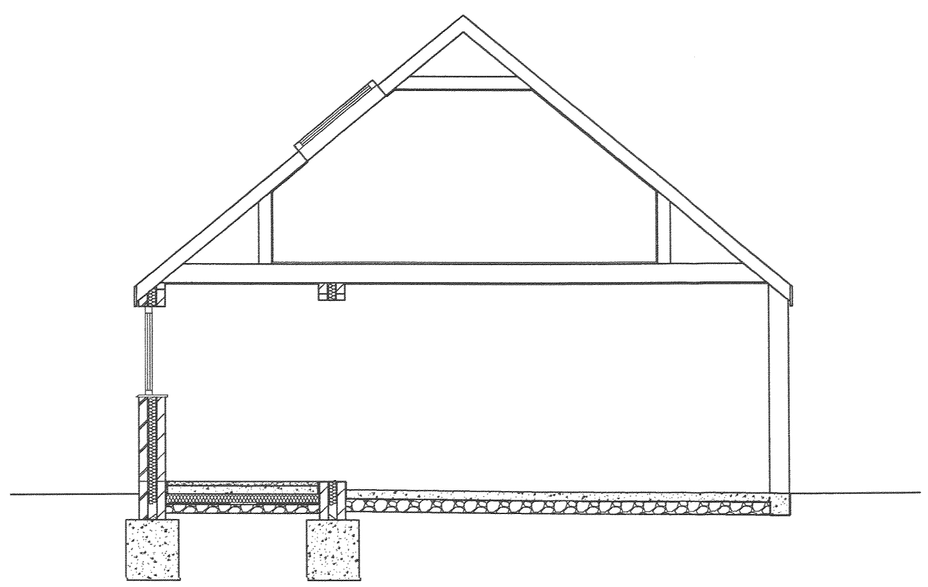

Section

DEVELOPMENT SERVICES
16 JUN 2009
RECEIVED

PP - 755295

Date	Revisions

Drawing prepared for the purpose of Planning Permission and/or Building Regulation approval.
All dimensions to be checked on site before works commence.

Client
Mr & Mrs Neil Franklin

Location
19 Netherley Court
Hinckley
Leicestershire
LE10 0RN

Drawing Title
Proposed Extension To Side Of House
Elevations and Plans

Drawing Ref: Planning Application
Scales 1:100 1:50 at A1
Date May 2009
Drawn By D J Wilkinson 4185