



Existing Front

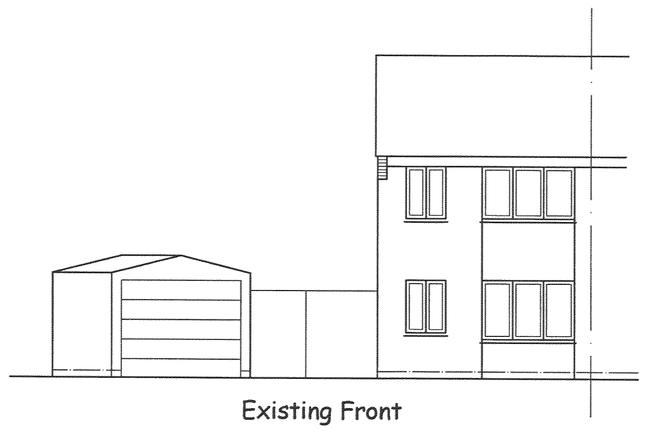


Proposed Front

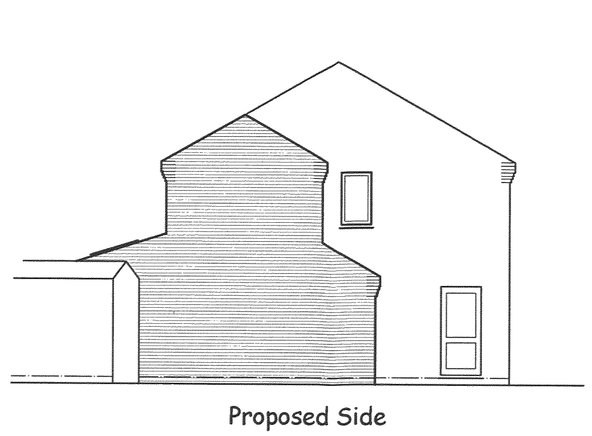


Proposed Side




Proposed Rear

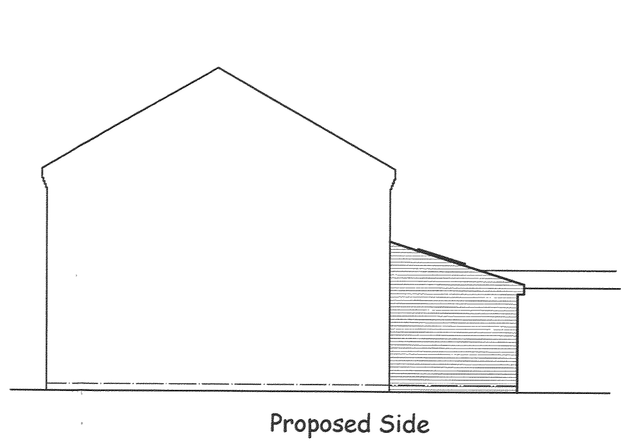


Proposed Side

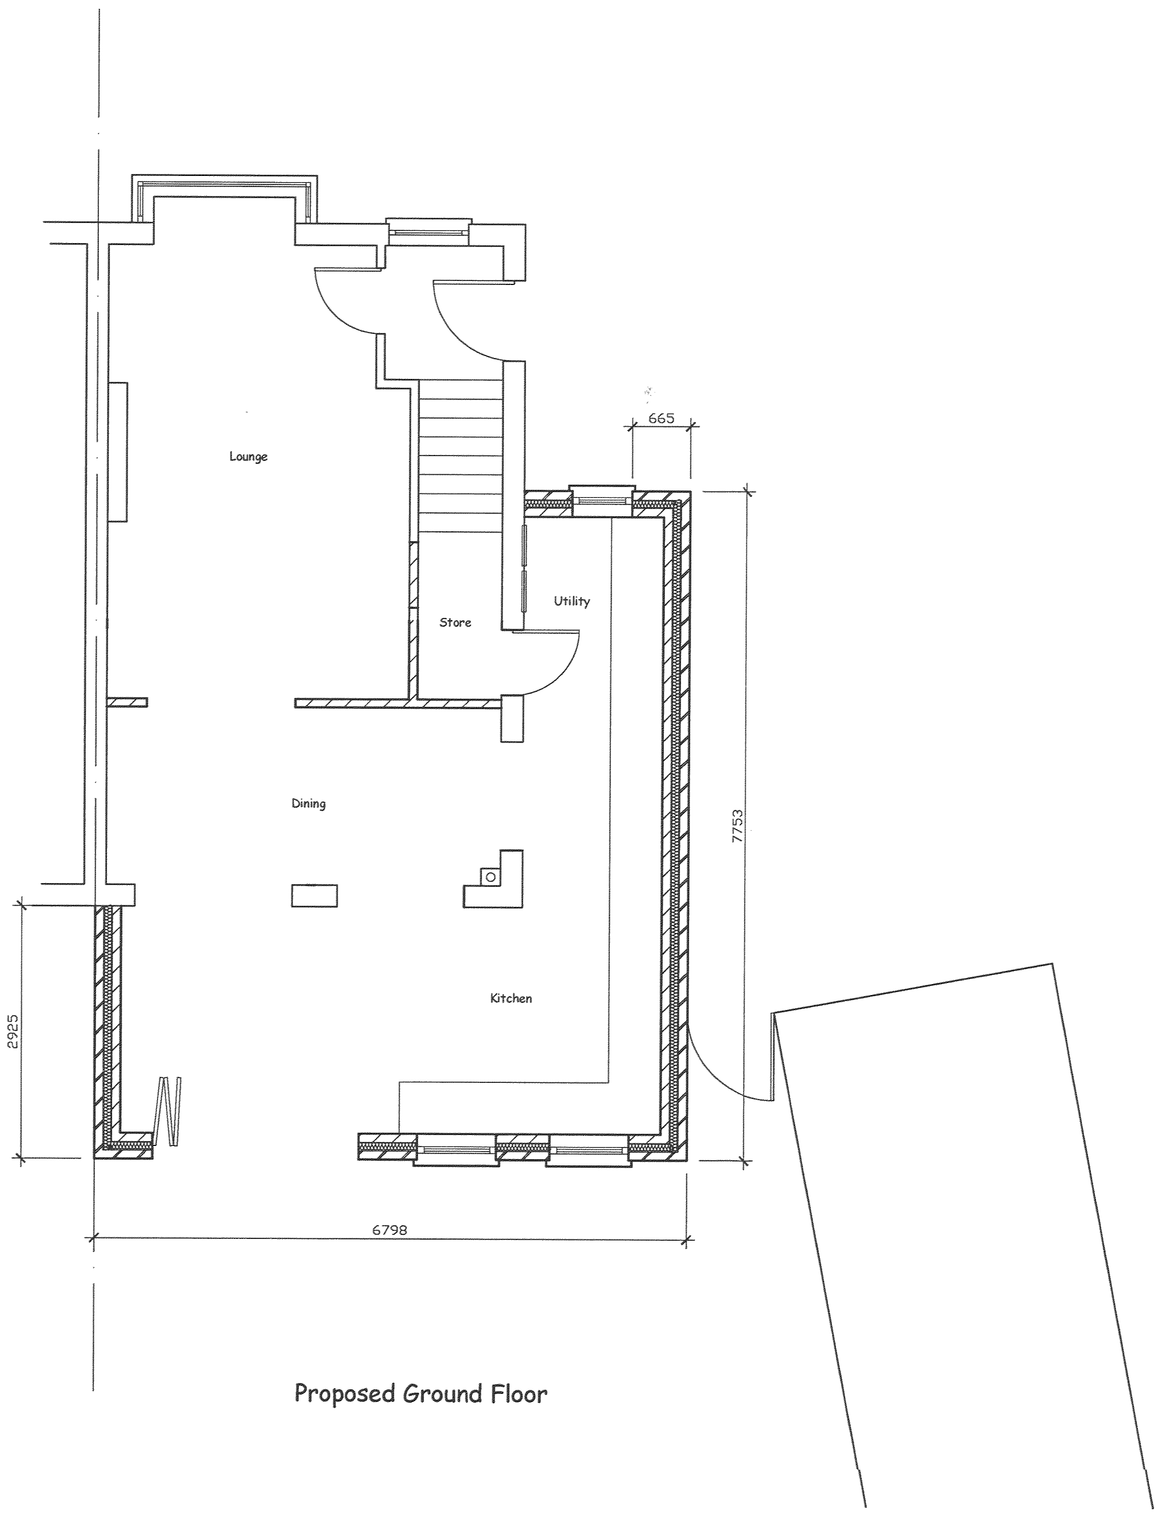

Proposed Ground Floor

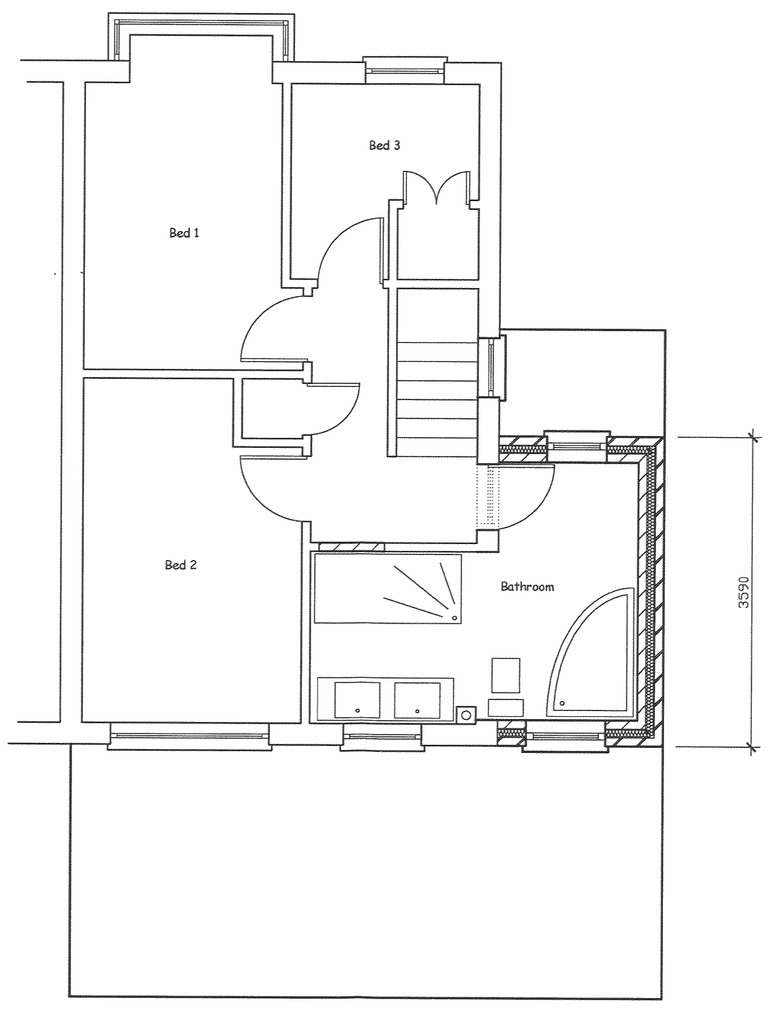

Proposed First Floor

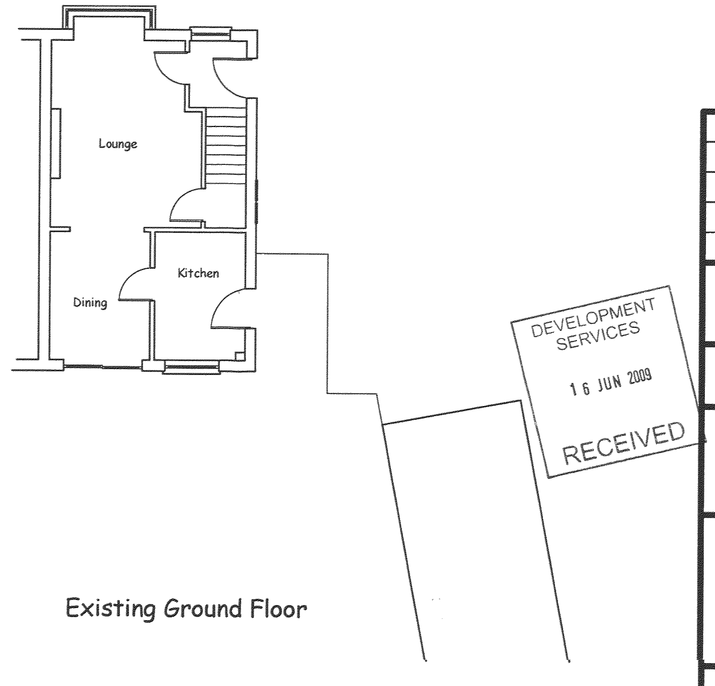

Existing Ground Floor

DEVELOPMENT SERVICES
16 JUN 2009
RECEIVED

DEVELOPMENT SERVICES
16 JUN 2009
RECEIVED

DEVELOPMENT SERVICES
16 JUN 2009
RECEIVED

PP-755310

Date Revisions

Drawing prepared for the purpose of Planning Permission and/or Building Regulation approval.
All dimensions to be checked on site before works commence.

Client
H Smith

Location
31 Kinross Way
Hinckley
Leicestershire
LE10 0WF

Drawing Title
Two Storey Side & Single Storey Rear Extensions To House
Elevations and Plans

Drawing Ref: Planning Application

Scales 1:100 1:50 at A1

Date May 2009

Drawn By D J Wilkinson 4185