STATISTICS

Description	Symbol	Avg	Max	Min	Min/Max	Min/Avg
Spill Light	+	0 lux	0 lux	0 lux	N / A	N / A
Too Cal Park	+	16 lux	143 lux	2 lux	0.01	0.13

LUMINAIRE SCHEDULE

Symbol	Label	Qty	Catalog Number	Description
	A	3	DPS.70CDM.T3.AY	DENVER POLE
	B	7	DPS.70CDM.T3.AY	DENVER POLE
	C	3	DPS.70CDM.T3.AY. (DPS.BLS)	DENVER POLE



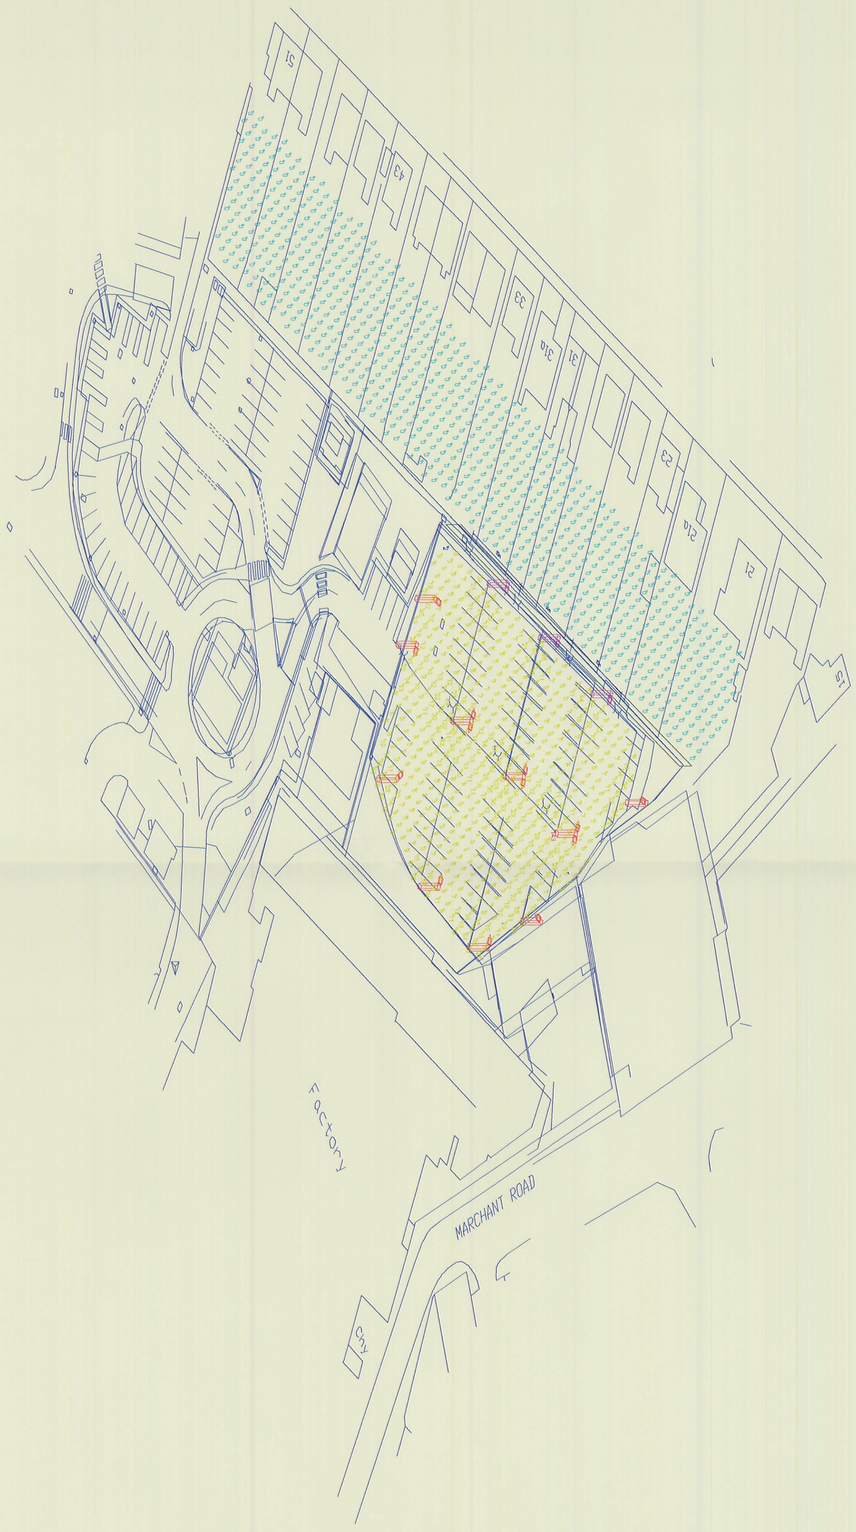



Holophane Europe Limited offer a lighting design service in good faith and without charge. Every effort is made to ensure we interpret design briefs accurately and to provide suitable and detailed proposals. However, the final responsibility for the design and any recommendations offered within lies with the client. Holophane Europe Limited does not therefore accept any liability for loss or damage incurred, or for misinterpretation of the design.

Results provided within this Holophane design are derived from specific product photometry; the substitution of luminaires either with alternative Holophane units or other manufacturers products will not produce the same results

DEVELOPMENT SERVICES
25 JUN 2009
RECEIVED

NATIONAL GRID - HINCKLEY

TOP CAR PARK - 3m COLUMNS ON EXISTING SUPPLY ROUTES

PICK EVERARD - LEICESTER

Designer M.J.ATTWELL

Date Mar 24 2009

Scale 1:500@A0

Drawing No. MJA-P105-2975

1 of 1

HOLOPHANE®
LEADER IN LIGHTING SOLUTIONS
experience lighting's best.