PROPOSED ELEVATIONS 1:100



TO CLEVELAND ROAD

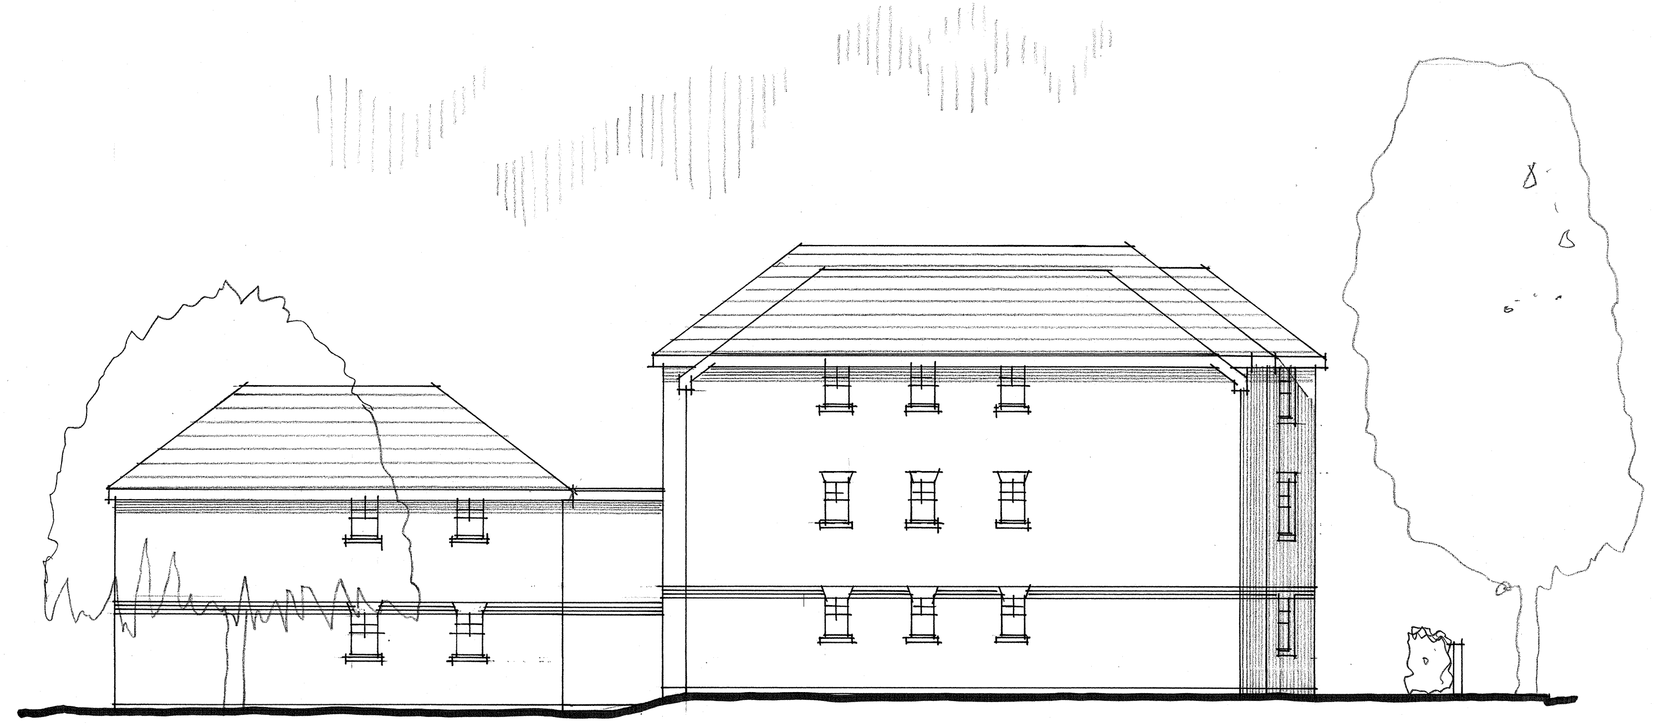

TO SIDE - (south)

facing brick :- terca red or similar
roof tile :- Acme plain concrete dark green.
windows :- upvc sash top hung
render :- off white
stone cill + heads + buff feature brick course.



TO REAR (west)



TO SIDE (north)

a) 4 Sept 07
windows corrected to north elevation

mra
michael ramus architects
chartered architects
76 priory road, kenilworth
warwickshire, CV8 1LQ
01926 512 400 & 511 111
info@ramus-architects.co.uk

Client...
ESPRIT HOMES

Job...
3 CLEVELAND ROAD
HINCKLEY

Drawing....
PROPOSED
ELEVATIONS.

Scale	1:100@A1	Date	Aug 07
Drawn	MAR	Checked	
Job No... 1019	Dwg No... 004	Rev... a	
Drawing Status...			