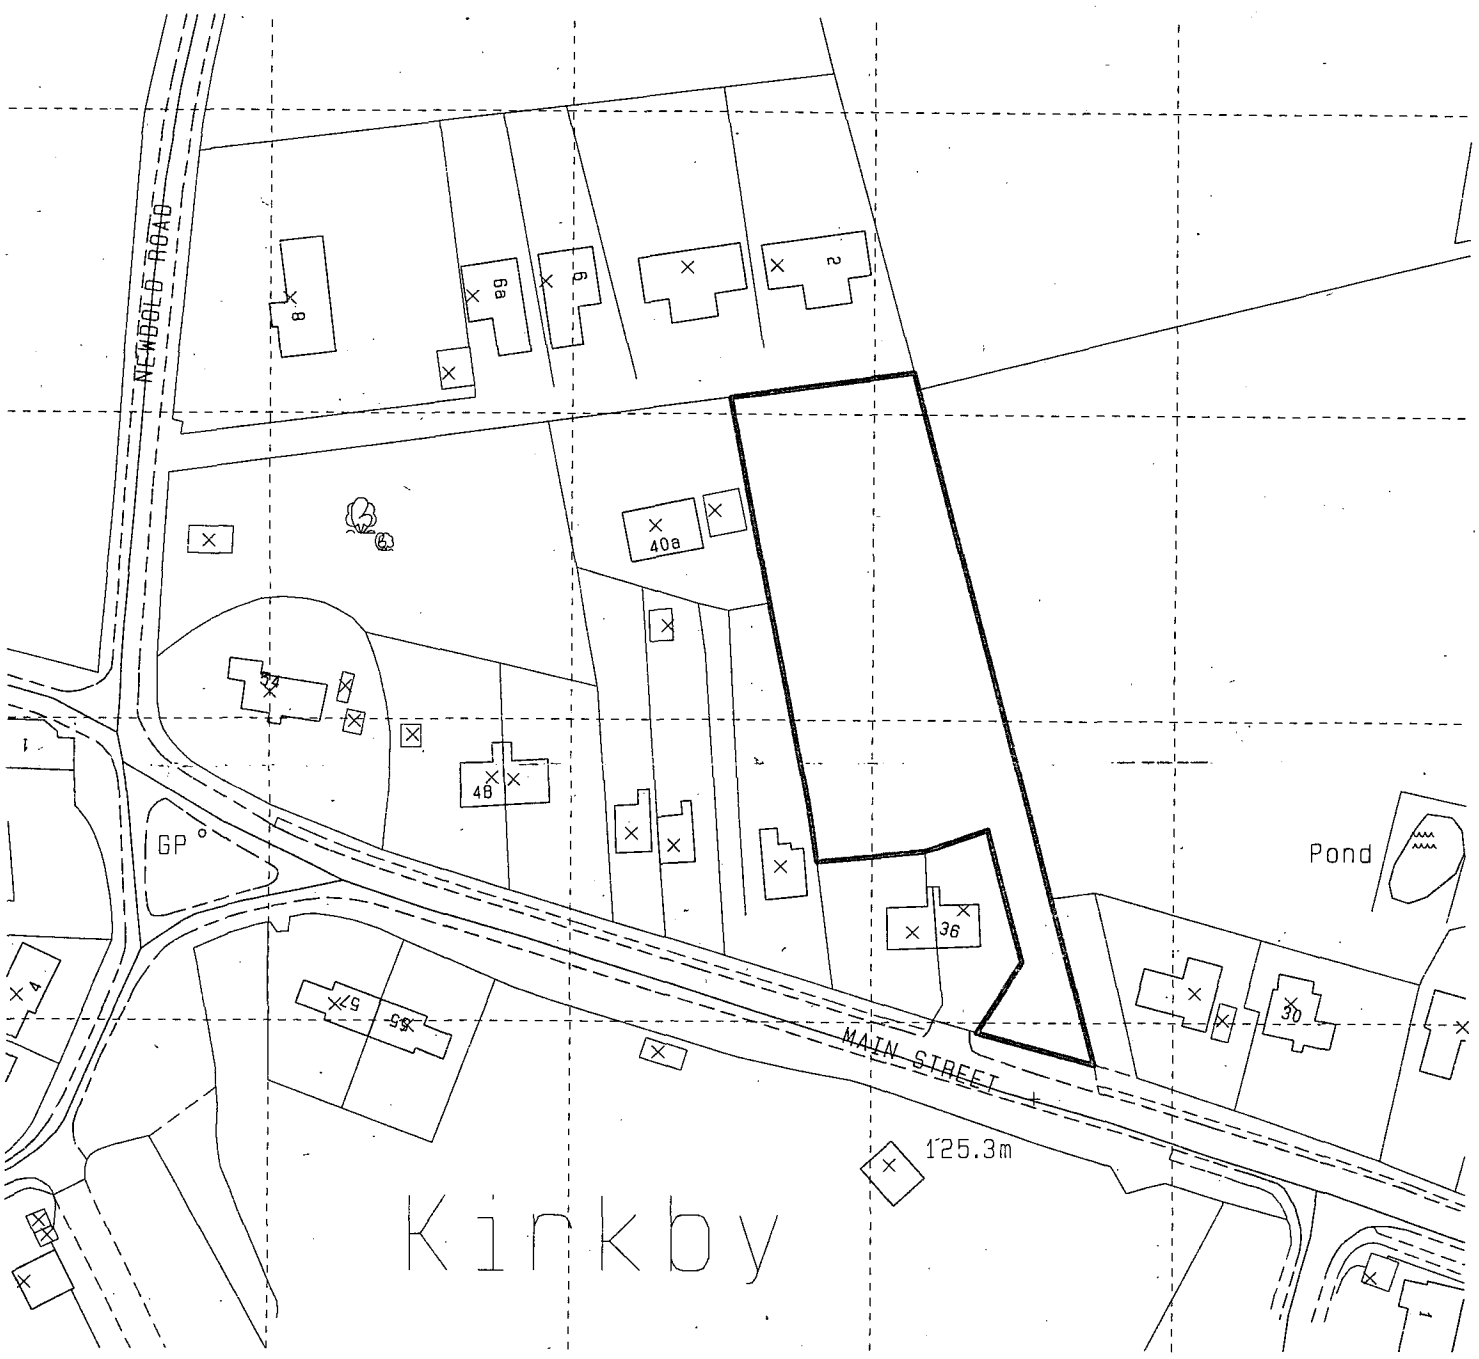

DEVELOPMENT
SERVICES
19 NOV 2008
RECEIVED

S A V A G E H A Y W A R D
A R C H I T E C T S
19 Station Rd Hinckley, Leicstershire, LE10 1AW, 01455 635665, FAX- 01455 618971

Client	GEORGE STEW LTD		Drawing SITE LOCATION PLAN	
Project	PROPOSED HOUSING RO 38 MAIN STREET KIRKBY MALLORY	Auth JEH Scale 1 : 1250	Date JUNE 2008 Job No 04 / 175	Drawing No 22

THIS DRAWING IS THE COPYRIGHT OF SAVAGE HAYWARD REPRODUCTION IN ANY FORM OF WHOLE OR PART IS FORBIDDEN WITHOUT PRIOR WRITTEN PERMISSION OF THE COPYRIGHT HOLDER DO NOT SCALE FROM DRAWING AND ONLY FIGURE DIMENSIONS ARE TO BE USED