

existing front elevation

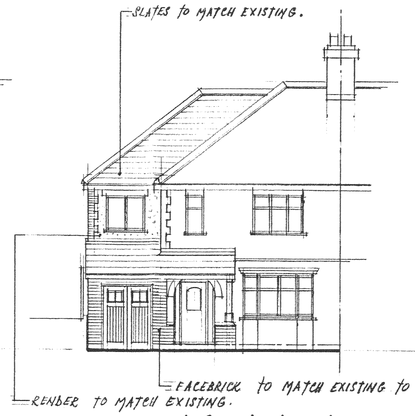

proposed front elevation

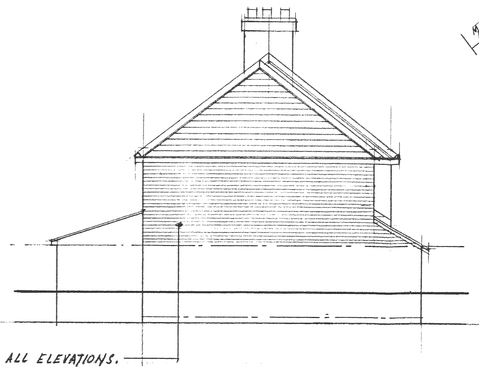

proposed side elev: to no 217

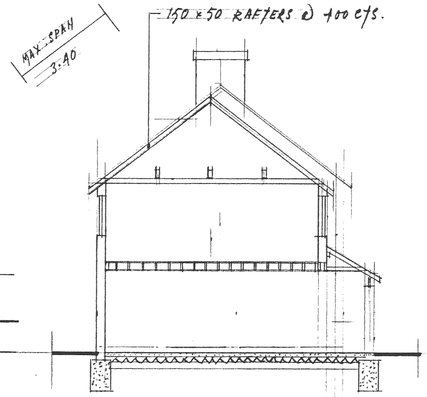

cross section



proposed rear elevation

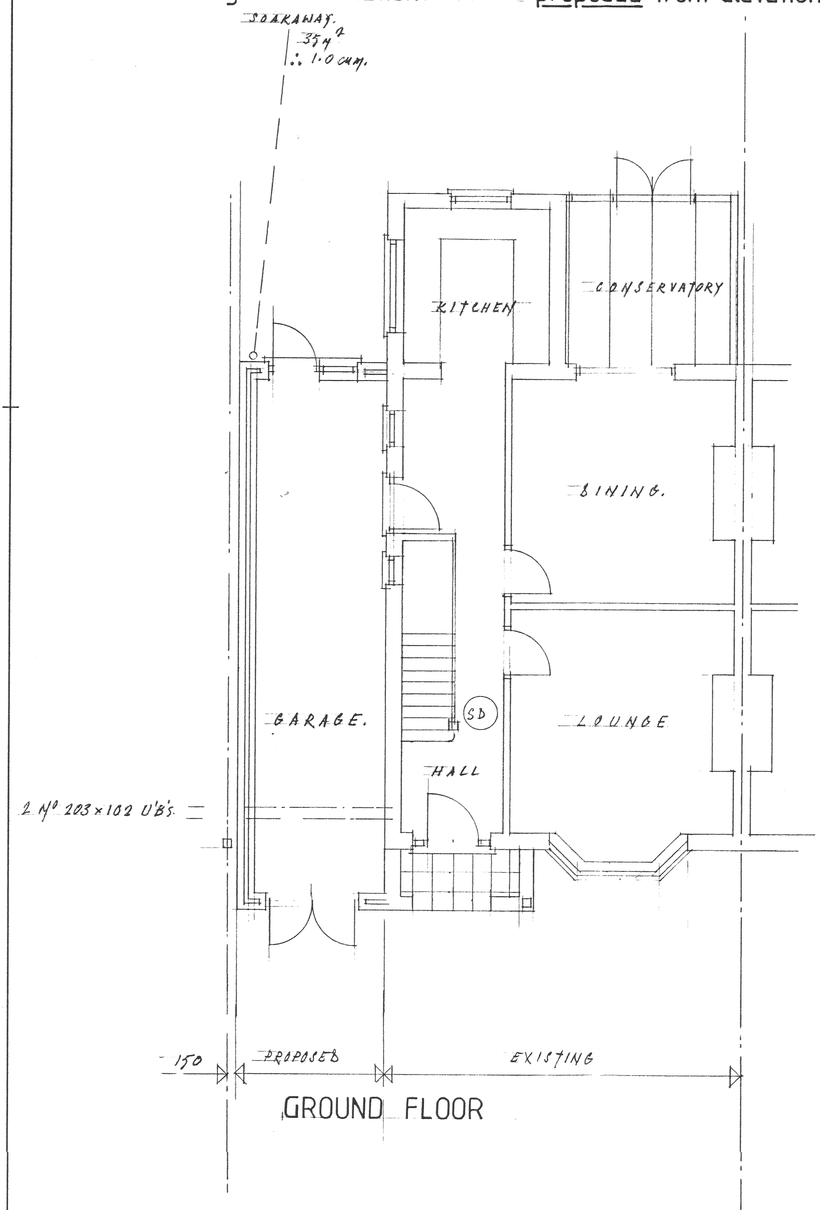

GROUND FLOOR

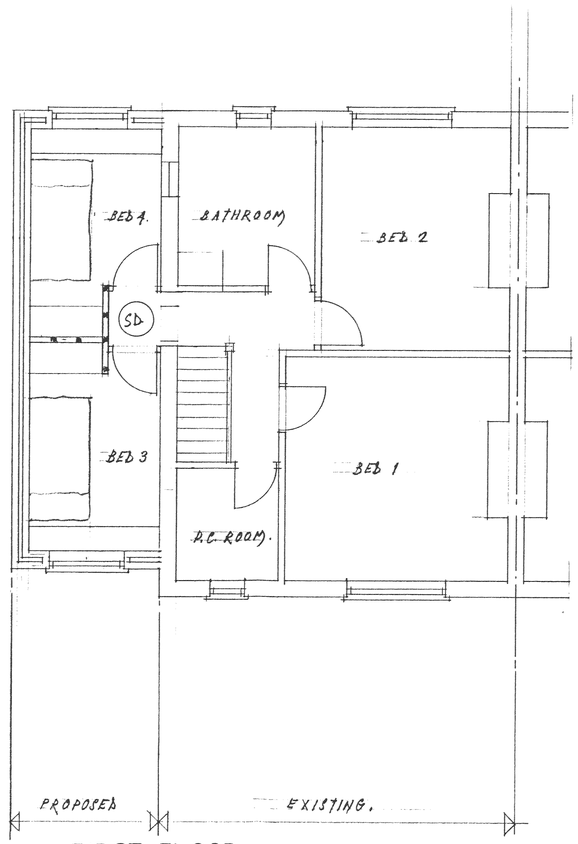

FIRST FLOOR

(SD) DENOTES SMOKE DETECTION SYSTEM TO BS 5839 PART 6.

(FD 30S) DENOTES ½ HOUR FIRE RESISTING SELF CLOSING DOOR

OPENINGS TO PART L.

FLOOR AREA 6.95 x 2.10 = 14.59 x 25% = 3.64 m²

+ LANDING WINDOW 0.60 x 1.30 = 0.78. TOTAL = 4.42 m²

WE HAVE: 1.20 x 1.20 x 2 TOTAL 2.88 m² OK

NOTES:

All dimensions must be checked on site and not scaled from this drawing.

A		
	Date	Revisions

© copyright

DEVELOPMENT SERVICES
18 JUN 2008
RECEIVED

Client: MR & MRS MARTIN.

Job Title: 219, STATION ROAD, EARL SHILTON LEICS.

Drawing Title: PROPOSED EXTENSION. TO THE SIDE OF SEMI-DETACHED HOUSE.

444191

Scale: 1:50 & 1:100.

Date: MARCH 2008 Drawn: D. WILKINSON.

pp-477908

Drg. No. 4136 Rev.

JOHN E. WRIGHT S26657

1 prints

594 x 841mm A1