A1

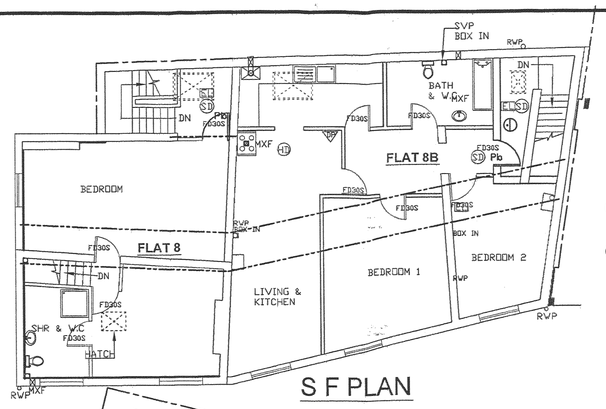

S F PLAN

EMERGENCY LIGHT - BS 5266/pt 1 :1988

FIRE ALARM CALL POINT

Pb FIRE EXIT : PUSH BAR

(SD) = SMOKE DETECTORS WITH MAINS OPERATED WITH BATTERY BACKUP AS MARKED ON PLAN AS "SD" TO BS 5839PT1: 2002

(HD) = HEAT DETECTOR - KITCHEN ONLY

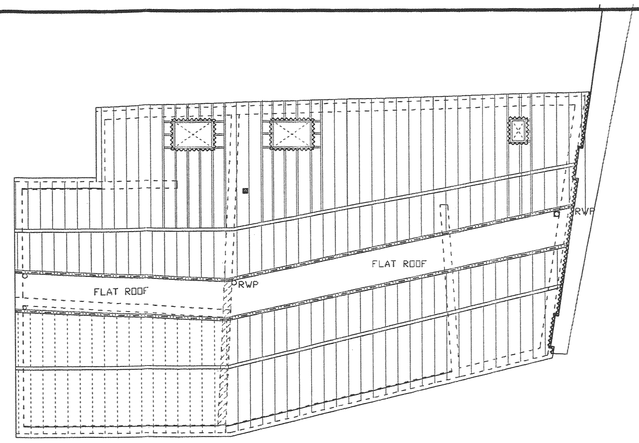

PROPOSED ROOF PLAN

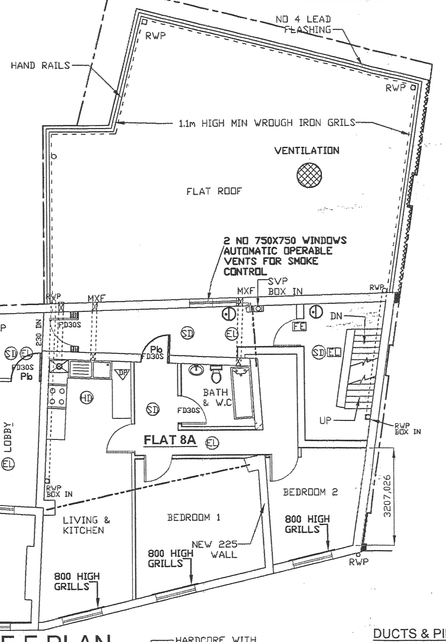

F F PLAN

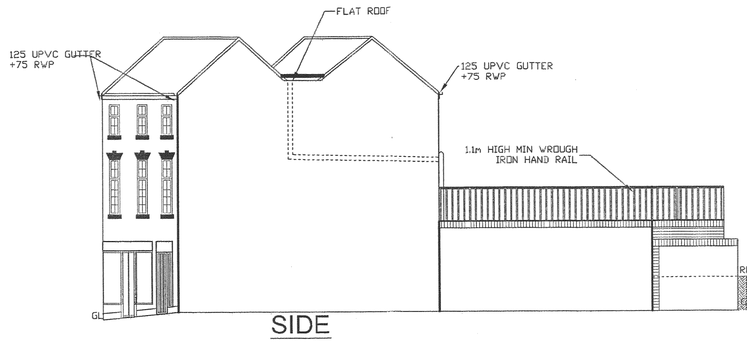

SIDE

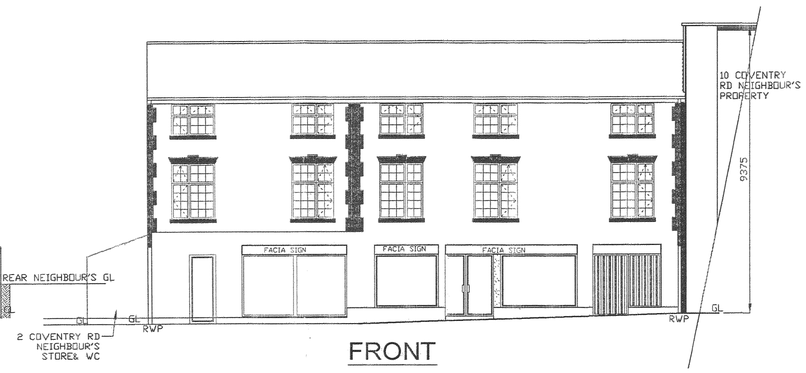

FRONT

DUCTS & PIPES

* FIRE FOAMS-SVPS & RWPS
* RWP TO THE STORE, ENCLOSED WITH FIRE COLLERS

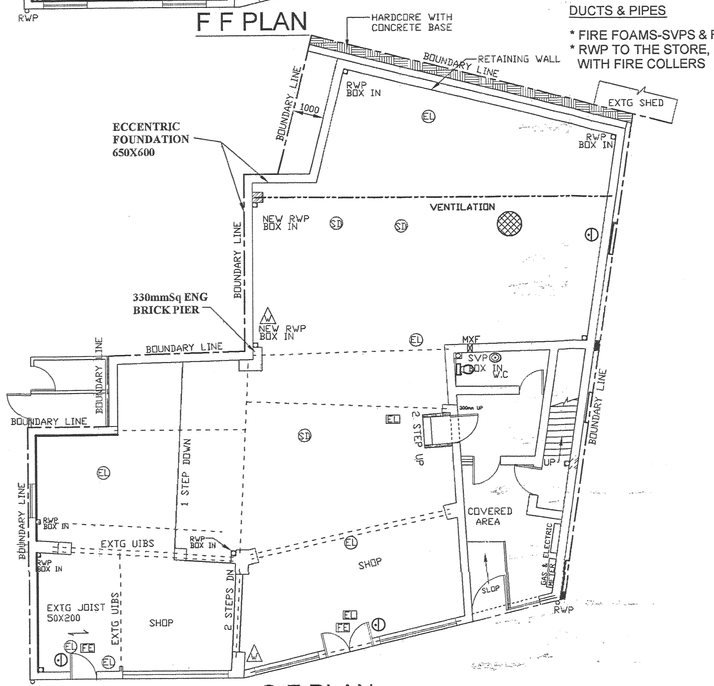

G F PLAN

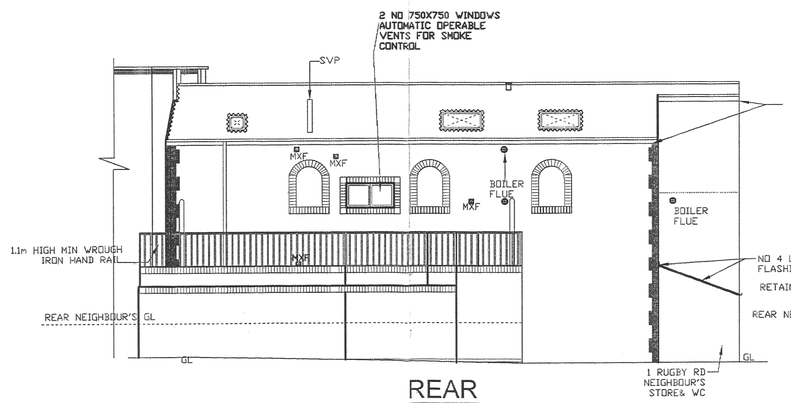

REAR

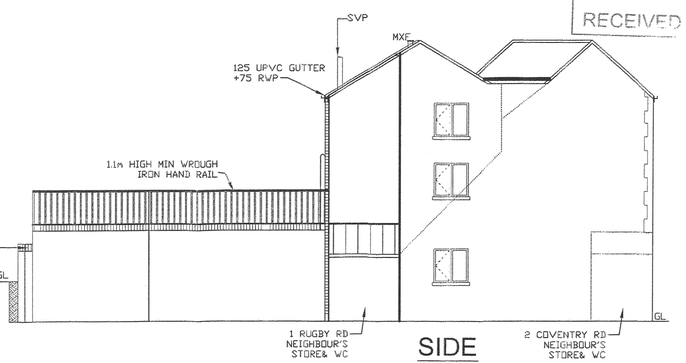

SIDE

DEVELOPMENT SERVICES
19 JUN 2008
RECEIVED

SITE AREA = 282.82m²

PROPOSED NEW WINDOWS REAR AT
FIRST FLOOR AT
4-8 COVENTRY ROAD
HINCKLY LE10 OJT
FOR MR SAKIL LATIF TEL:07717153737

D T DESIGNS LIMITED
74 WYVERN AVENUE
LEICESTER LE4 7HH
TEL: (0116) 2668947
FAX: (0116) 2200840
.E-mail: dt.planning@ntlworld.com

DRAWING NO. 08/06/129

DATE 16/06/08

MP/SS

SCALE 1:100

☑ FOR PLANNING PERMISSION ONLY
☐ FOR BUILDING CONTROL ONLY