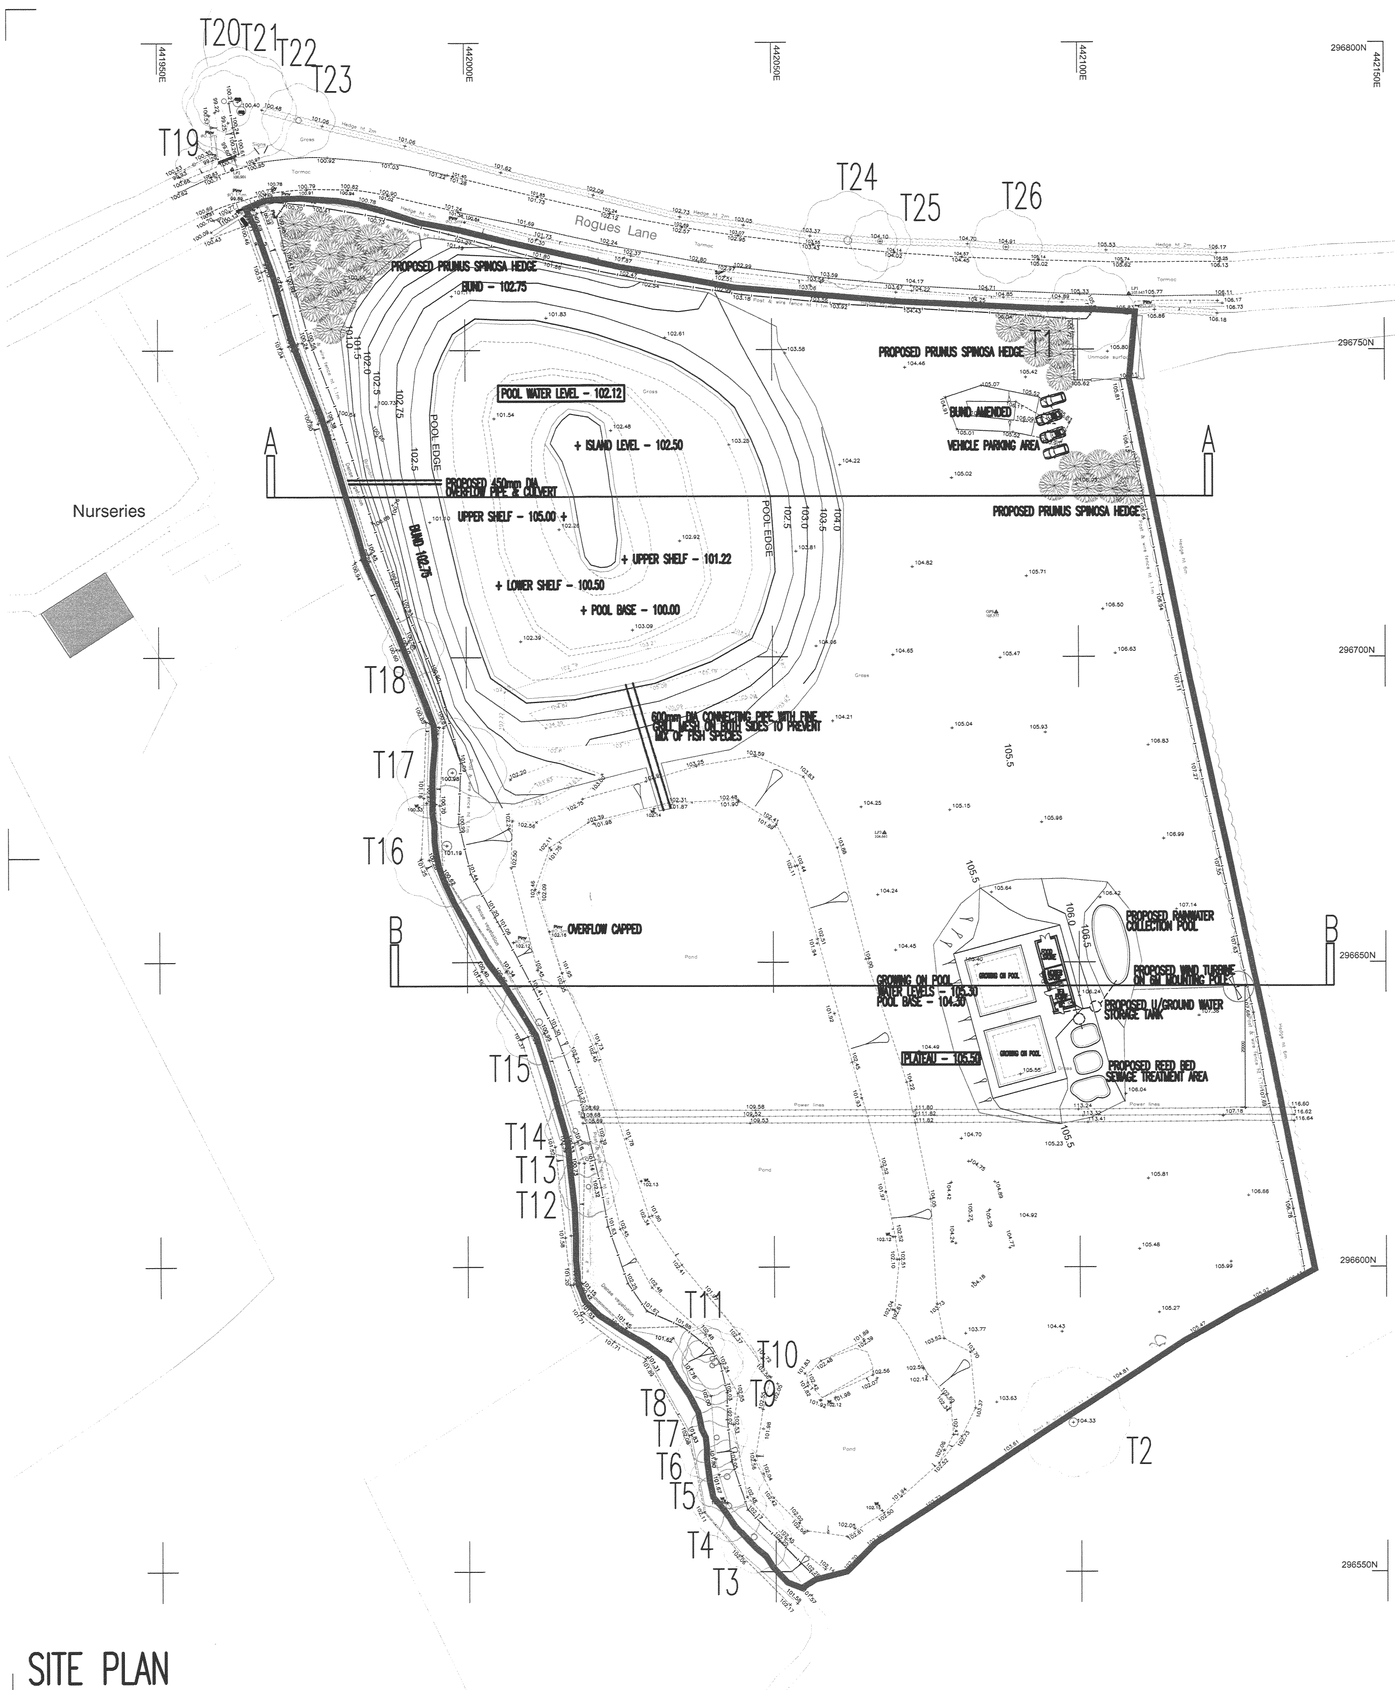

SITE PLAN

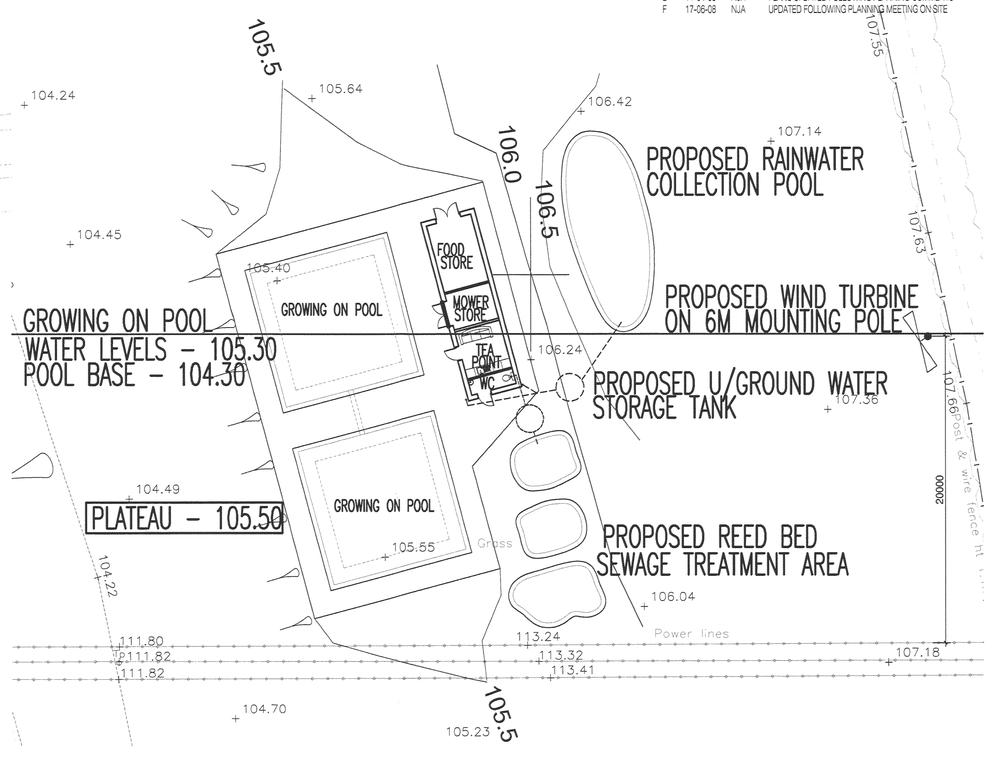

BLOCK PLAN TO AMENITY UNIT

THIS DRAWING IS COPYRIGHT
DIMENSIONS ARE NOT TO BE SCALED FROM THIS DRAWING
ELECTRONIC DATA IS NOT TO BE AMENDED/DELETED WITHOUT AXONBECKETT PERMISSION

REV	DATE	INIT	DESCRIPTION
A	11-02-08	NJA	PLANS UPDATED FOLLOWING CLIENT MEETING
B	18-02-08	NJA	PLANS UPDATED FOLLOWING CLIENT COMMENTS
C	27-05-08	NJA	PLANS UPDATED FOLLOWING CLENTA PLANNING COMMENTS
D	31-03-08	NJA	PLANS UPDATED FOLLOWING CLIENT COMMENTS
E	14-04-08	NJA	PLANS UPDATED FOLLOWING PLANNING COMMENTS
F	17-06-08	NJA	UPDATED FOLLOWING PLANNING MEETING ON SITE

DISCLAIMLER NOTES:
DRAWING SUBJECT TO FOLLOWING CONDITION

STATUTORY AUTHORITY SERVICES INVESTIGATION
PLANNING AUTHORITY COMMENTS/APPROVAL
HIGHWAY AUTHORITY COMMENTS/APPROVAL
CONSERVATION OFFICER COMMENTS/APPROVAL
FLOOD RISK ASSESMENT
PARTY WALL ACT 1996

DEVELOPMENT SERVICES
20 JUN 2008
RECEIVED

AXONBECKETT
ARCHITECTS
MASTERPLANNERS
23a Mount Rd, Hinckley
Leicestershire, LE10 1AD
T: 01455 633556
F: 01455 233773
E: mail@axon-beckett.com
W: www.axon-beckett.com
RIBA Chartered Practice

CLIENT
MR MARK BRYSON

PROJECT
PROPOSED FISHING POOL
ROUGES LANE
BARWELL, LEICESTERSHIRE

STATUS	DATE	
SKETCH	11-02-08	
DRAWN	CHECKED	SCALE
NJA	NJA	1:500 / 1:200

DRAWING
SITE PLAN

DRAWING No.	REVISION
07846-SK01	F