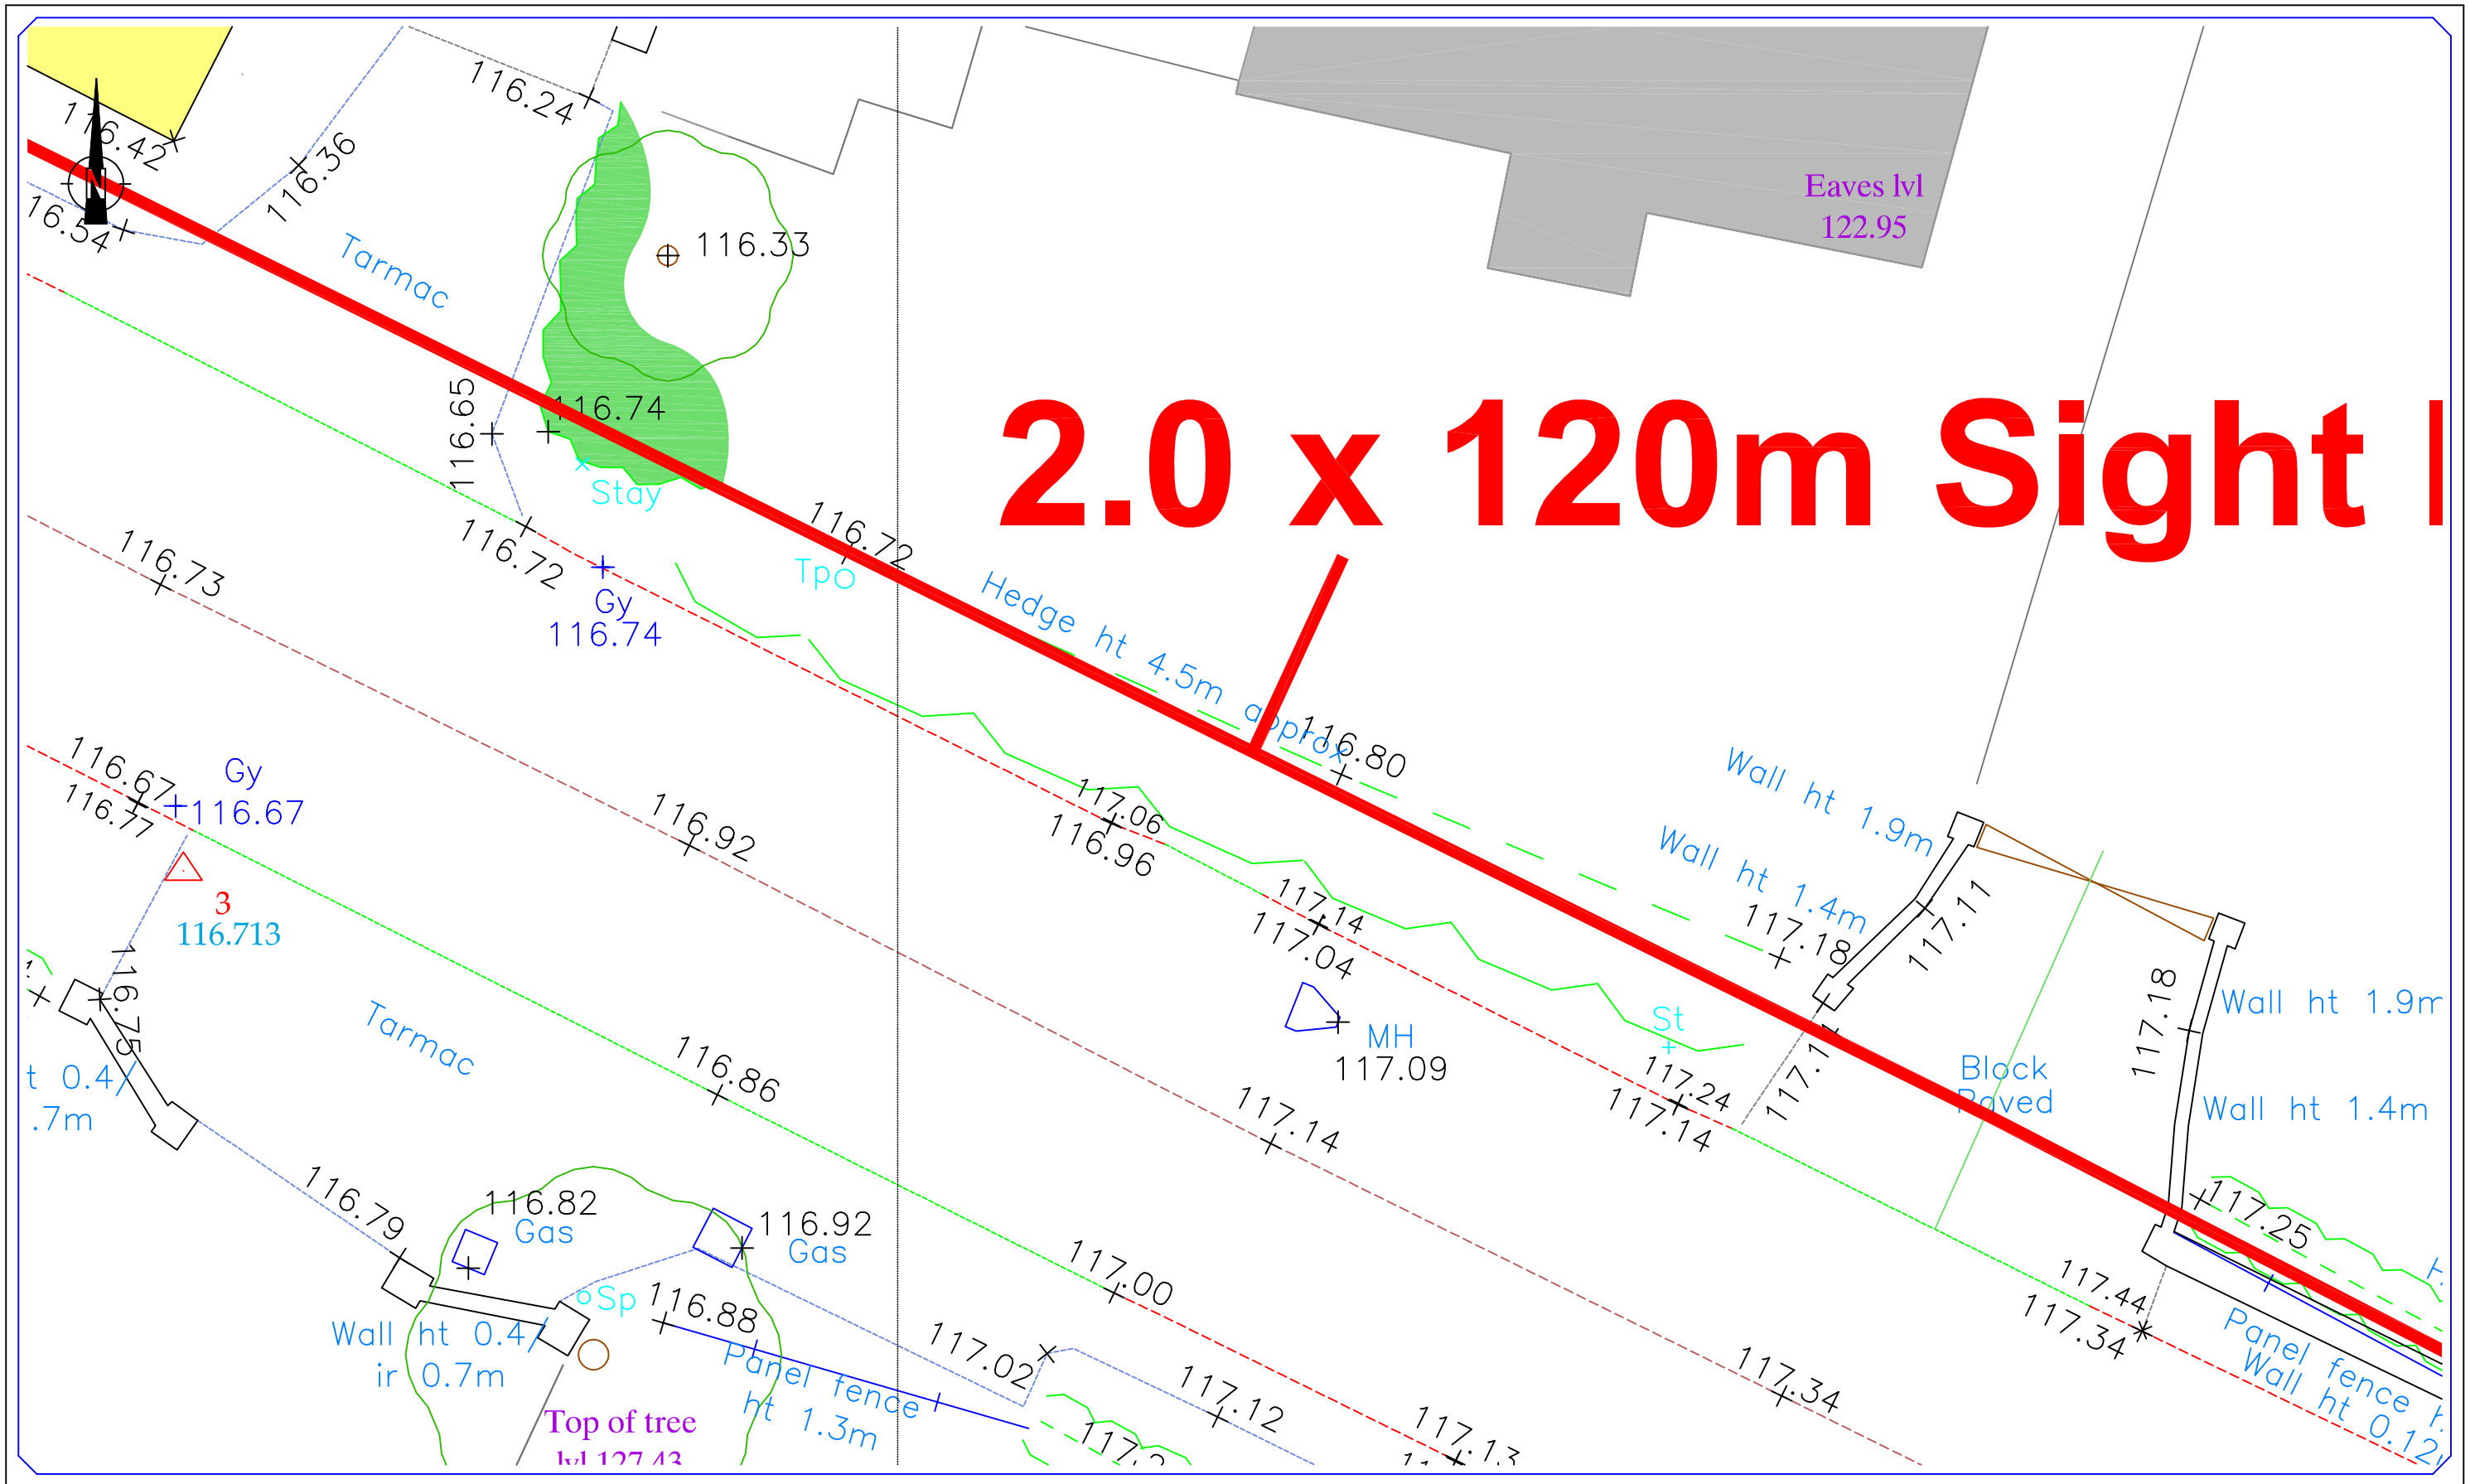

Singleton Clamp & PARTNERS

Consulting Engineers and Transportation Planners
2 Mount Street, Albert Square, Manchester M2 5WQ
Tel 0161 832 4400, Fax 0161 832 5111, Email consult singletonclamp.co.uk

Drawing Title

WESTERN VISIBILITY AT WISEACRE, LEICESTER LANE, DESFORD

Dwg No. 08166/04

DATE : JULY 2008	PROJECT TITLE : CHILDREN'S CARE HOME, WISEACRE, LEICESTER LANE, DESFORD	SCALE : 1/100