

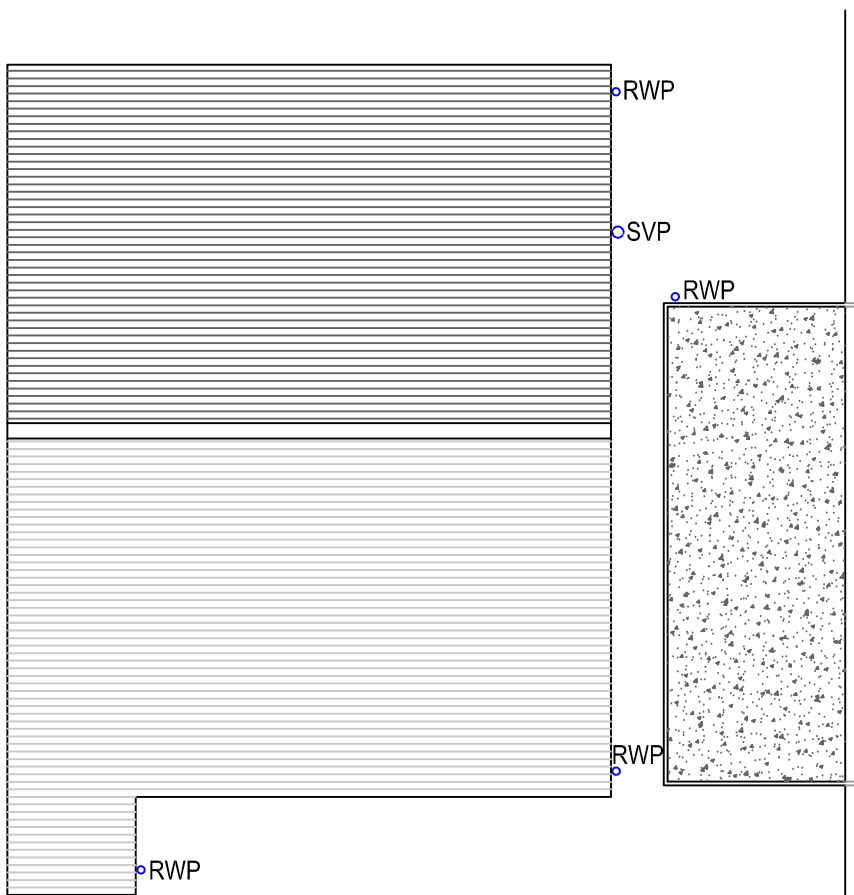
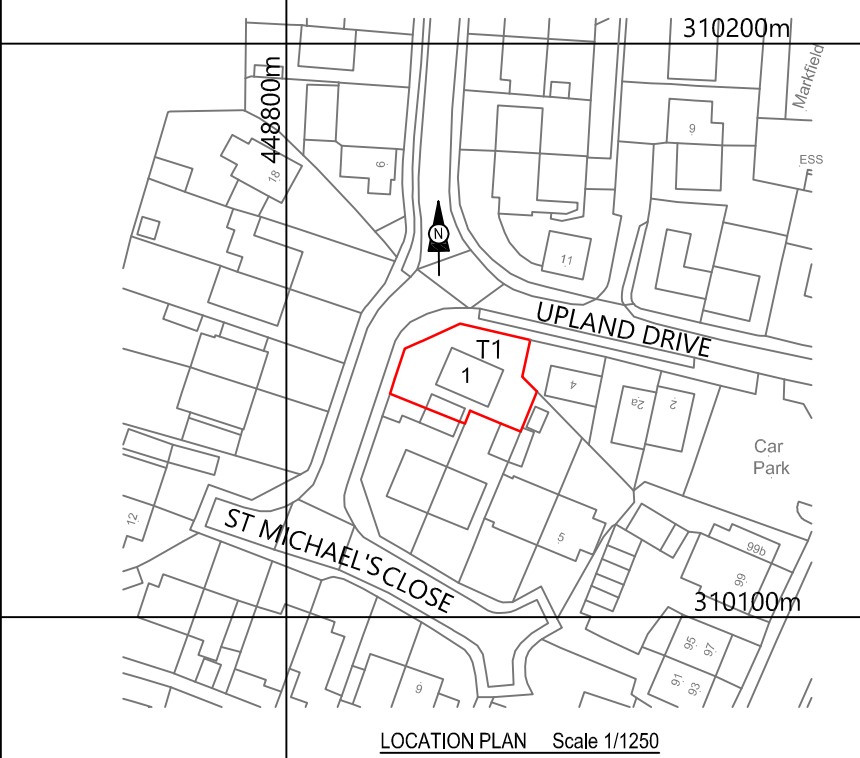



EXISTING ELEVATIONS

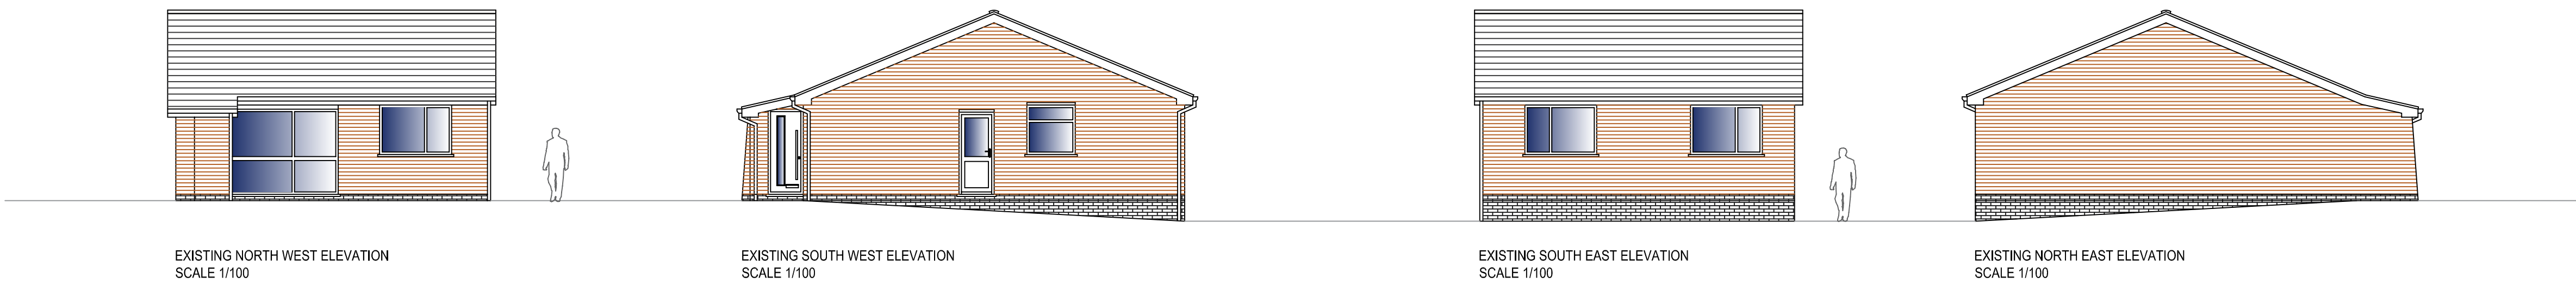


EXISTING ROOF PLAN
SCALE 1/100

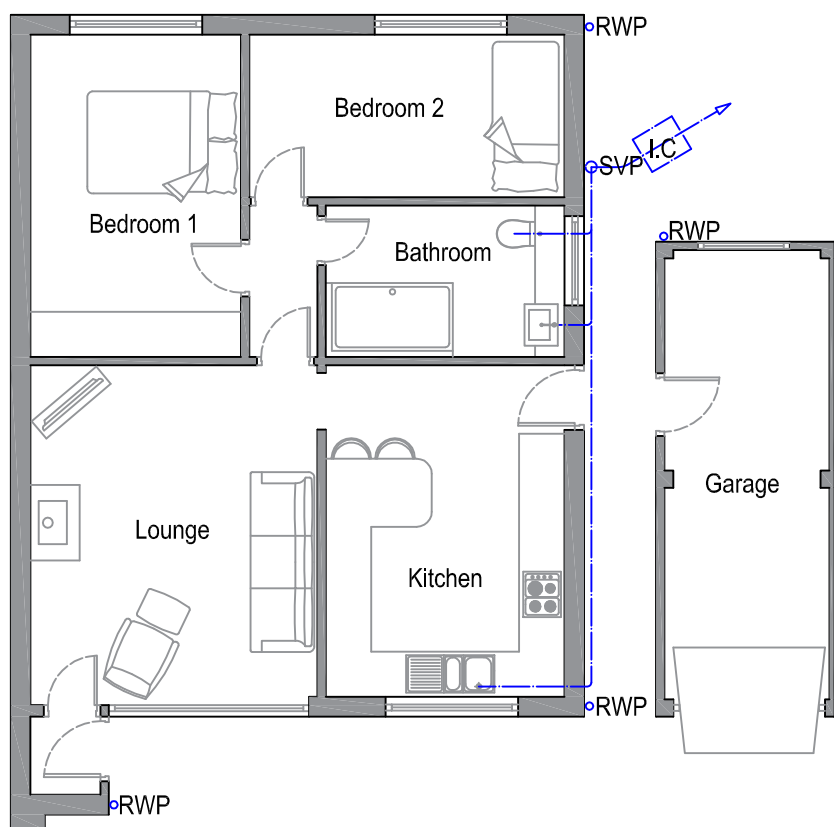

EXISTING GROUND FLOOR PLAN
SCALE 1/100

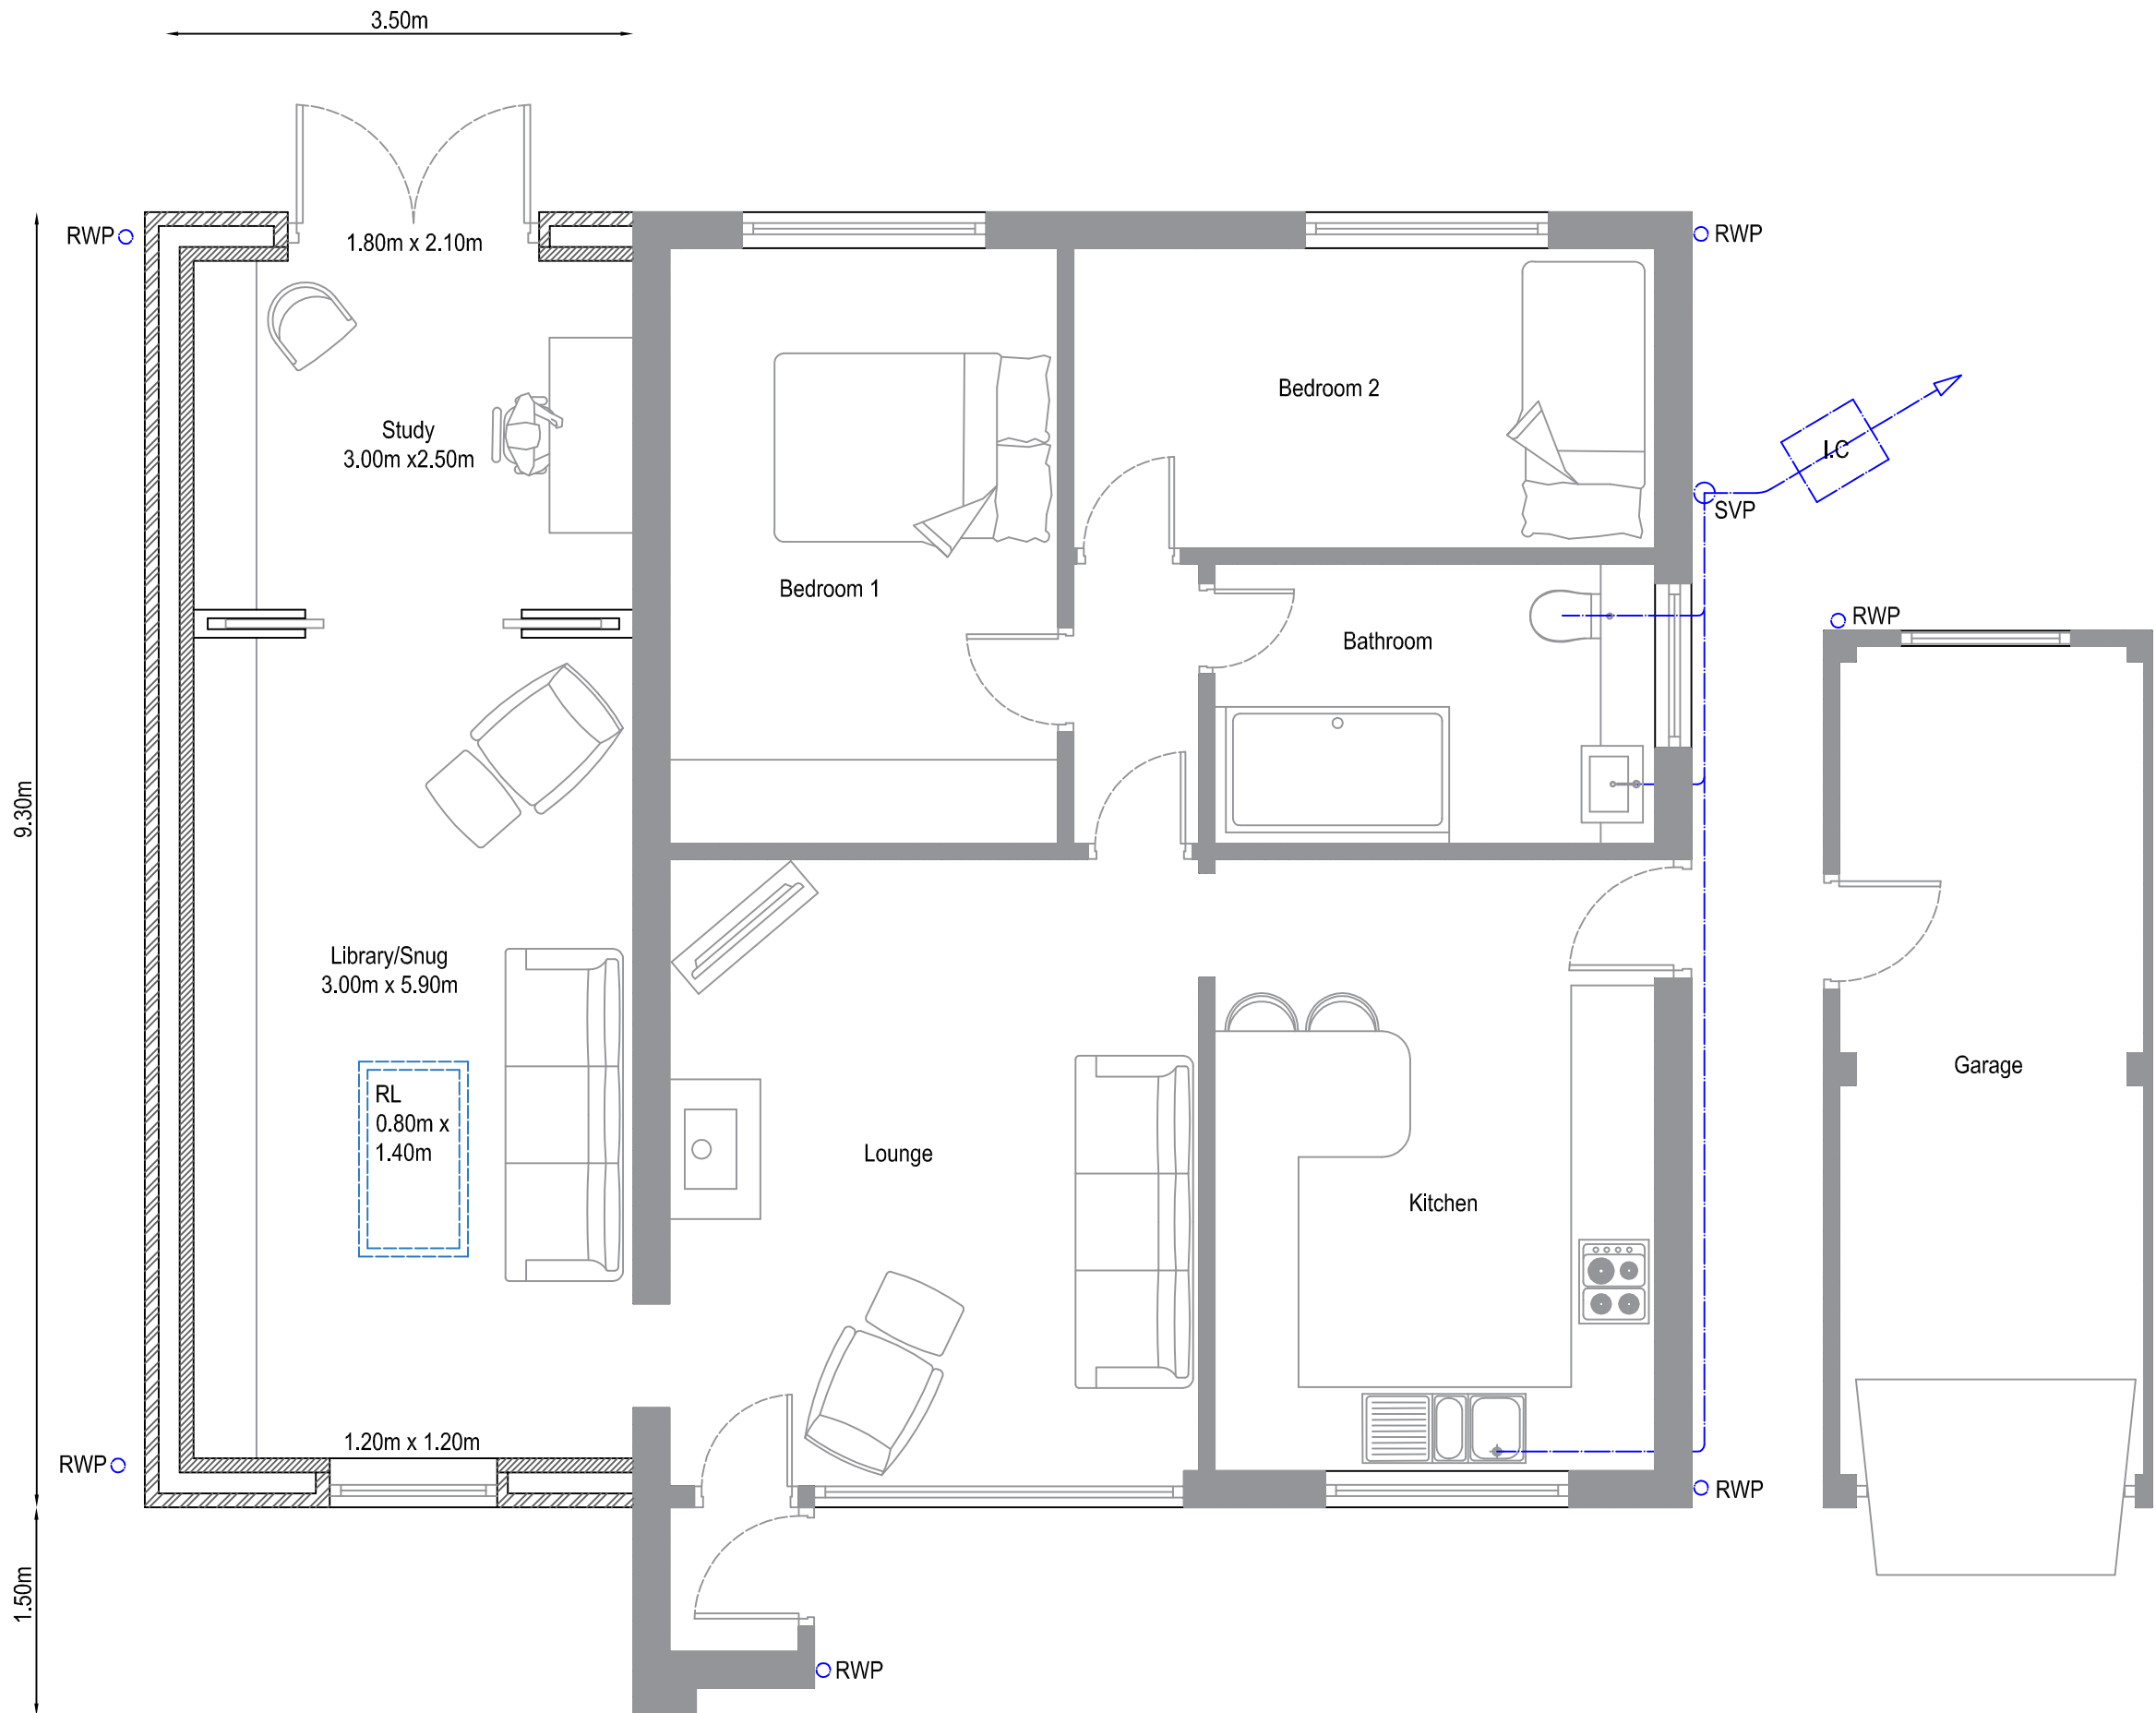

PROPOSED GROUND FLOOR PLAN
SCALE 1/50

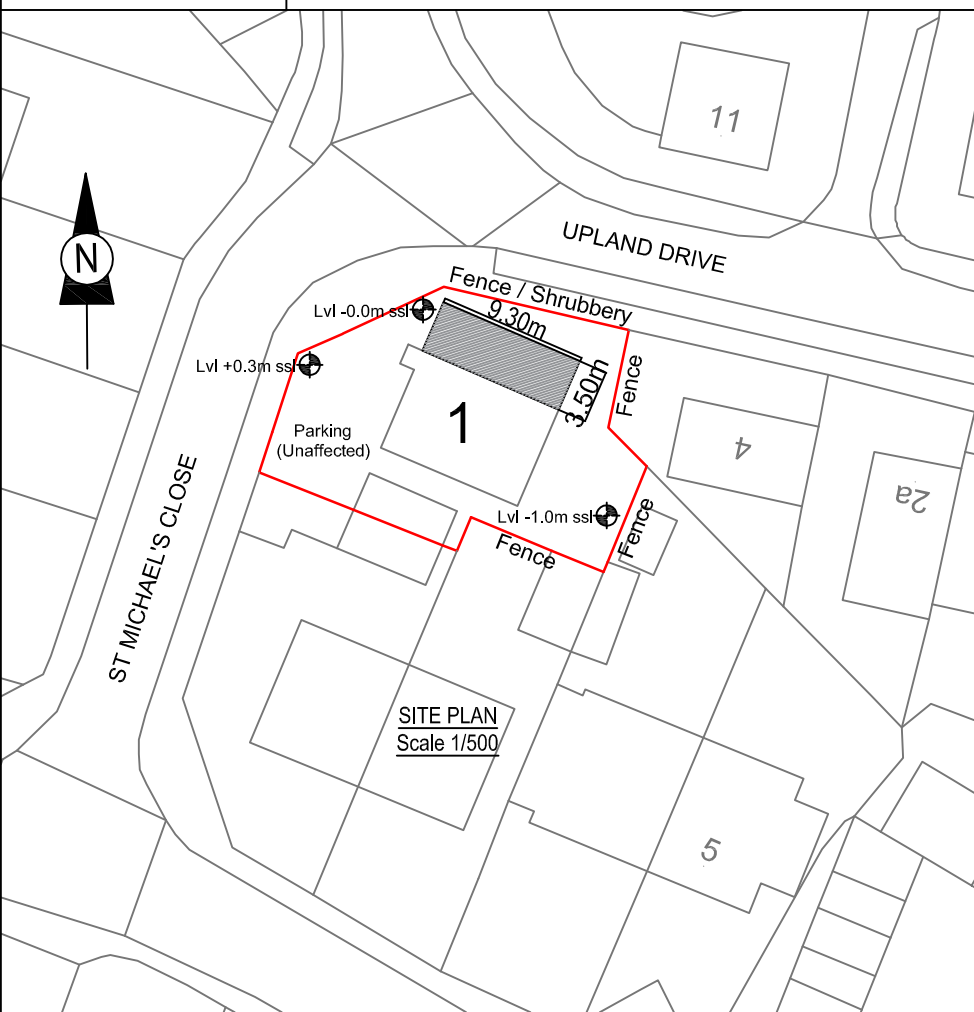

SITE PLAN
SCALE 1/500

PROPOSED ELEVATIONS



Title: PLANS & ELEVATIONS
Project: SINGLE STOREY SIDE EXTENSION
Location: 1 ST. MICHAEL'S CLOSE, MARKFIELD,
LEICESTERSHIRE, LE67 9WR

Onemoreroom
Architectural Designers

205 Glenfield Road
Leicester
LE3 6DL

Tel: 07816 010629
Email: info@omrleicester.co.uk
Date: April 2026
Scale: varies @ A1

JD01-03-26PL

