


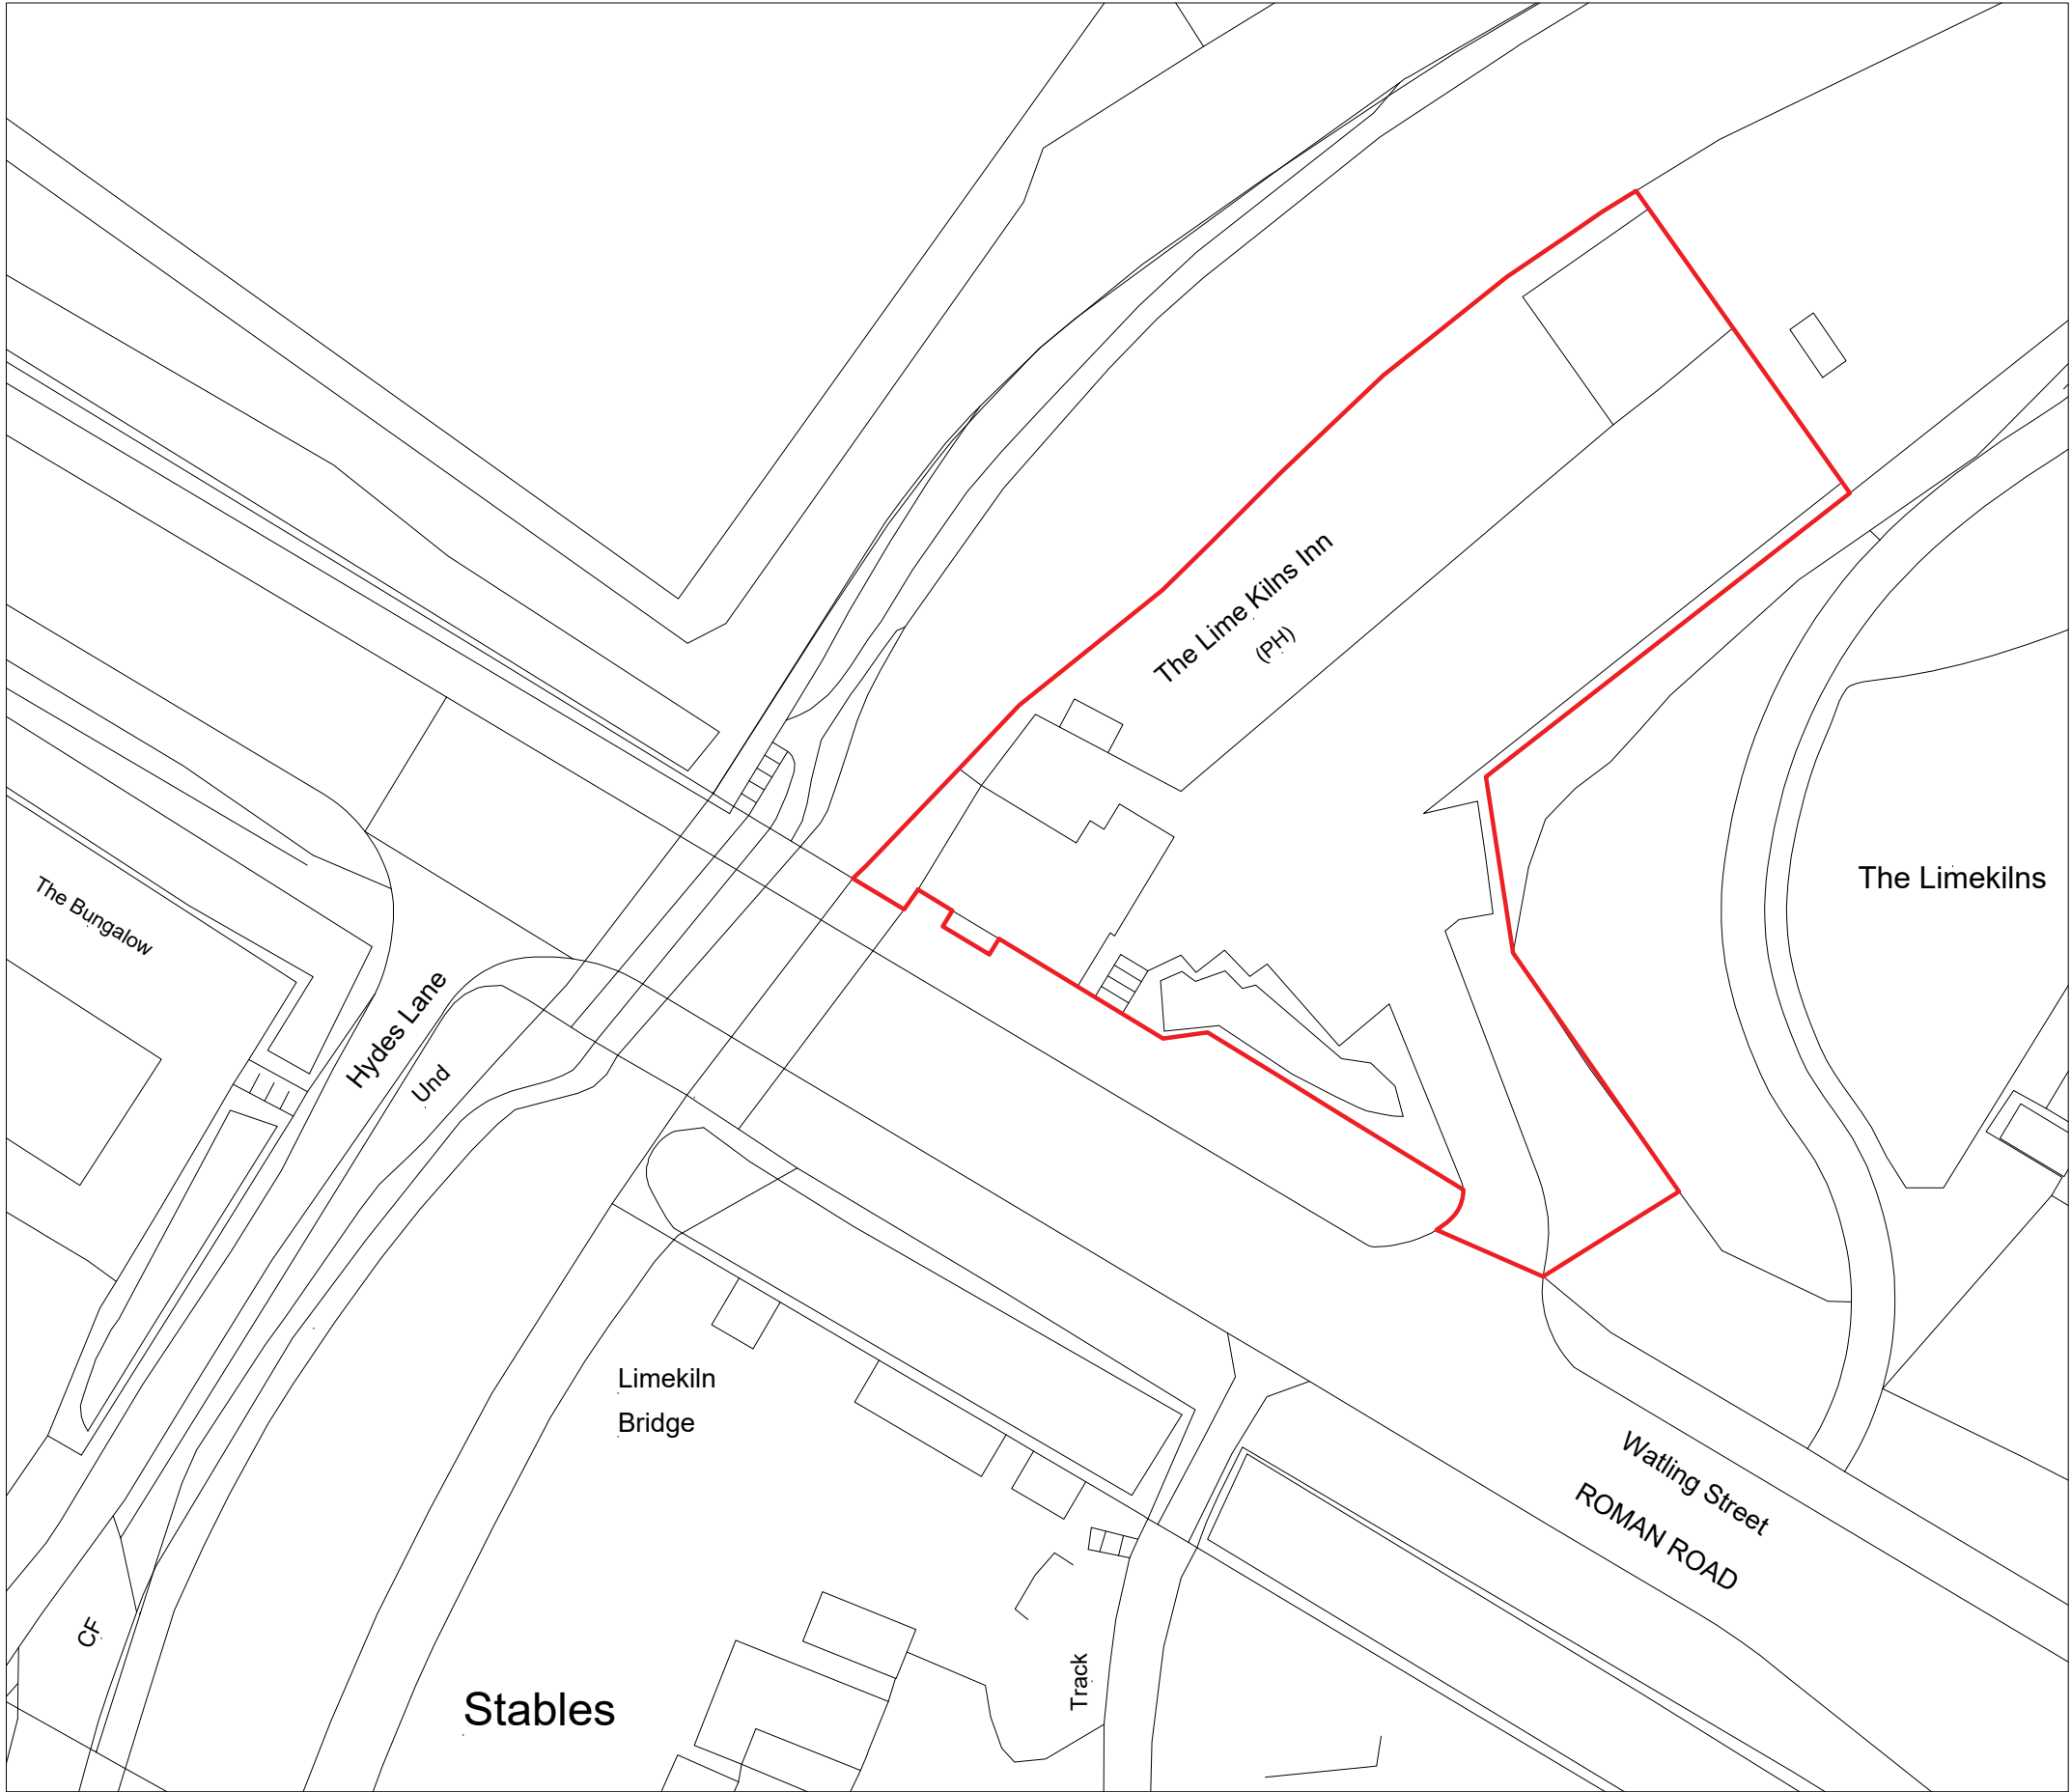

A horizontal number line is shown with tick marks at 0, 10m, 20m, and 50m. A thick black bar is drawn from 0 to 10m. A thinner black bar is drawn from 10m to 20m.

4) Any discrepancies between drawings and/or drawings and specification, should be reported to the designer prior to any work commencing.

Job Title
LIME KILNS
WATLING STREET
HINCKLEY
LE10 3ED

Drg.no.	3956-14	Rev.
---------	---------	------