


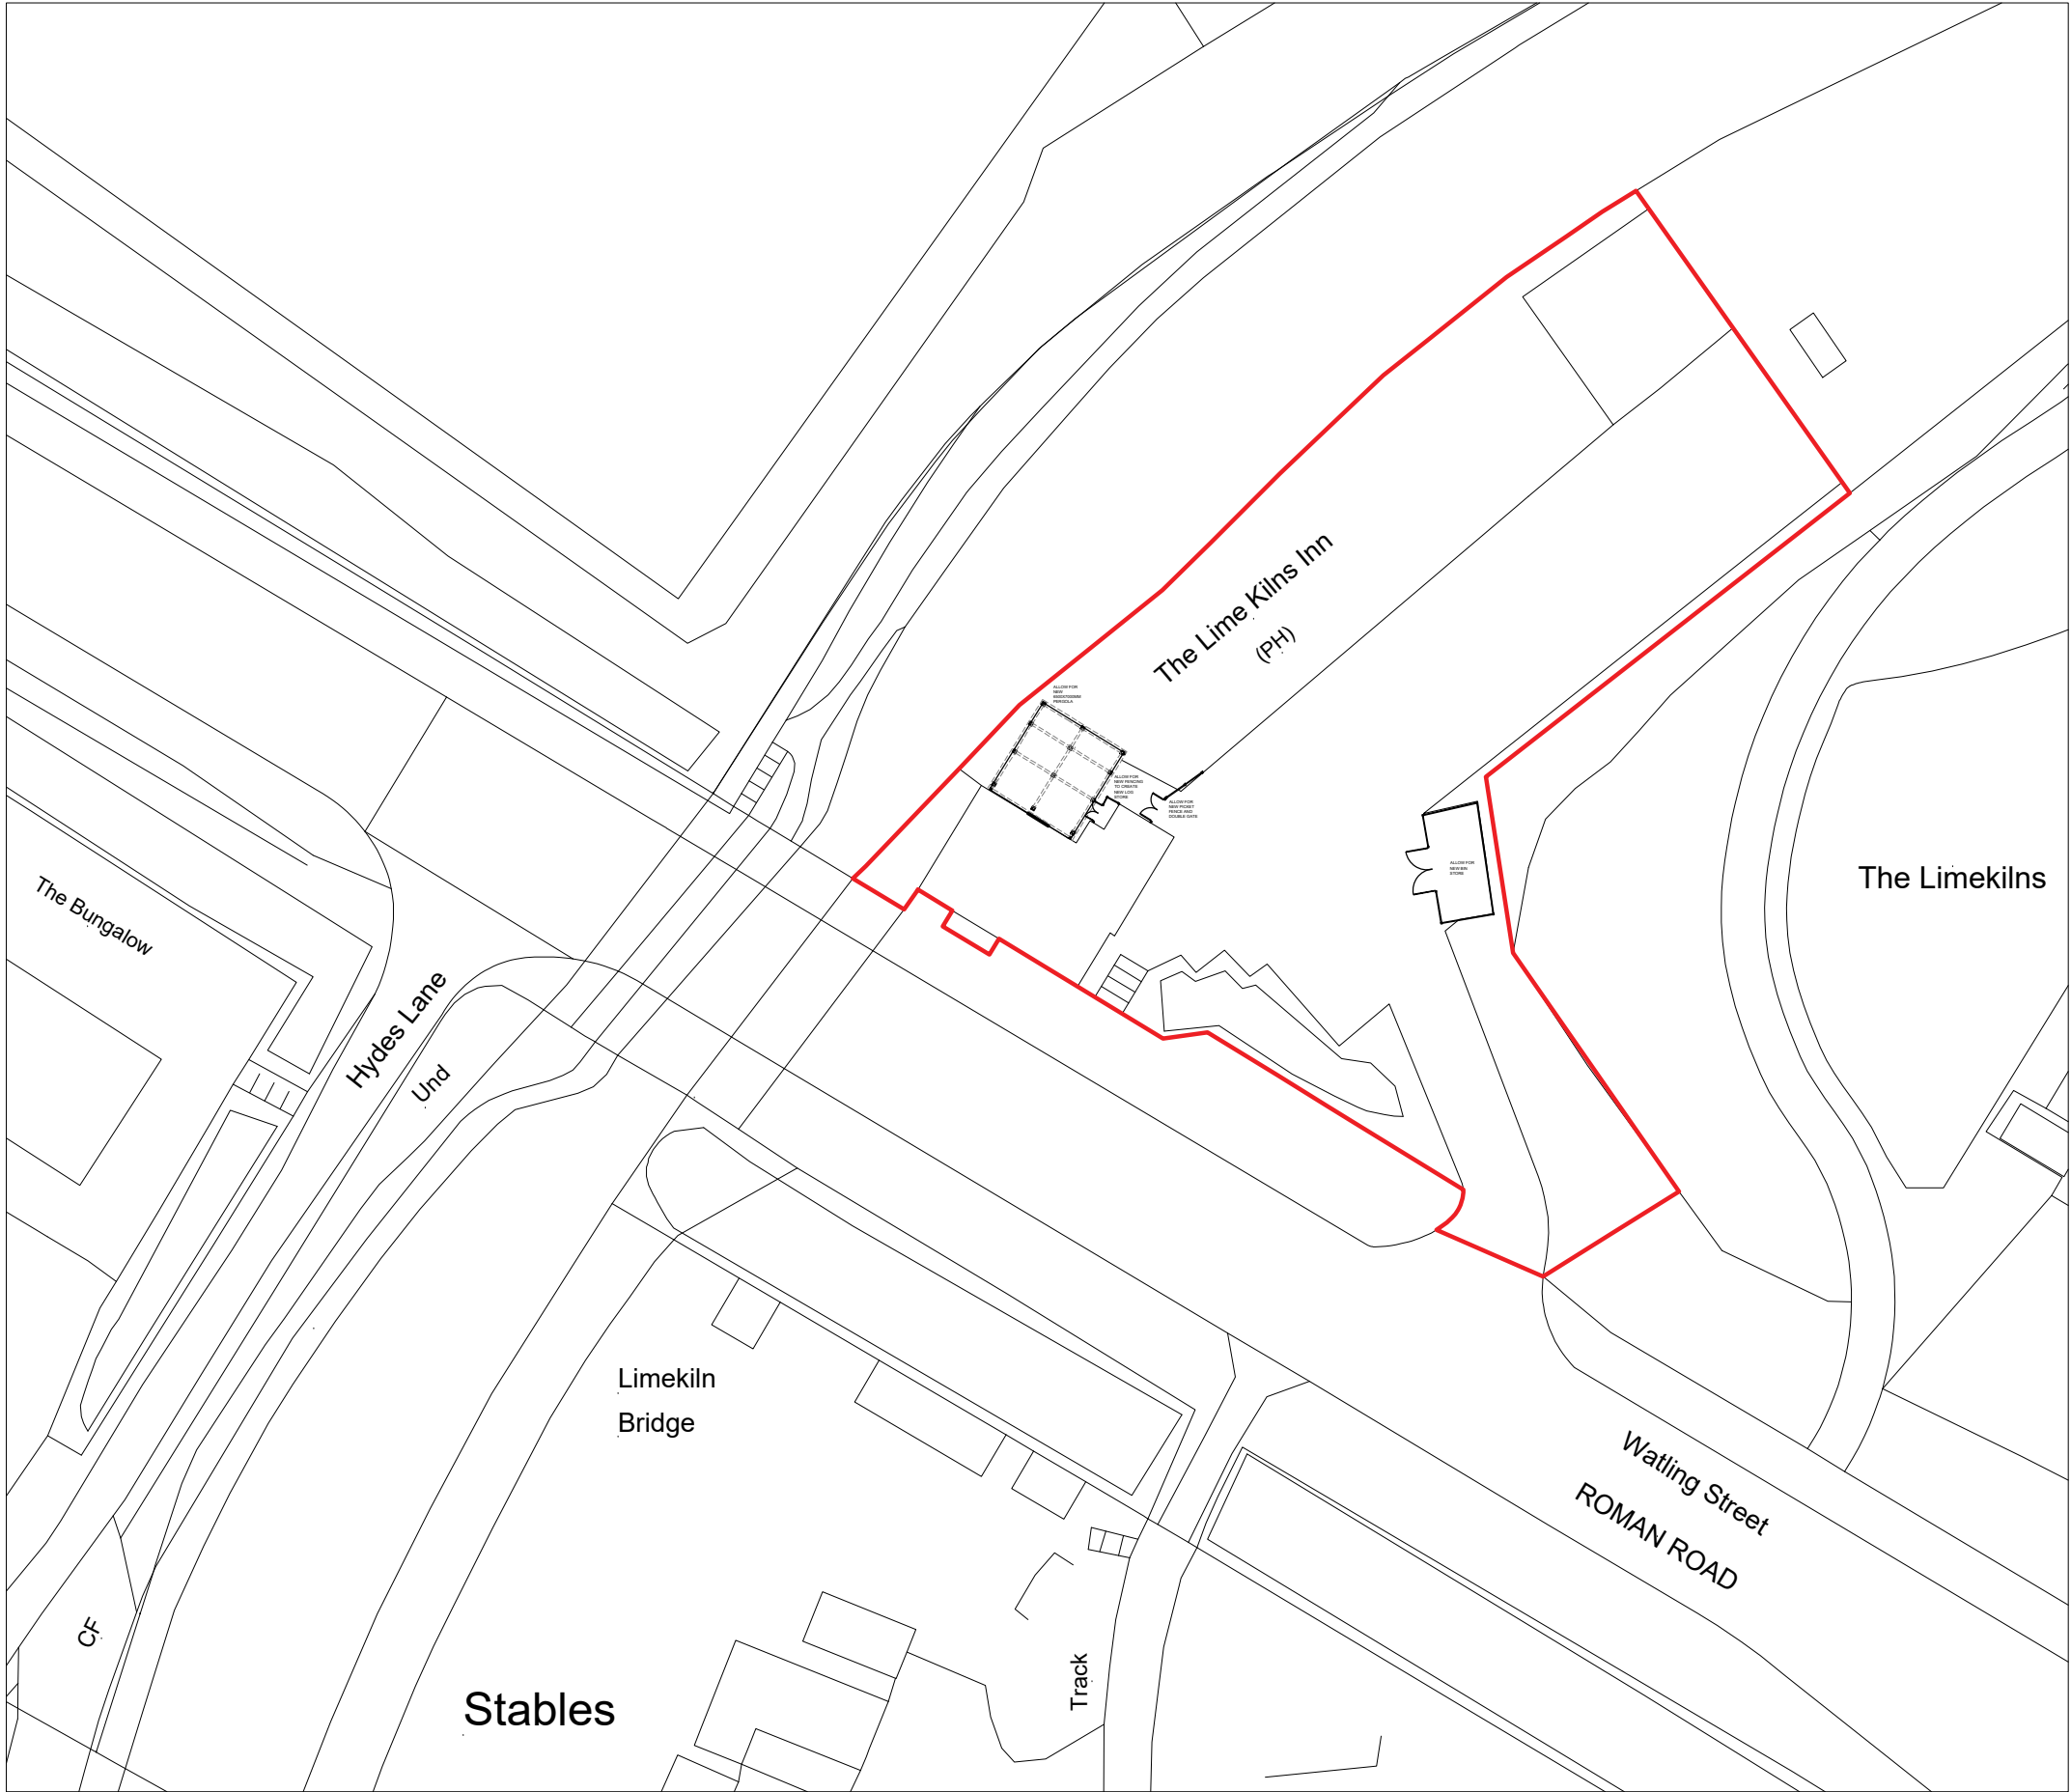

A horizontal number line is shown with tick marks at 0, 10m, 20m, and 50. A thick black bar is drawn from 0 to 10. A thinner black bar is drawn from 10 to 20.

4) Any discrepancies between drawings and/or drawings and specification, should be reported to the designer prior to any work commencing.

concept Architecture
Interior Design
Project Management

Architecture – Interior Design –
Project Management

Suite 1, Sheffield Business Park Ltd
Sheffield Business Centre, Europa Link
Sheffield, S9 1XZ

Tel: 07535 318060

Email: office@conceptdesign.uk.net
Website: www.conceptdesign.org.uk

Job Title
LIME KILNS
WATLING STREET
HINCKLEY
LE10 3ED

PROPOSED BLOCK PLAN

Scale : 500@A3	Drawn By AH		
Date FEB 26	Checked By		
<table border="1"> <tr> <td> Drg.no. 3956-15 </td> <td> Rev. </td> </tr> </table>		Drg.no. 3956-15	Rev.
Drg.no. 3956-15	Rev. 		