





Existing Block Plan - Scale 1:500

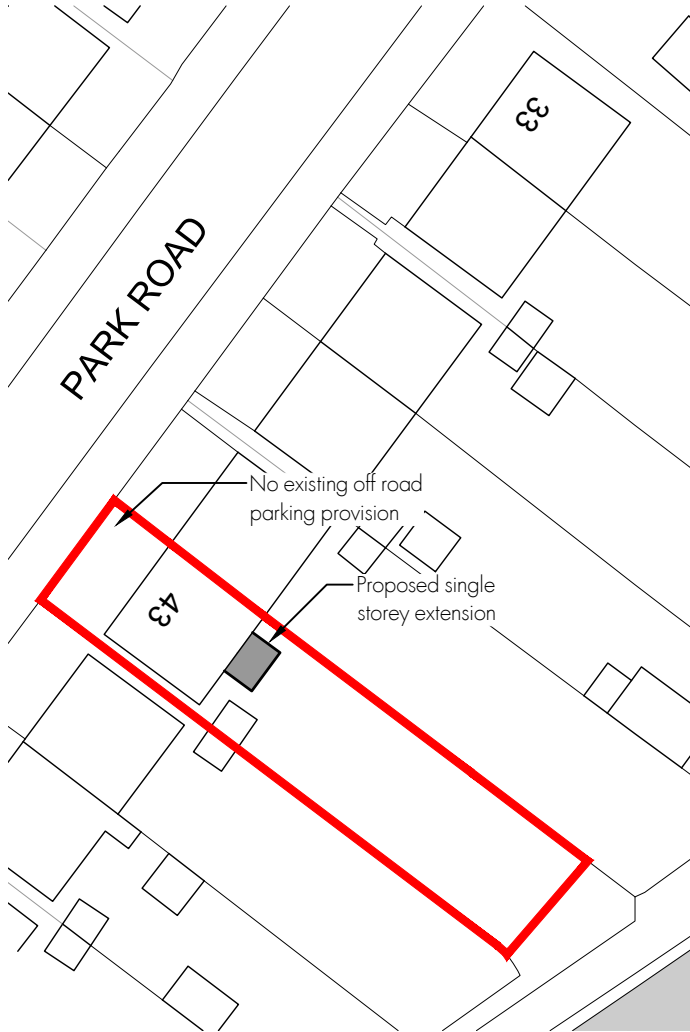


Proposed Block Plan - Scale 1:500

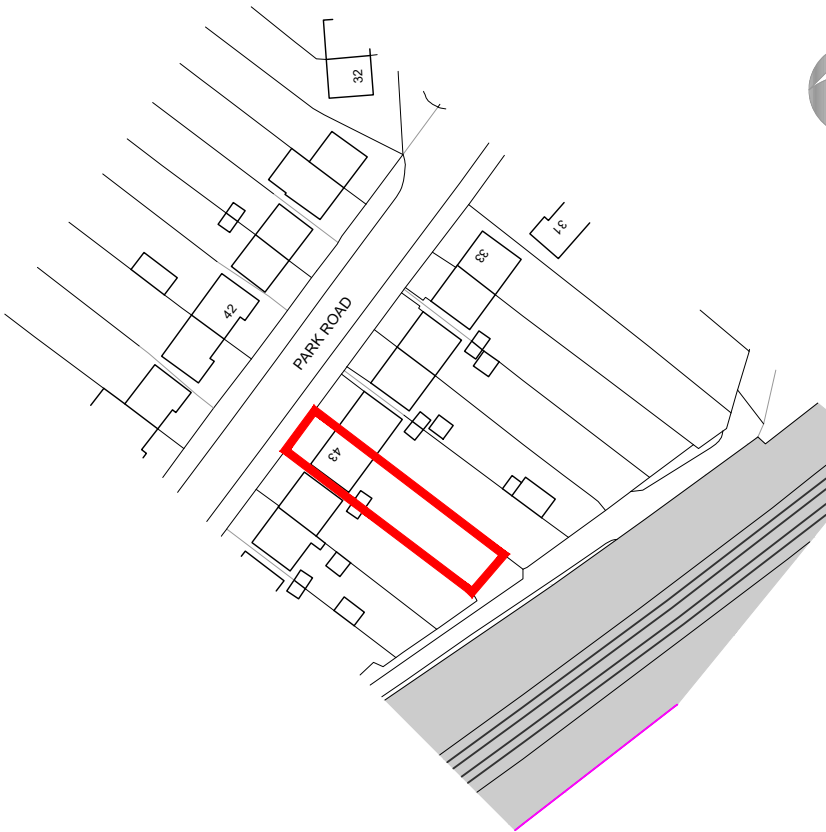

Ordnance Survey, (c) Crown Copyright 2026. All rights reserved. Licence number 100022432

Site Location Plan - Scale 1:1250

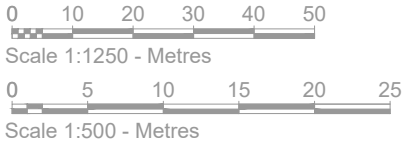



RM James

Architectural Design and Technology

0116 286 6370
enquiries@rmjames.co.uk
www.rmjames.co.uk



CLIENT		
Lightbulb		
PROJECT		
Single storey extension 43 Park Road, Hinckley		
DRAWING		
Site Location Plan Existing and Proposed Block Plan		
SCALE as noted @ A4		DATE April 2026
STATUS PLANNING		
PROJECT No 25/441	DRAWING No 25/441 PROO	REVISION /