Proposed Site Plan
Scale 1:100 @ A1

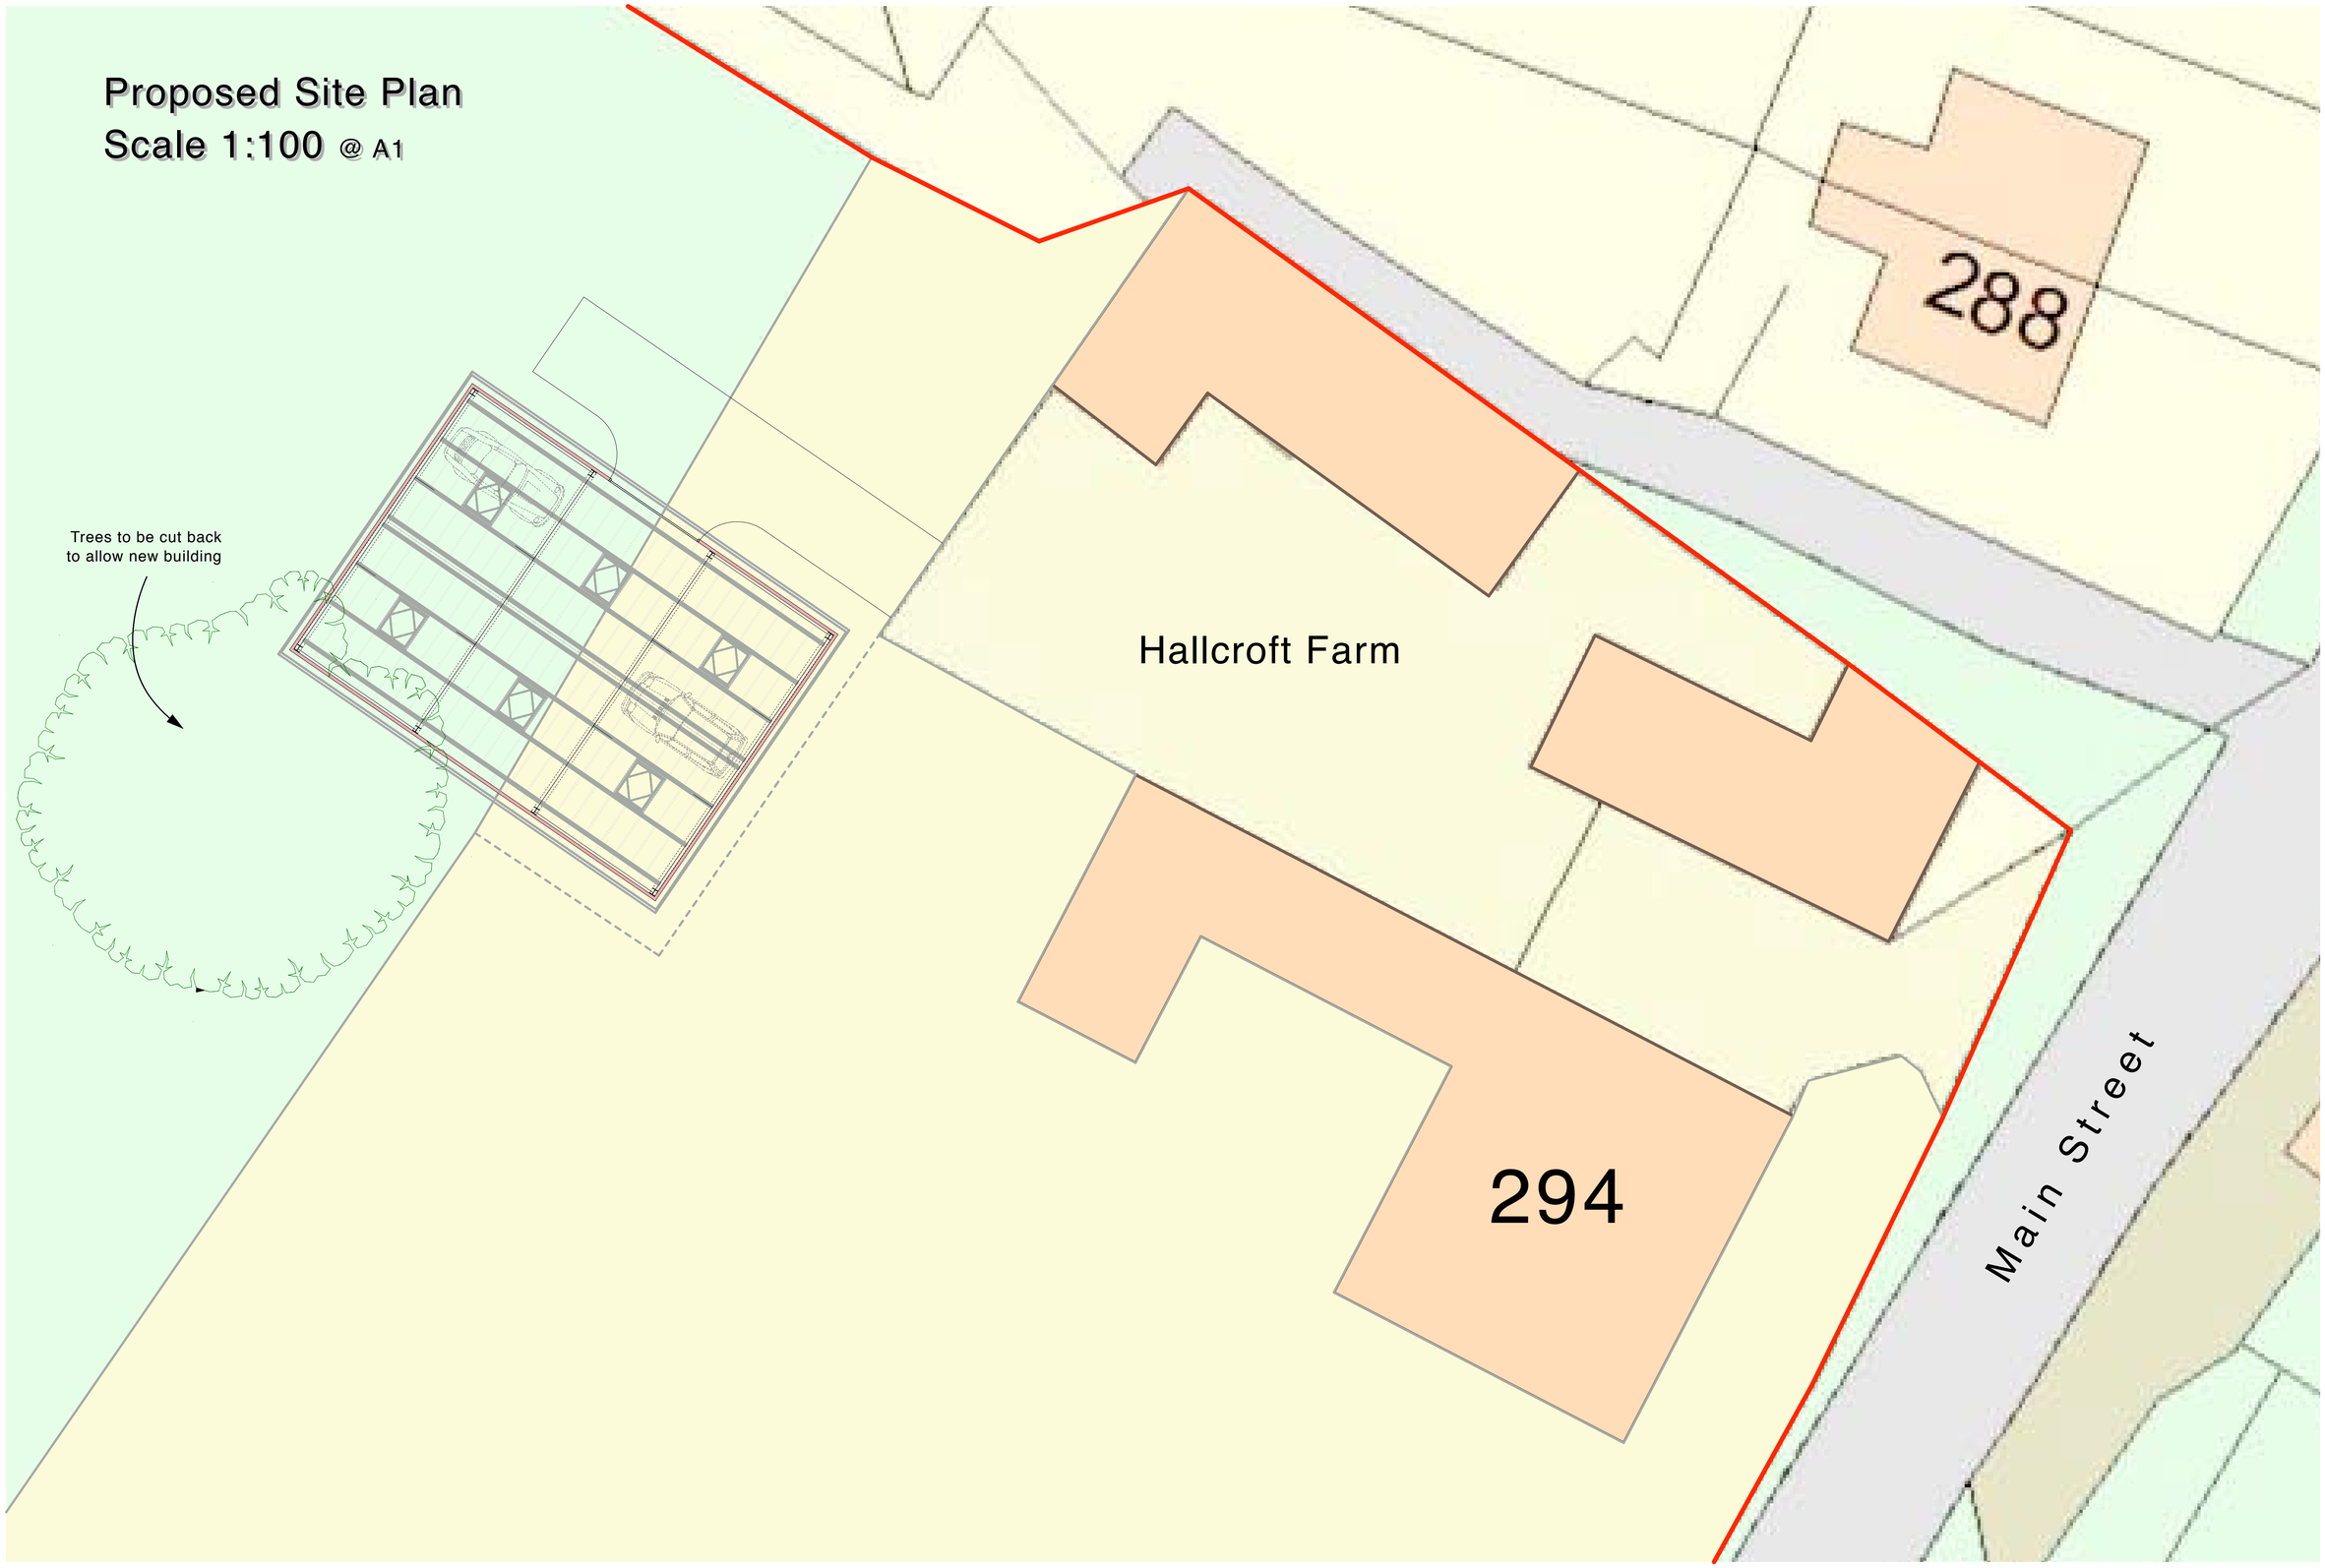

Hallcroft Farm

Dwg.No ... 1108 / 01

Hickman Kingsbury
ARCHITECTS
28 Broadhill Road, Kegworth, Derby, DE74 2DQ • Tel : 01509 556 774 • Email : hka123@ntlworld.com
Hickman Kingsbury LLP - Registered Office - Hallcroft Farm, Stanton Under Bardon, Leics. LE67 9TR - Company Registration No.OC304994 - VAT Registration No.819 3003 48