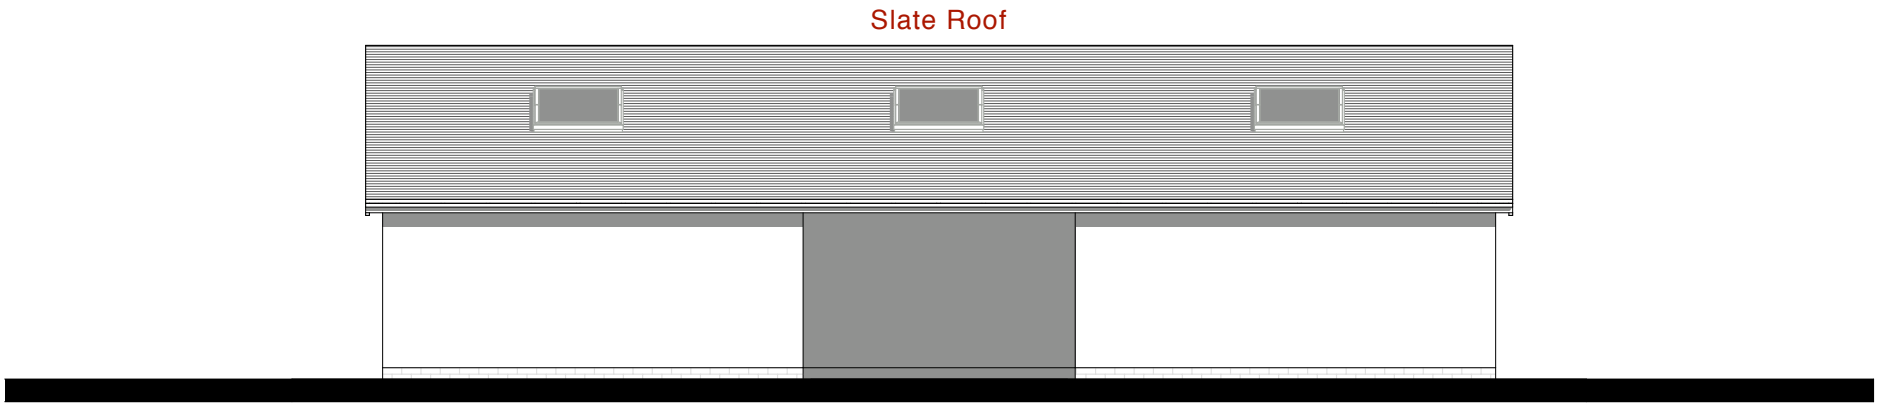

Proposed North Elevation

Scale 1:100 @ A3

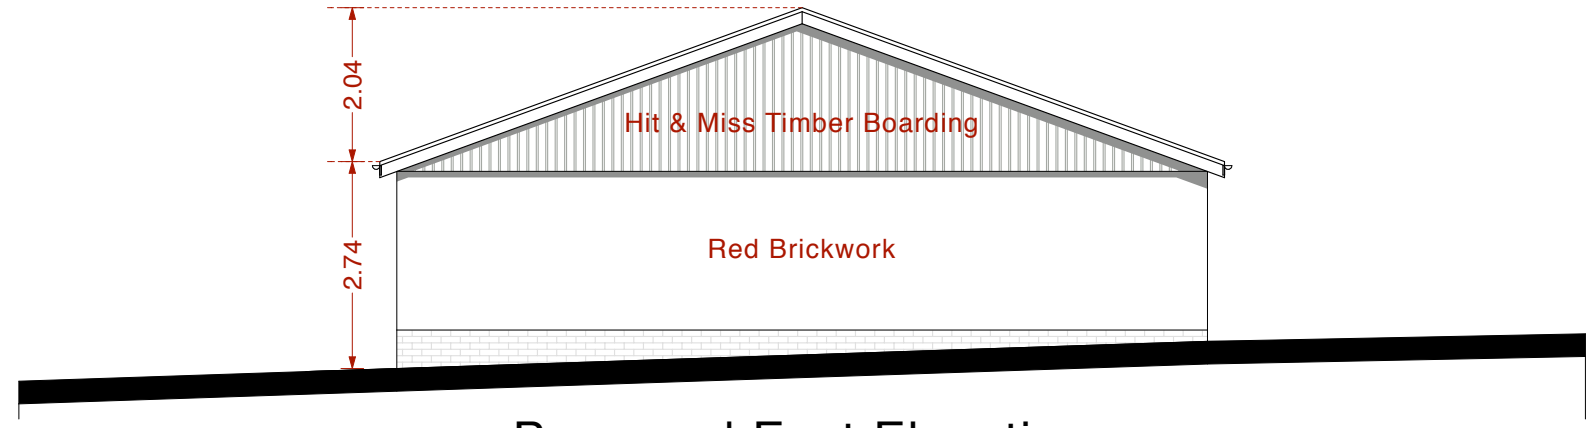

Proposed East Elevation

Scale 1:100 @ A3

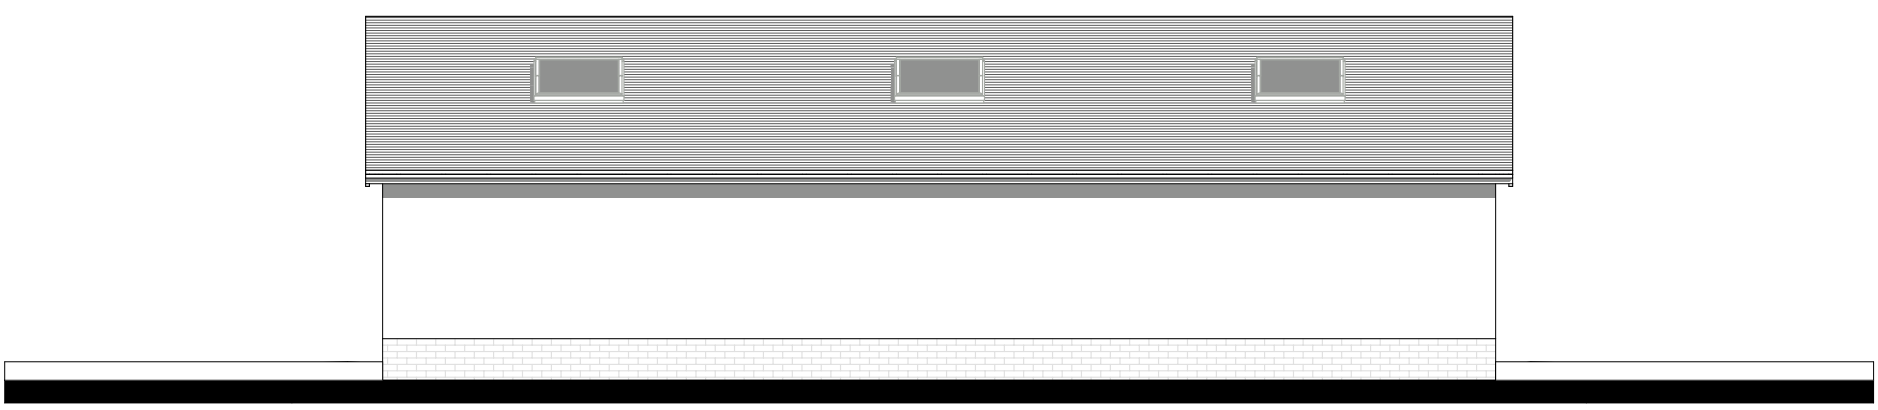

Proposed South Elevation

Scale 1:100 @ A3

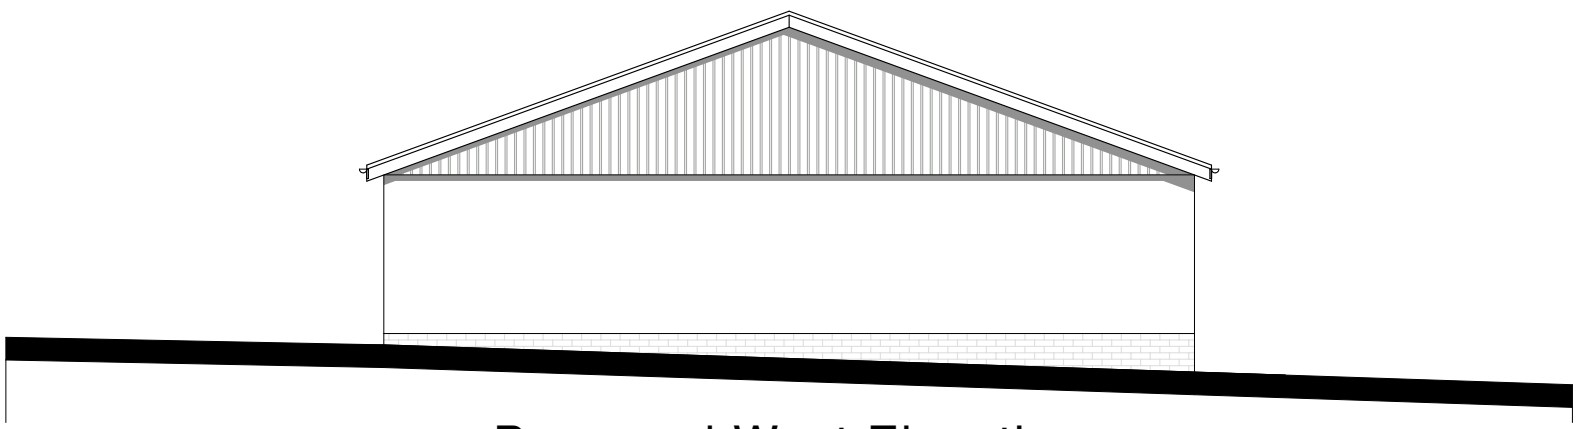

Proposed West Elevation

Scale 1:100 @ A3

Dwg.No ... 1108 / 03

Hallcroft Farm

Hickman Kingsbury
ARCHITECTS
28 Broadhill Road, Kegworth, Derby. DE74 2DQ • Tel : 01509 556 774 • Email : hka123@ntlworld.com
Hickman Kingsbury LLP : Registered Office - Hallcroft Farm, Stanton Under Bardon, Leics. LE67 9TR : Company Registration No.OC304994 : VAT Registration No.819 3003 48