Landscape Layout
Scale 1:200 @ A3

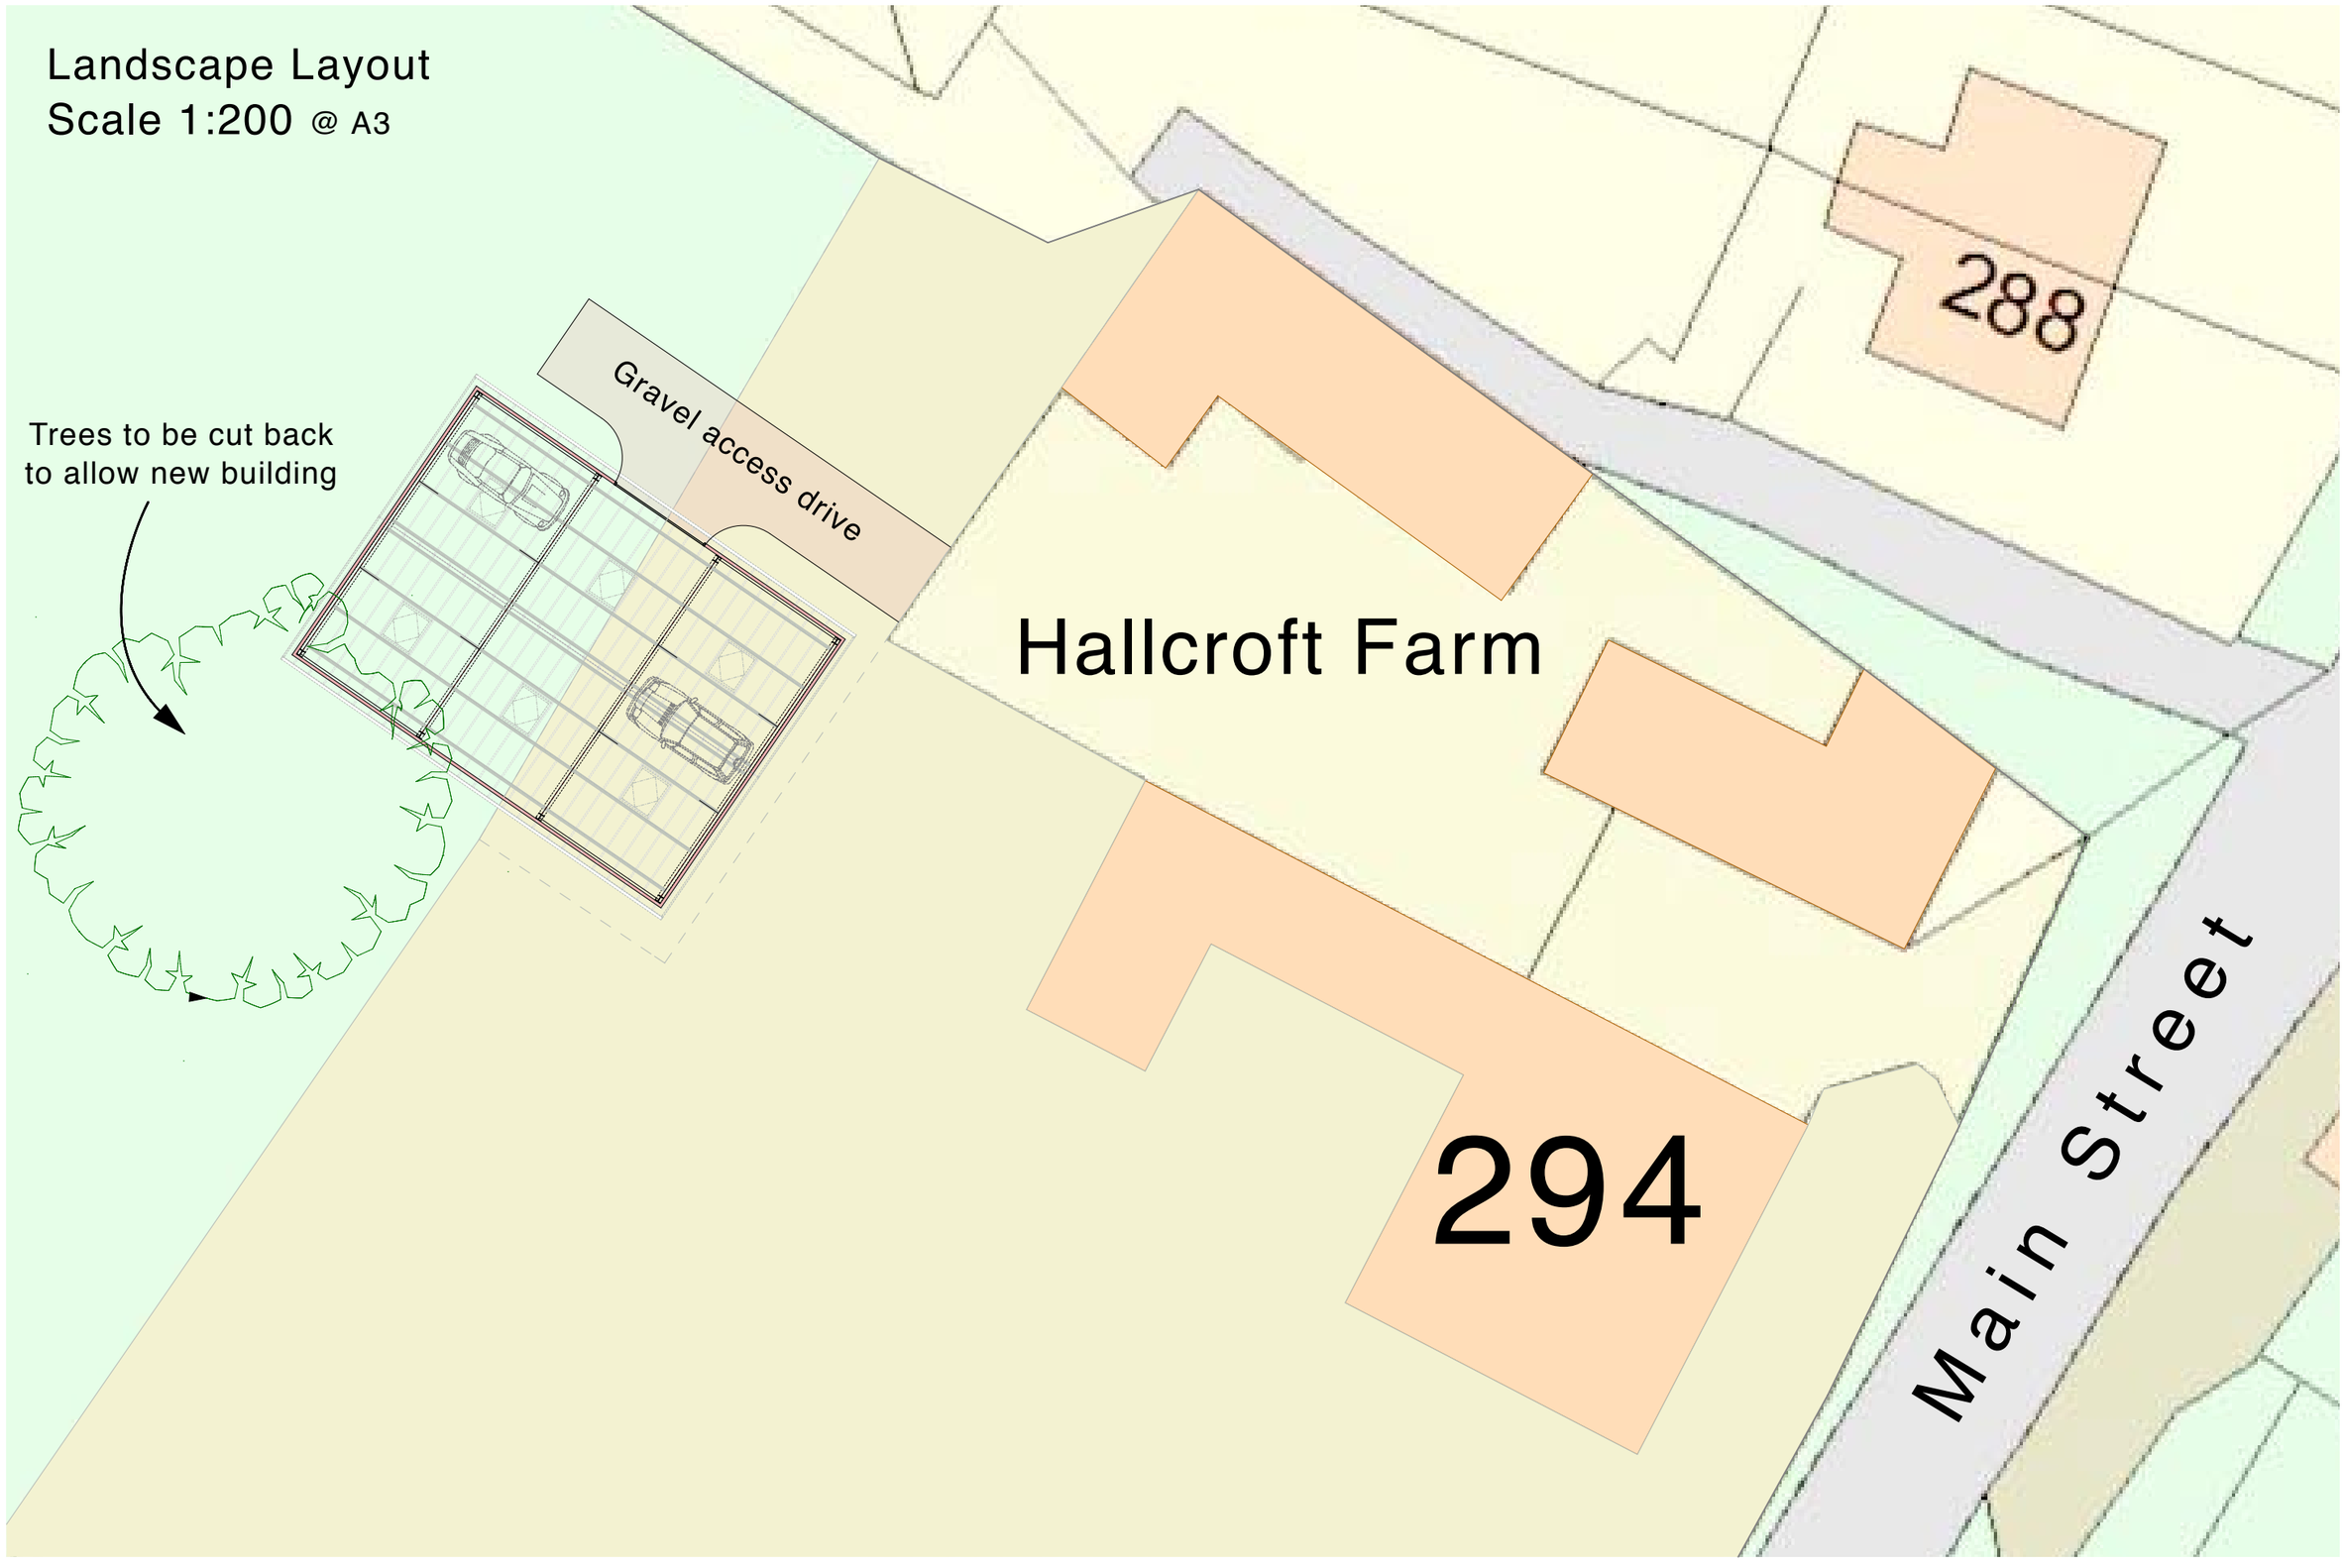

Dwg.No ... 1108 / 06

Hallcroft Farm

Hickman Kingsbury
ARCHITECTS
28 Broadhill Road, Kegworth, Derby. DE74 2DQ • Tel : 01509 556 774 • Email : hka123@ntlworld.com
Hickman Kingsbury LLP : Registered Office - Hallcroft Farm, Stanton Under Bardon, Leics. LE67 9TR : Company Registration No.OC304994 : VAT Registration No.819 3003 48