This drawing may not be reproduced, made use of or issued to a third party without permission.

THIS IS A CAD DRAWING - DO NOT ALTER

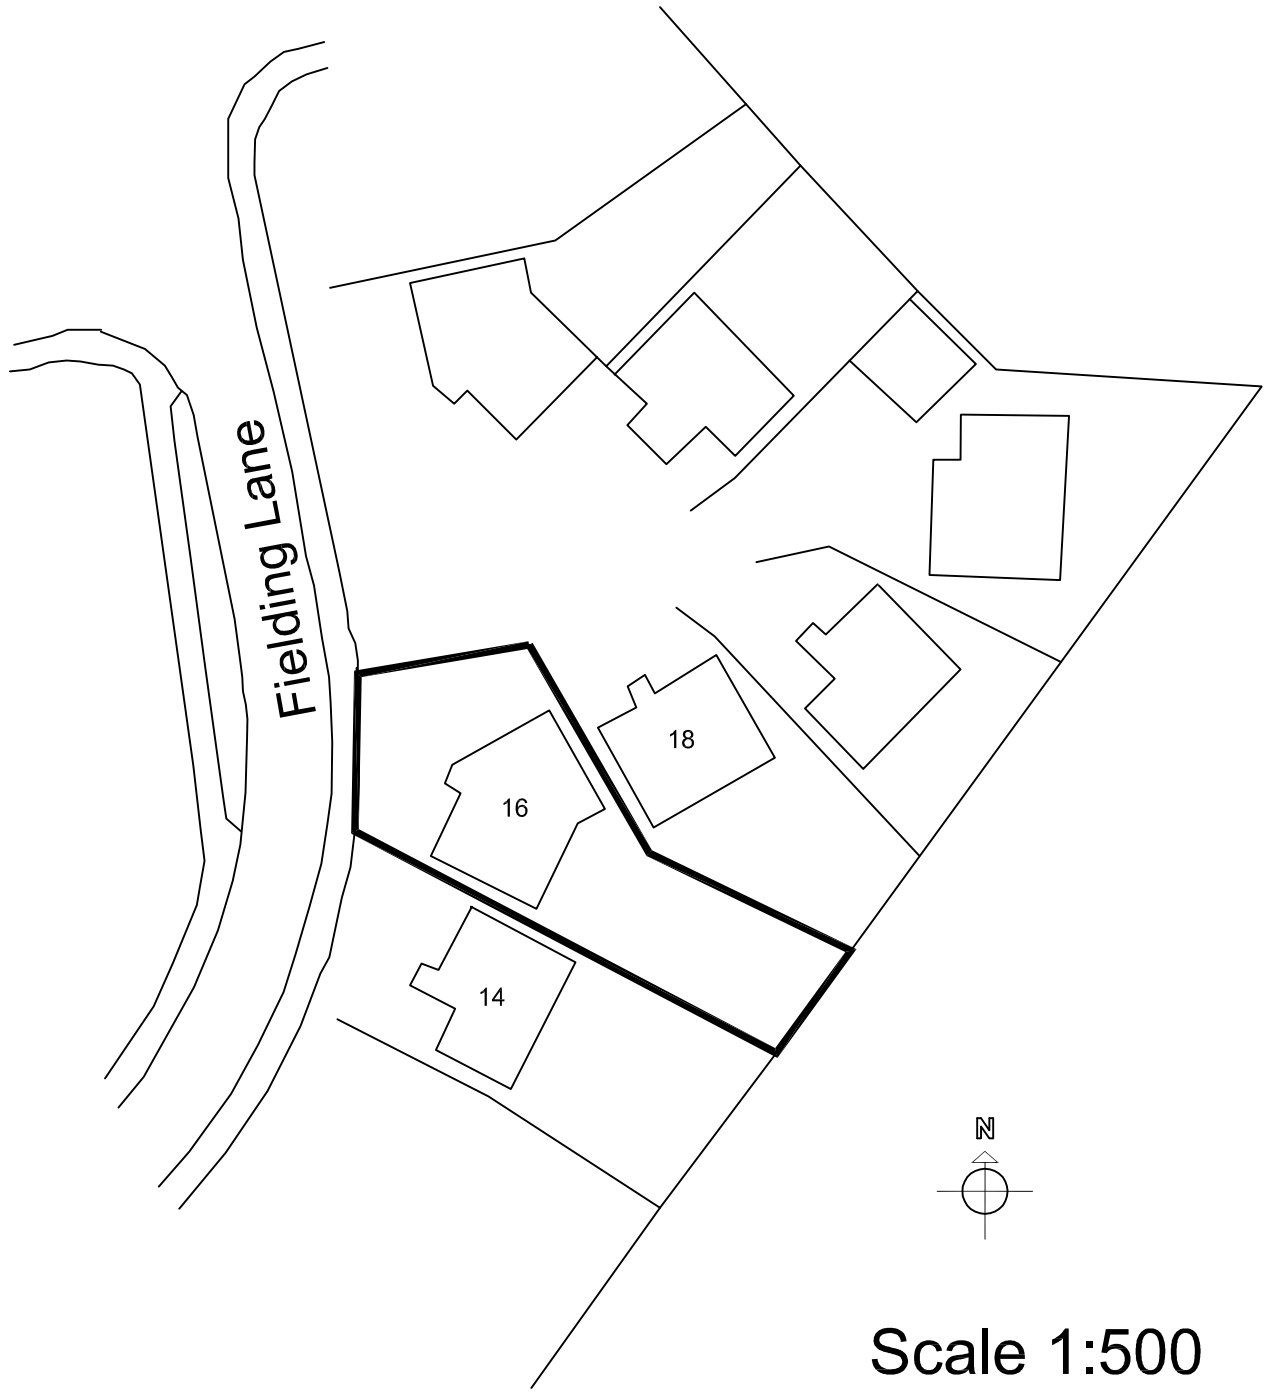

Scale 1:500
Block Plan

REV.	DESCRIPTION	BY	DATE
O	INITIAL ISSUE		

DRAWING STATUS Planning

DRAWN	DATE	CHECKED	DATE	APPR'D	DATE
	04/11	JM	04/11	JM	04/11

CLIENT
Mr & Mrs J Merry

PROJECT
16 Fielding Lane, Ratby
Leicester LE6 0AS

DRAWING TITLE
Block Plan

DRAWING No. *JM/03*

SCALE *1:500* REV.

Original Sheet Size A3