




proposed south side elevation

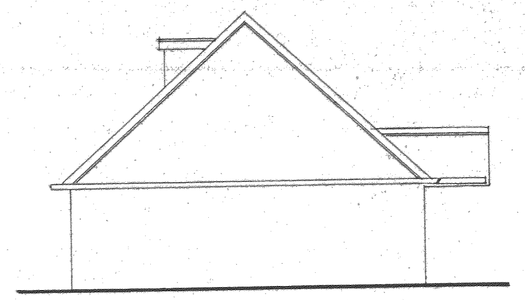


proposed north side elevation

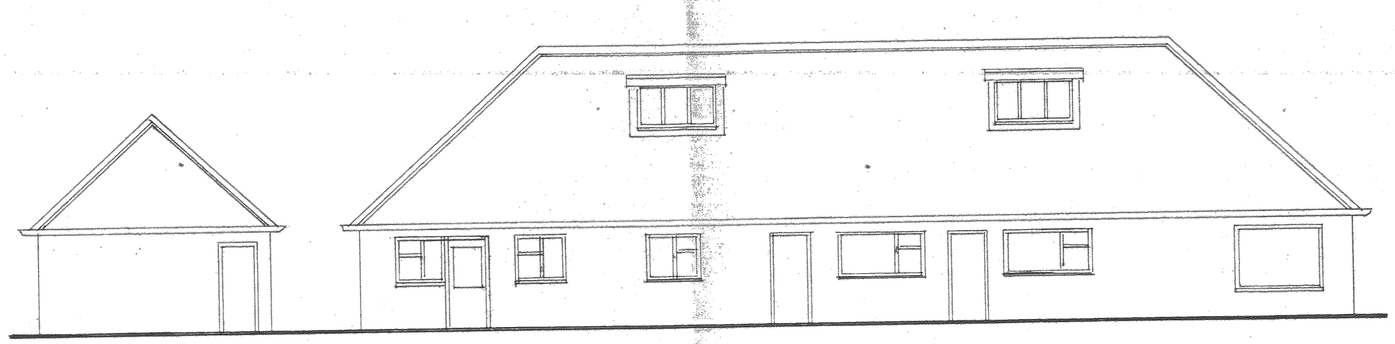


proposed rear elevation

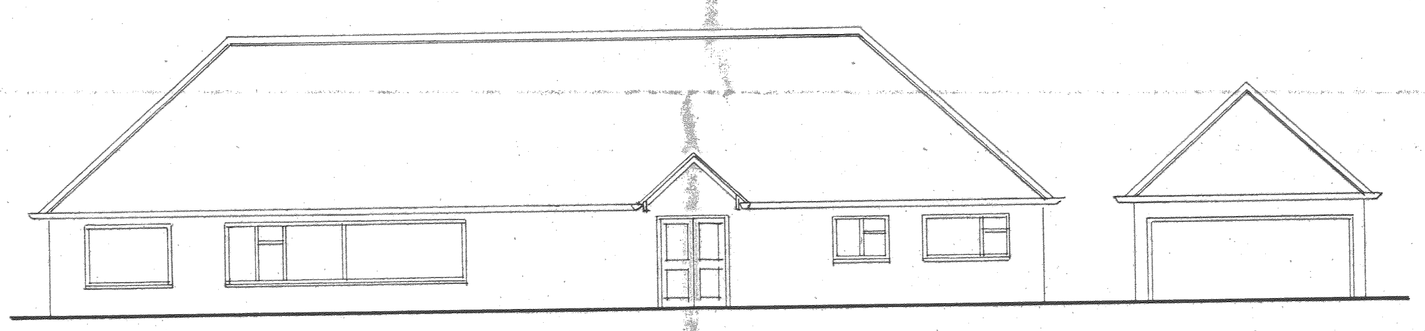


proposed front elevation

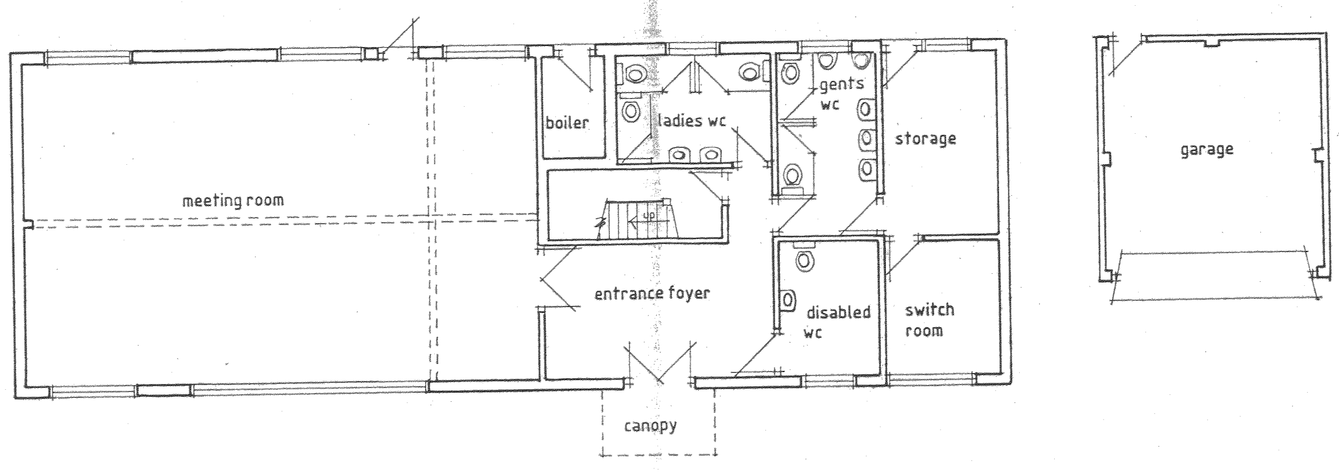


proposed ground floor plan

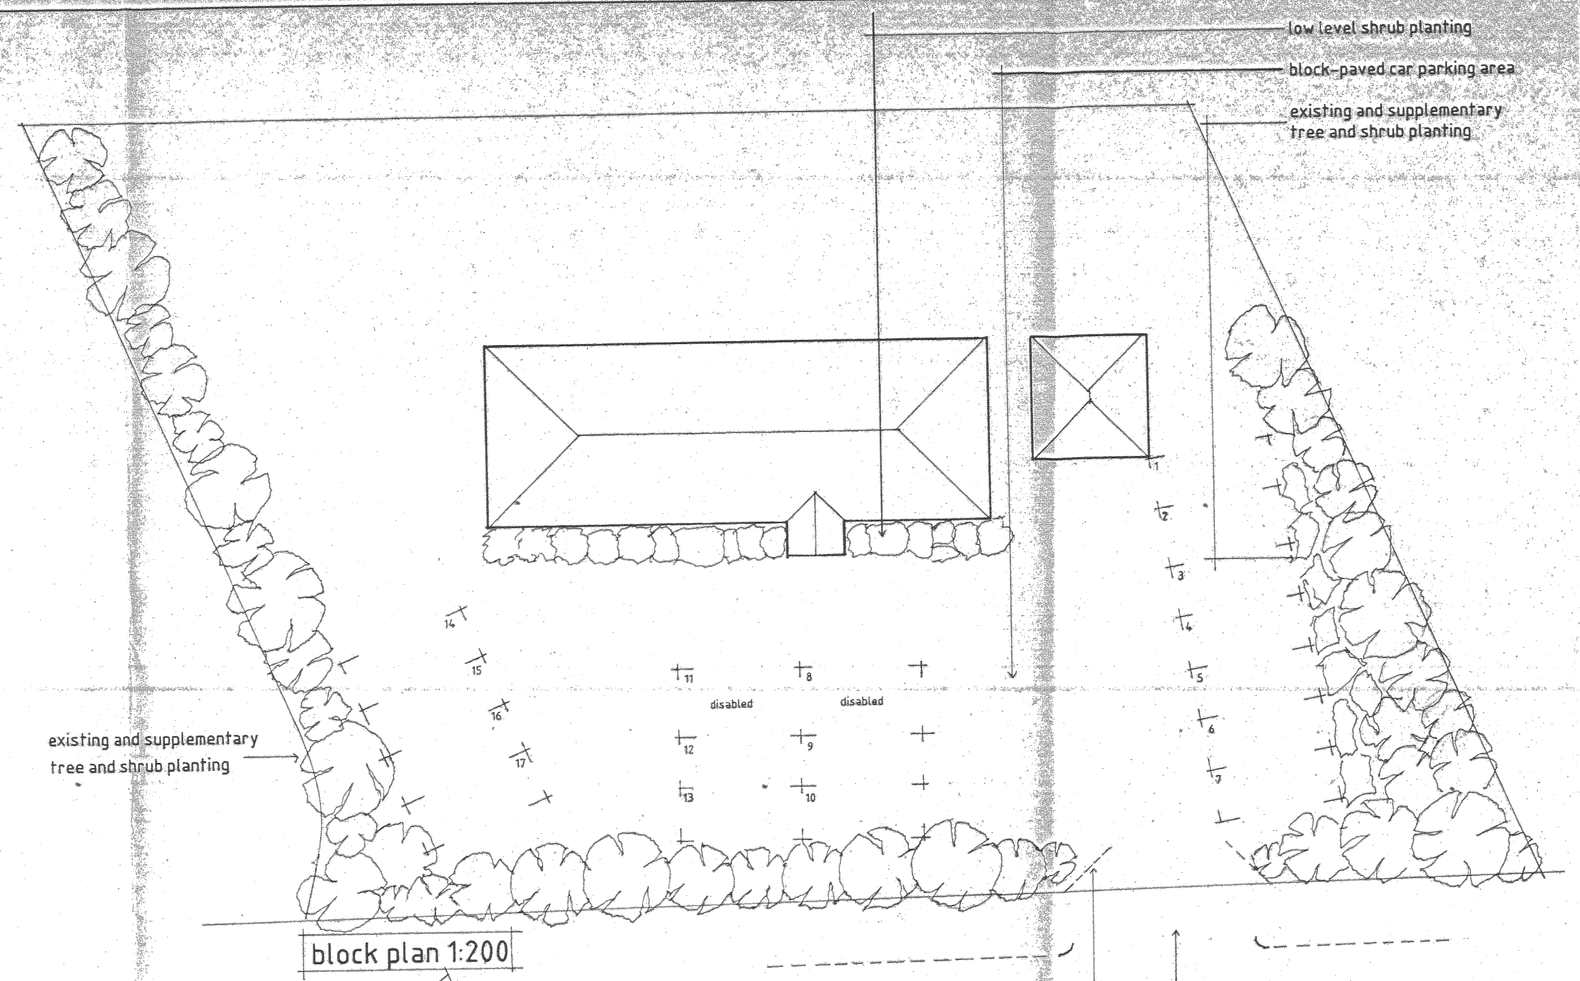

block plan 1:200

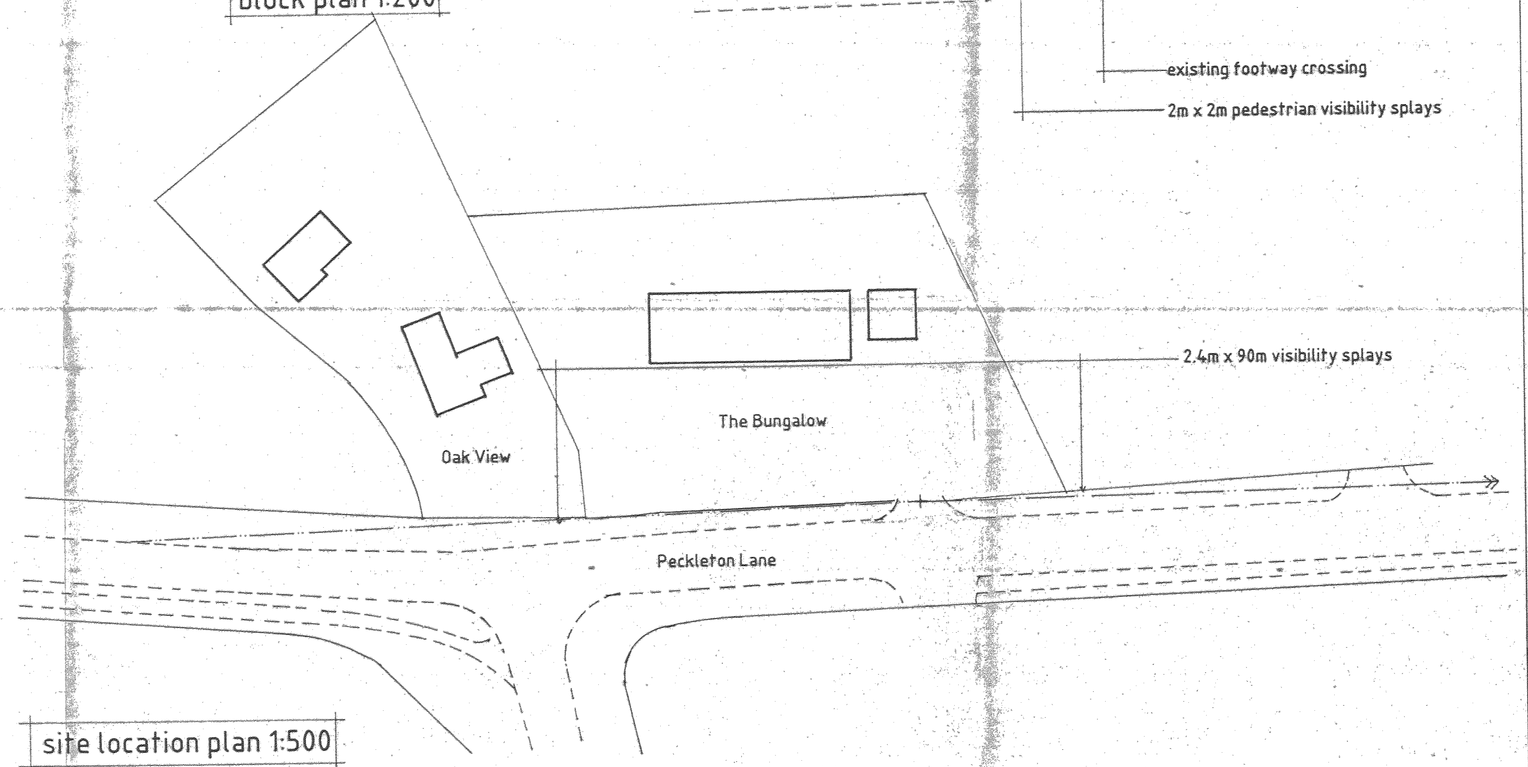

site location plan 1:500

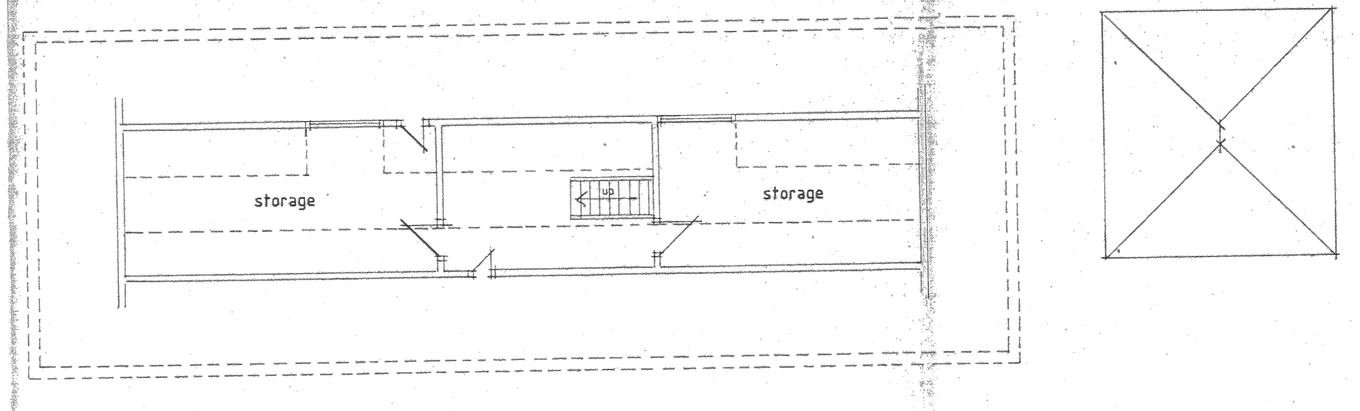

proposed first floor plan

Building Plan Services

87 LOTHAIR ROAD
LEICESTER LE2 7QE
Telephone (0116) 244 0150

IF IN DOUBT, ASK!

ALL DIMENSIONS TO BE SITE CHECKED BY BUILDING CONTRACTOR PRIOR TO COMMENCEMENT OR ORDERING OF MATERIALS. **DO NOT SCALE**

ALL WORKS TO BE EXECUTED TO THE SATISFACTION OF THE LOCAL AUTHORITY AND TO COMPLY WITH ALL CURRENT BUILDING REGULATIONS PLANNING REQUIREMENTS BRITISH STANDARDS AND CODES OF PRACTICE.

BUILDING CONTRACTOR TO ENSURE THAT WORK IS ONLY UNDERTAKEN IN ACCORDANCE WITH THE OFFICIALLY **APPROVED** PLAN.

WHERE EXISTING DRAIN RUNS ARE SHOWN THESE ARE ASSUMED ONLY. BUILDING CONTRACTOR TO ASCERTAIN ACTUAL POSITION AND FLOW DIRECTION PRIOR TO COMMENCEMENT.

ELECTRICAL AND HEATING INSTALLATIONS ARE NOT SHOWN UNLESS SPECIFICALLY REQUESTED BY CLIENT.

CLIENT TO CHECK THAT THE PROPOSALS DO NOT CONFLICT WITH ANY RESTRICTIVE COVENANTS WHICH MAY BE IN THE TITLE DEEDS.

NO PART OF THE PROPOSAL SHOULD ENCROACH BEYOND ANY BOUNDARY UNLESS THE PRIOR WRITTEN CONSENT OF THE OWNER OF THE ADJOINING PROPERTY HAS BEEN OBTAINED.

ALL DIMENSIONS IN MILLIMETRES

DEVELOPMENT SERVICES
31 OCT 2008
RECEIVED

No	Date	Revisions

Client
M.G.H.T.

Job title
Proposed change of use from single dwelling (C3) to place of worship (D1) at 'The Bungalow', Peckleton Lane, Desford, Leicester, LE9 9JU.

Drawing title
proposed floor plans, elevations, block plan and location plan

Scale
1:100; 1:200; 1:500

Drawn by
RJF/NJB

Date
MAY 2008

Drg. No.
HP 3322/a/2

Rev.

© Copyright.

autocad ANDOVER (01264) 337337