CHECK ALL DIMENSIONS ON SITE

N.B PLANNING PERMISSION AND/OR BUILDING REG. APPROVAL MAY BE APPLICABLE FOR THIS PROJECT- DO NOT BEGIN WORK UNTIL THIS OFFICE IS CONSULTED.

SEE SHEET 1B FOR ADDITIONAL B/REG. DATA INCLUDING FIRE RESTIVITY DETAILS THUS *.

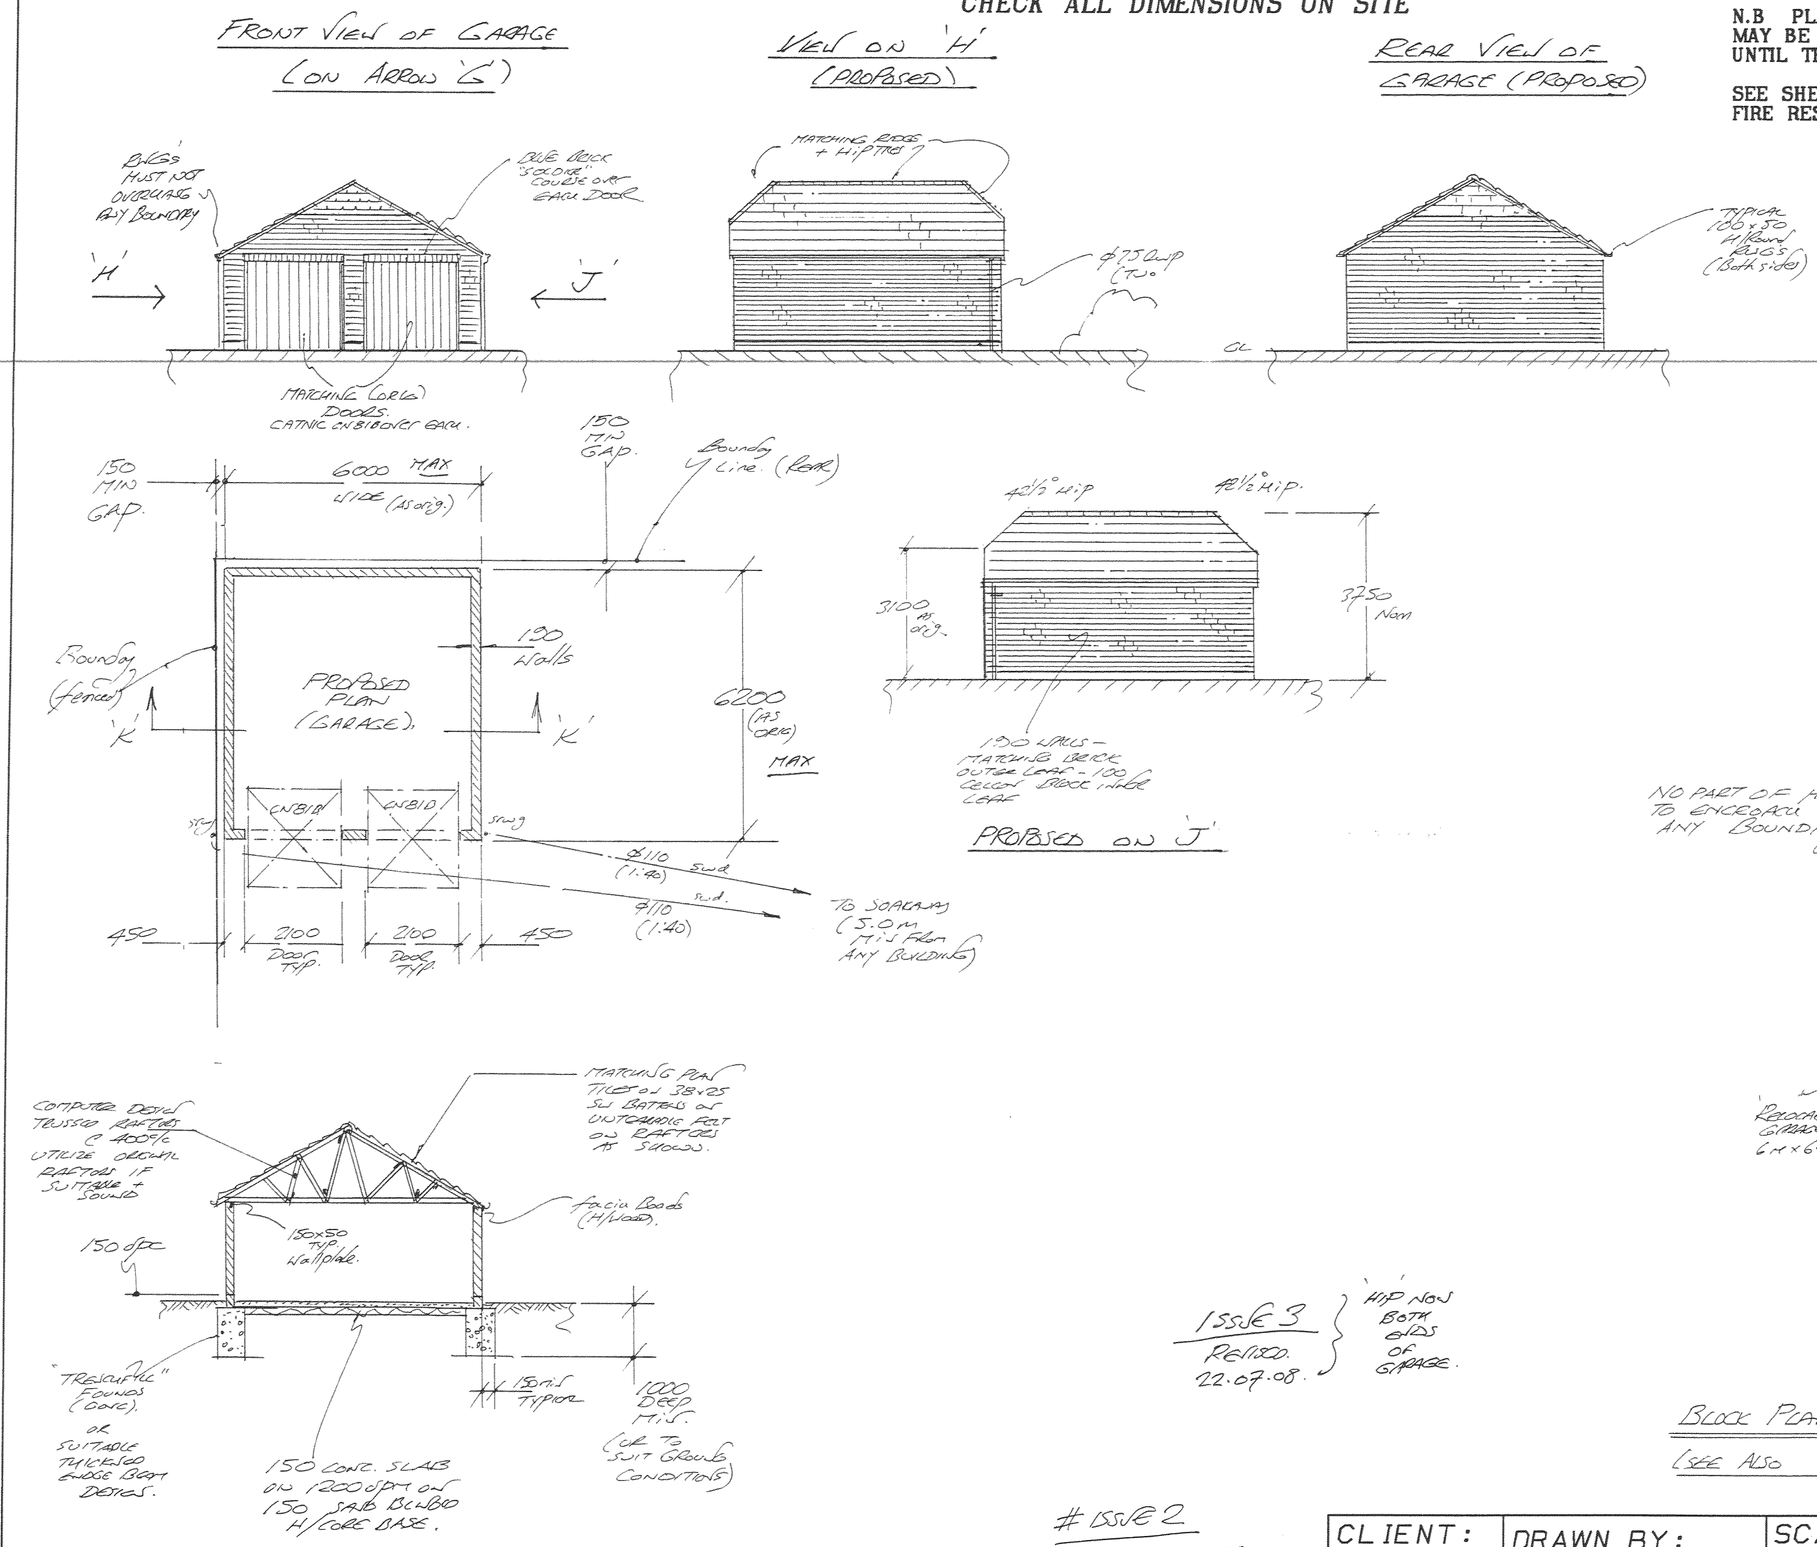


DEVELOPMENT SERVICES
24 JUL 2008
RECEIVED

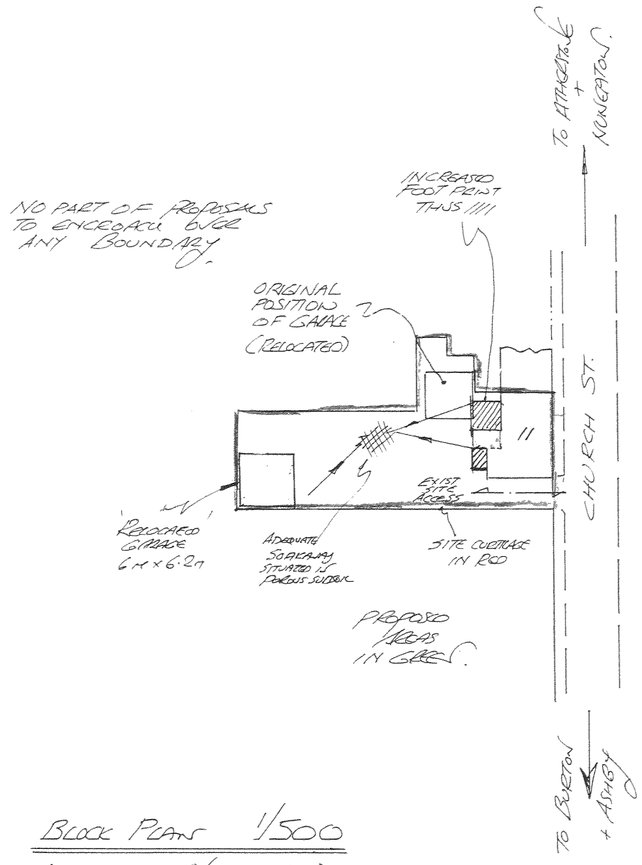


ISSUE 3 REVISED. 22.07.08. } 'HIP' NOW BOTH ENDS OF GARAGE.

BLOCK PLAN 1/500 (SEE ALSO O/S MAPS)

DRG. P2-TWY-05-08(2)

# ISSUE 2
2 STOREY ELEMENT REPLACED WITH SINGLE STOREY PLANS EXTN. RE-SUBMITTED 12.06.08.

| CLIENT: | DRAWN BY: | SCALE: | PROJECT: |
|---|---|---|---|
| MR+MRS. T. GILBERT. 07812 044774. | K.W.GREATOREX. | 1:500 1:100 | PROPOSED ALTERATIONS & GARAGE RELOCATION AT No 11. CHURCH ST. TWYCROSS |
| | DATE: 09/09/07. | SHEET: 2. (TWO). | |

01827-53477