

Front Elevation

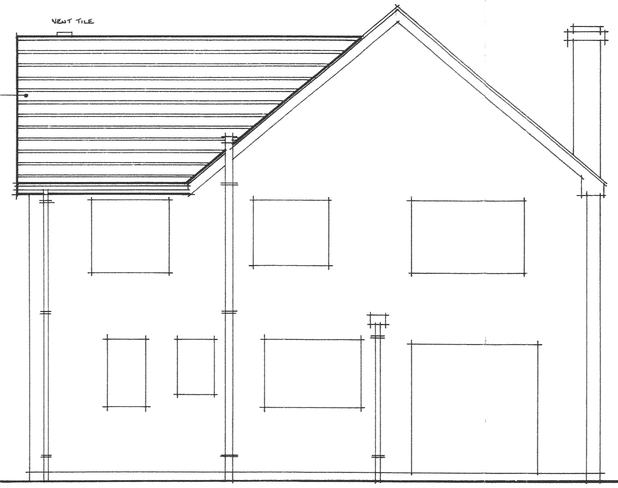

Rear Elevation

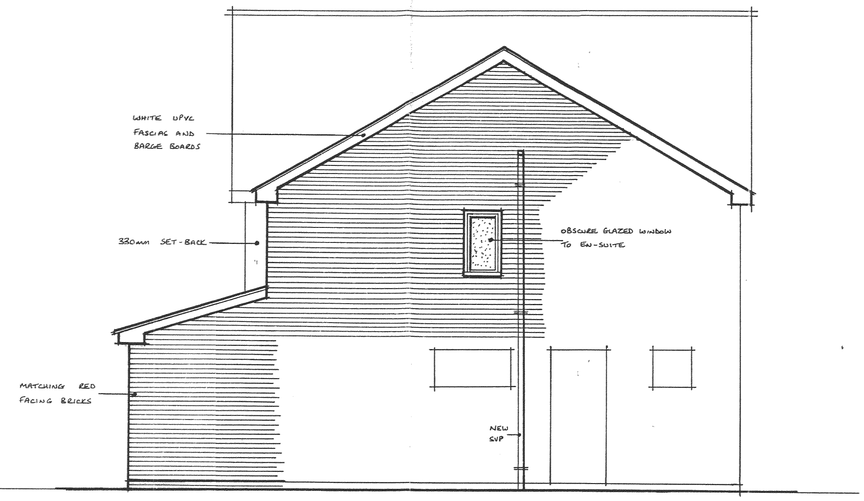

Side Elevation West

Side Elevation East

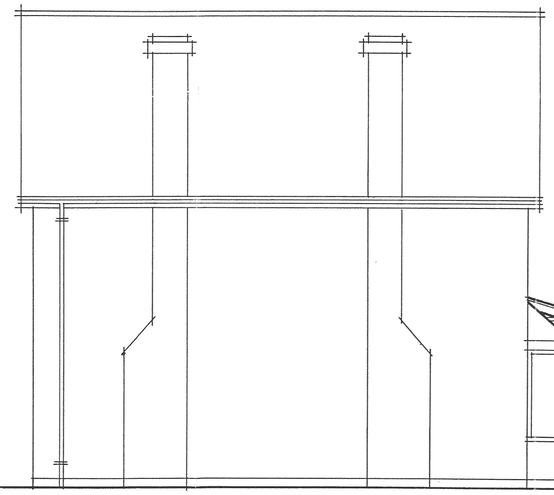

Ground Floor Plan

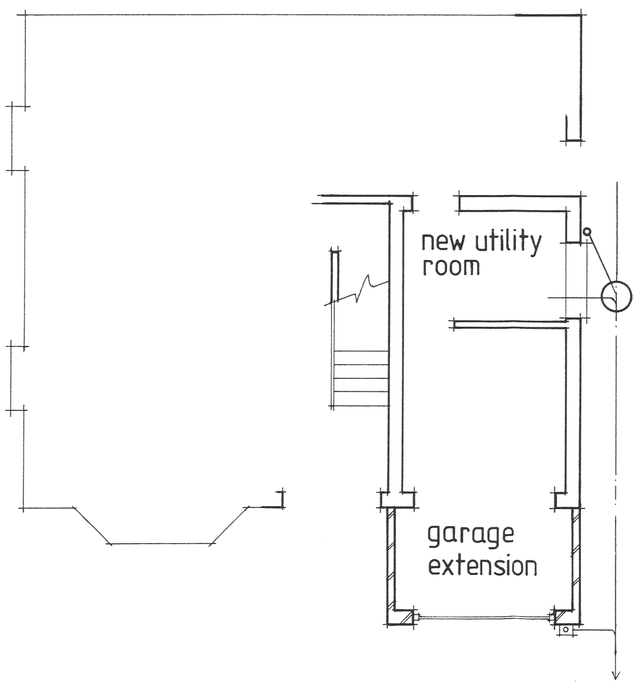

First Floor Plan

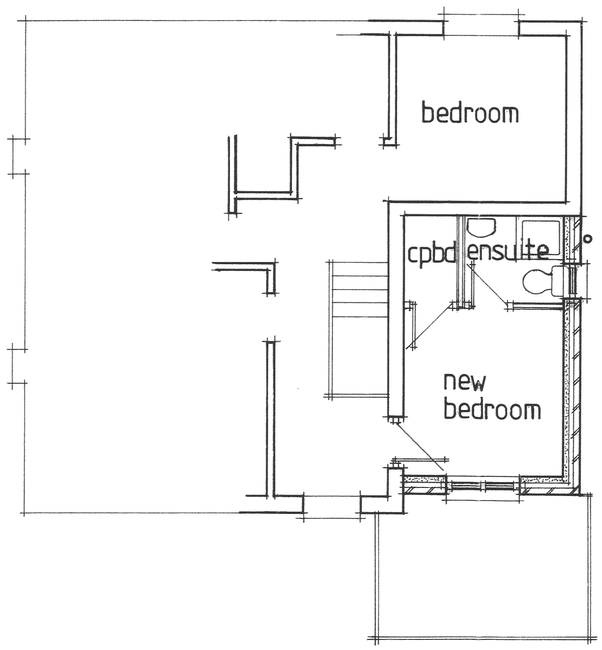

Block/Roof Plan

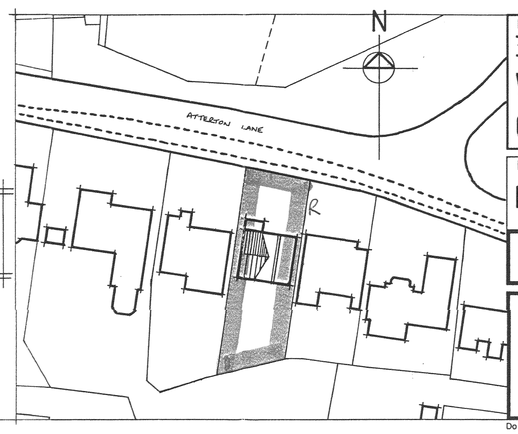

PROJECT
32 Atterton Lane
Witherley
CV9 3LP

DRAWING TITLE
Proposed Plans

Drawn MICHAEL CARROLL	Job No.	Drg No.	
Date JULY 08		3	
Scale 1:50 1:200			

Do not scale

Copyright reserved