
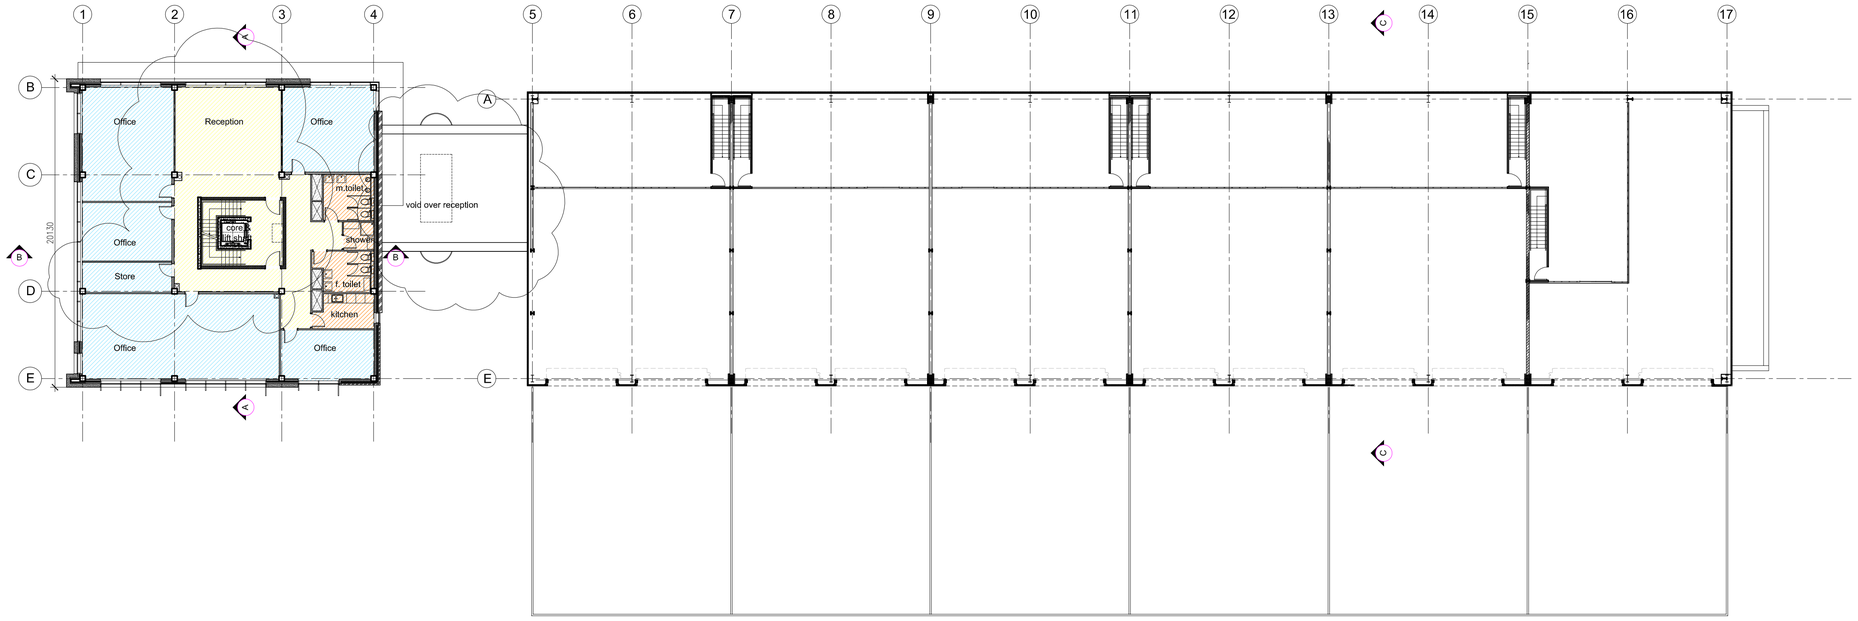


FIRST FLOOR

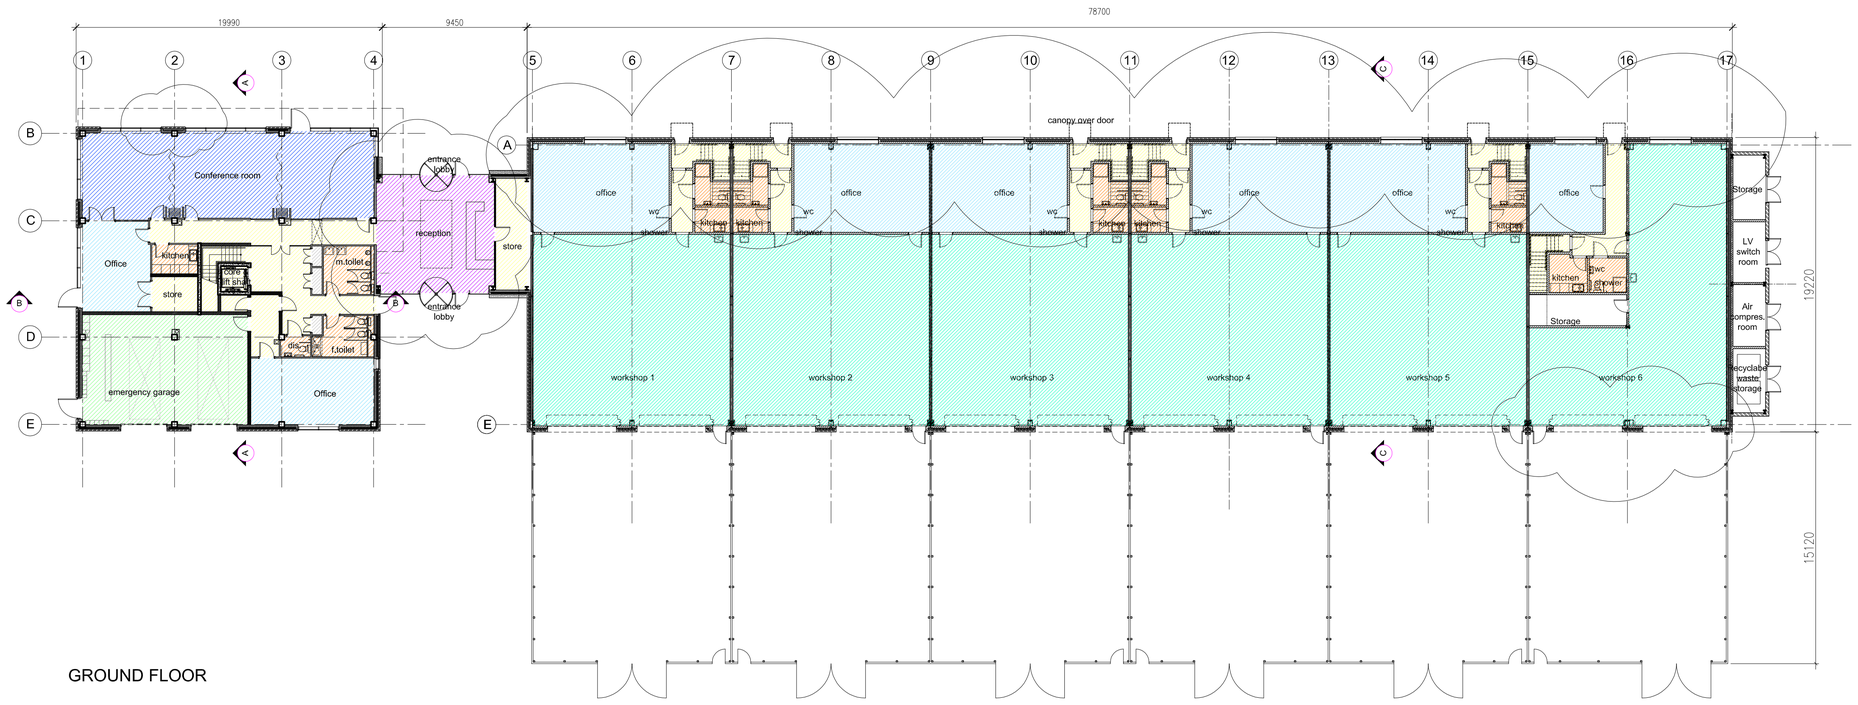

GROUND FLOOR

NOTES
Internal partitions layout is indicative only and is subject to design development

This drawing is copyright.

Schedule of changes from approved planning set:

1. Workshop curved roof - pitched roof
2. Continous canopy to workshop - over door openings
3. Single window units to workshop - combined to 3 pane units
4. Omission of vertical screens to workshop
5. Lobby replaced with revolving door
6. Rear door to workshop 6 relocated
7. Size and positions of rooflights modified
8. Doors from conference room omitted at ground floor
9. First floor office layout modified to incl. store
10. Internal layout modification to second floor office

Rev.	Description	Drawn	Date
A	General design developments	TP	31.08.11
B	General design developments	TP	12.09.11

Geddes Architects

Geddes Architects
65B Hopton Street
London
SE1 9LR
T +44 020 7261 0277
F +44 020 7261 0266
mail@geddesarchitects.com
www.geddesarchitects.com

Client: MIRA

Project: Customer Building

Title: Ground & First Floor Plans

Date	September 2010	Plot Date	
Drawn	SM	CAD File	
Scale	1:200 @ A1	Checked	

09.034.00 (P)-002 B

© Geddes Architects Limited