




EAST ELEVATION

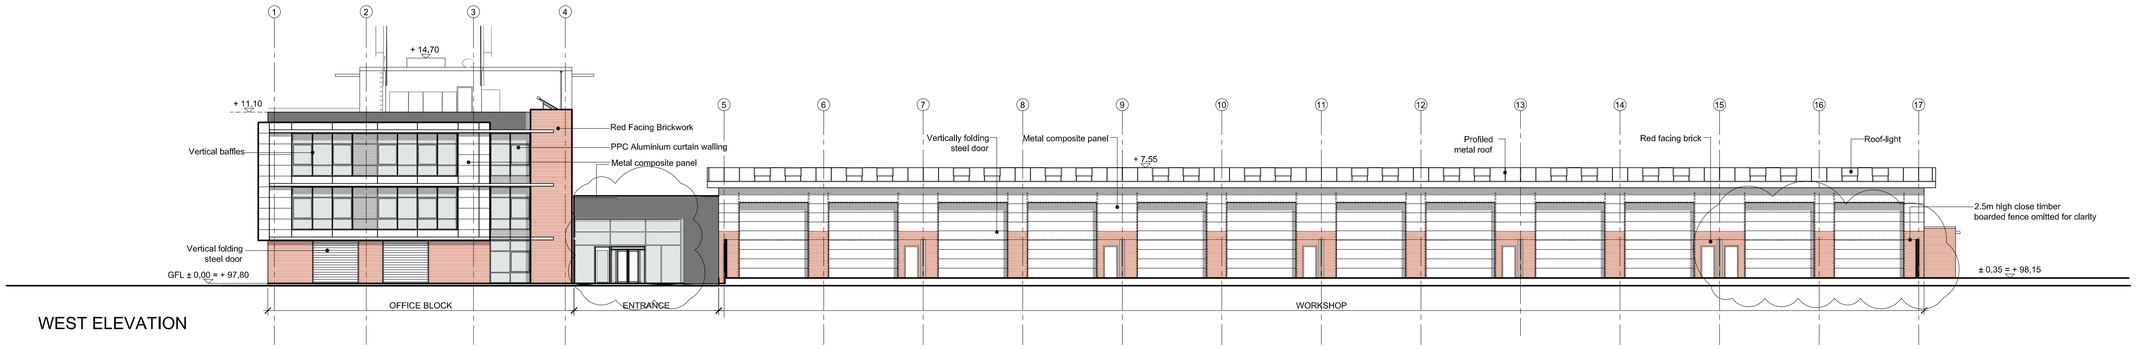


WEST ELEVATION

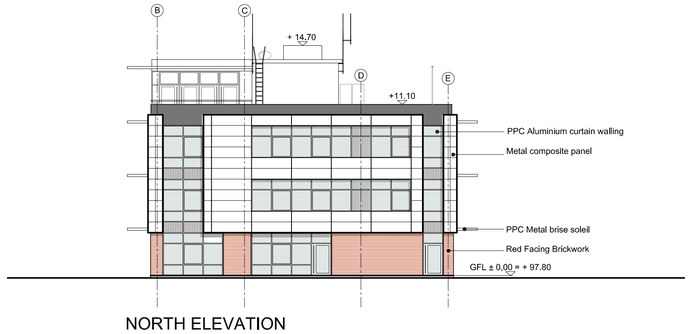


NORTH ELEVATION

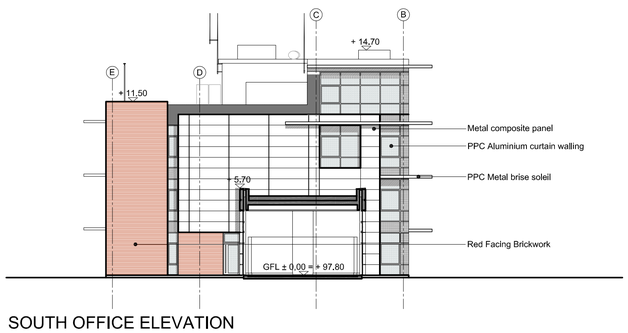


SOUTH OFFICE ELEVATION

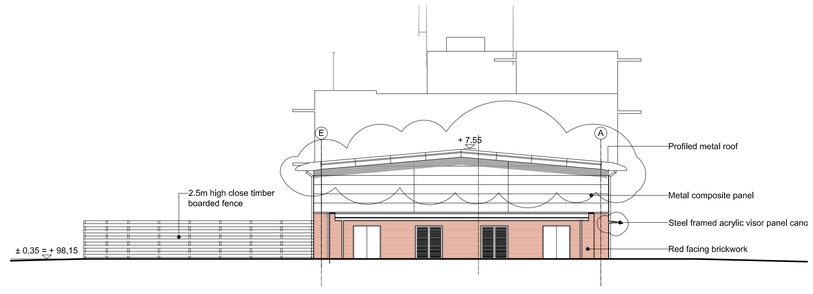


SOUTH WORKSHOP ELEVATION

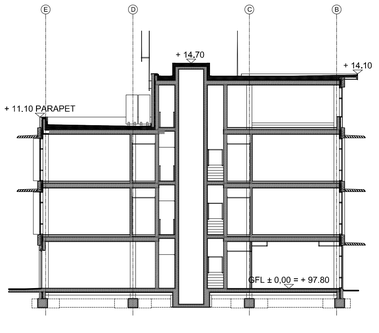

SECTION AA

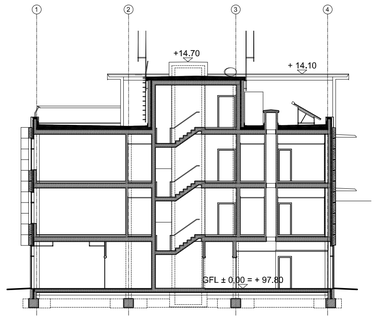

SECTION BB

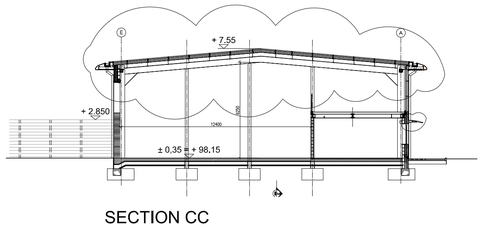

SECTION CC

This drawing is copyright.

Schedule of changes from approved planning set:

1. Workshop curved roof - pitched roof
2. Continous canopy to workshop - over door openings
3. Single window units to workshop - combined to 3 pane unit
4. Omission of vertical screens to workshop
5. Lobby replaced with revolving door
6. Rear door to workshop 6 relocated
7. Size and positions of rooflights modified
8. Doors from conference room omitted at ground floor
9. First floor office layout modified to incl. store
10. Internal layout modification to second floor office

Rev.	Description	Drawn	Date
A	General design developments	TP	31.08.11
B	Doors (office block east) omitted	TP	12.09.11

Geddes Architects

Geddes Architects
65B Hopton Street
London
SE1 9LR
T +44 020 7261 0277
F +44 020 7261 0266
mail@geddesarchitects.com
www.geddesarchitects.com

Client
MIRA

Project
Customer Building & Workshop

Title
Elevations & Sections

Date September 2010
Drawn SM
Scale 1:200 @ A1
Plot Date
CAD File
Checked

09.034.00 (P)-004 B

© Geddes Architects Limited