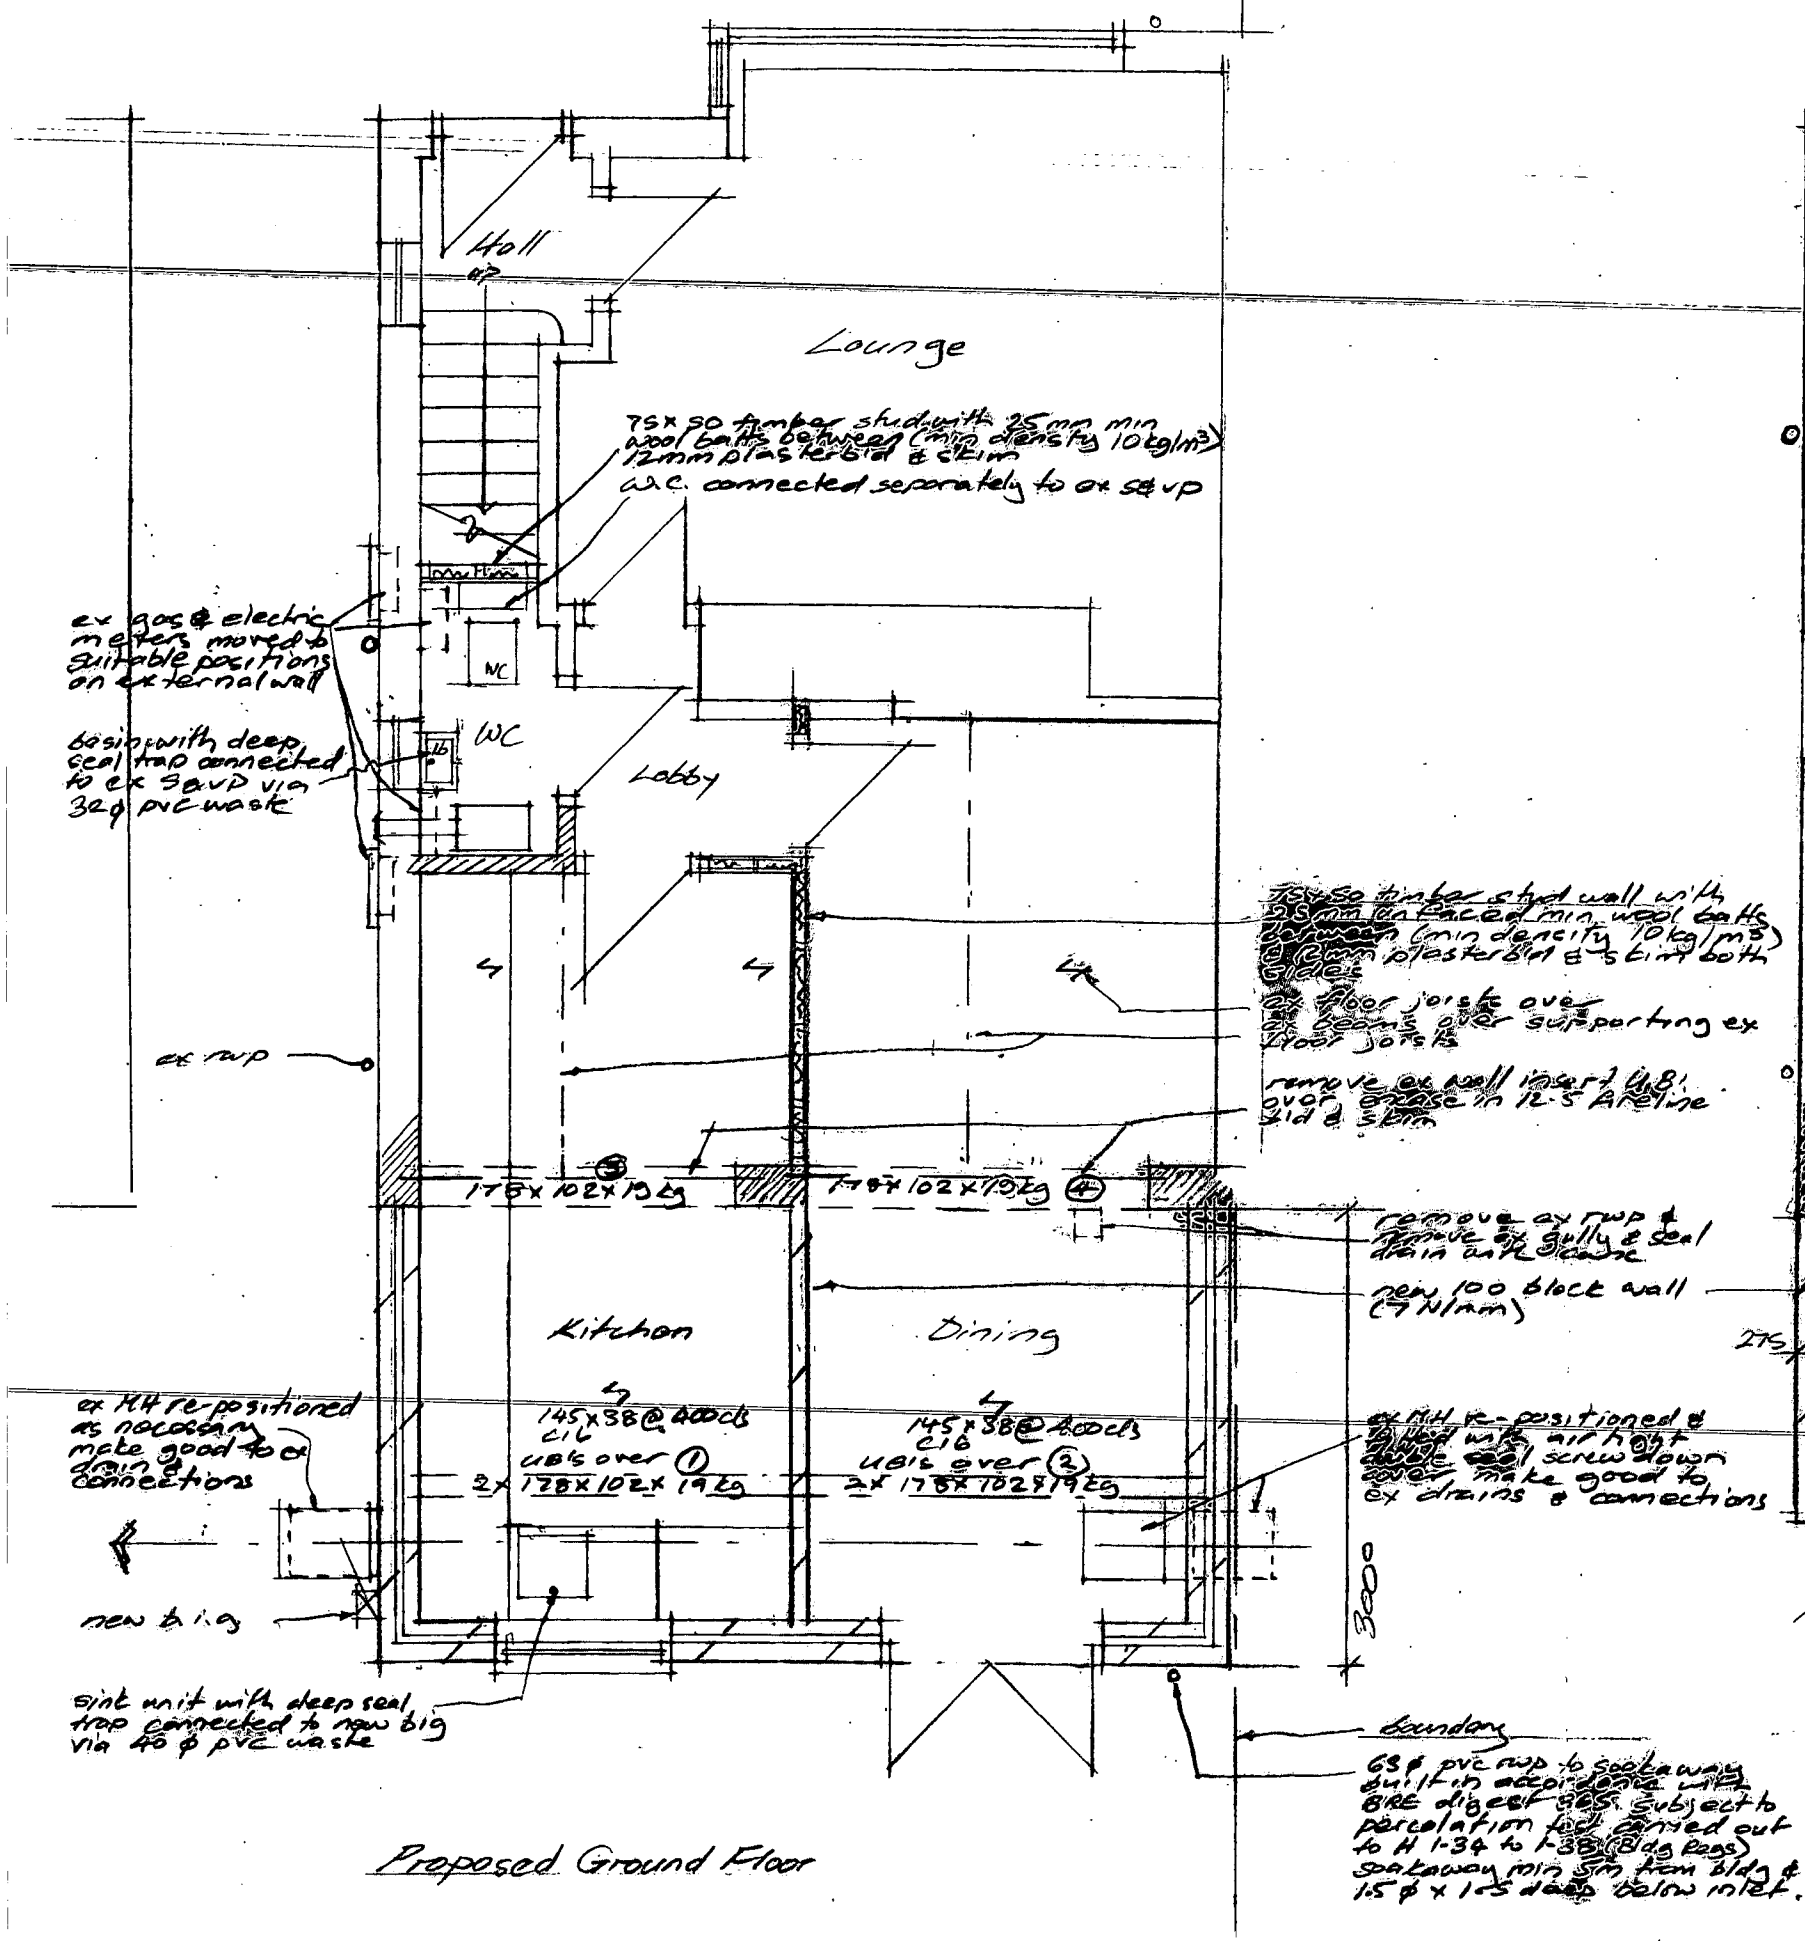

Proposed Ground Floor

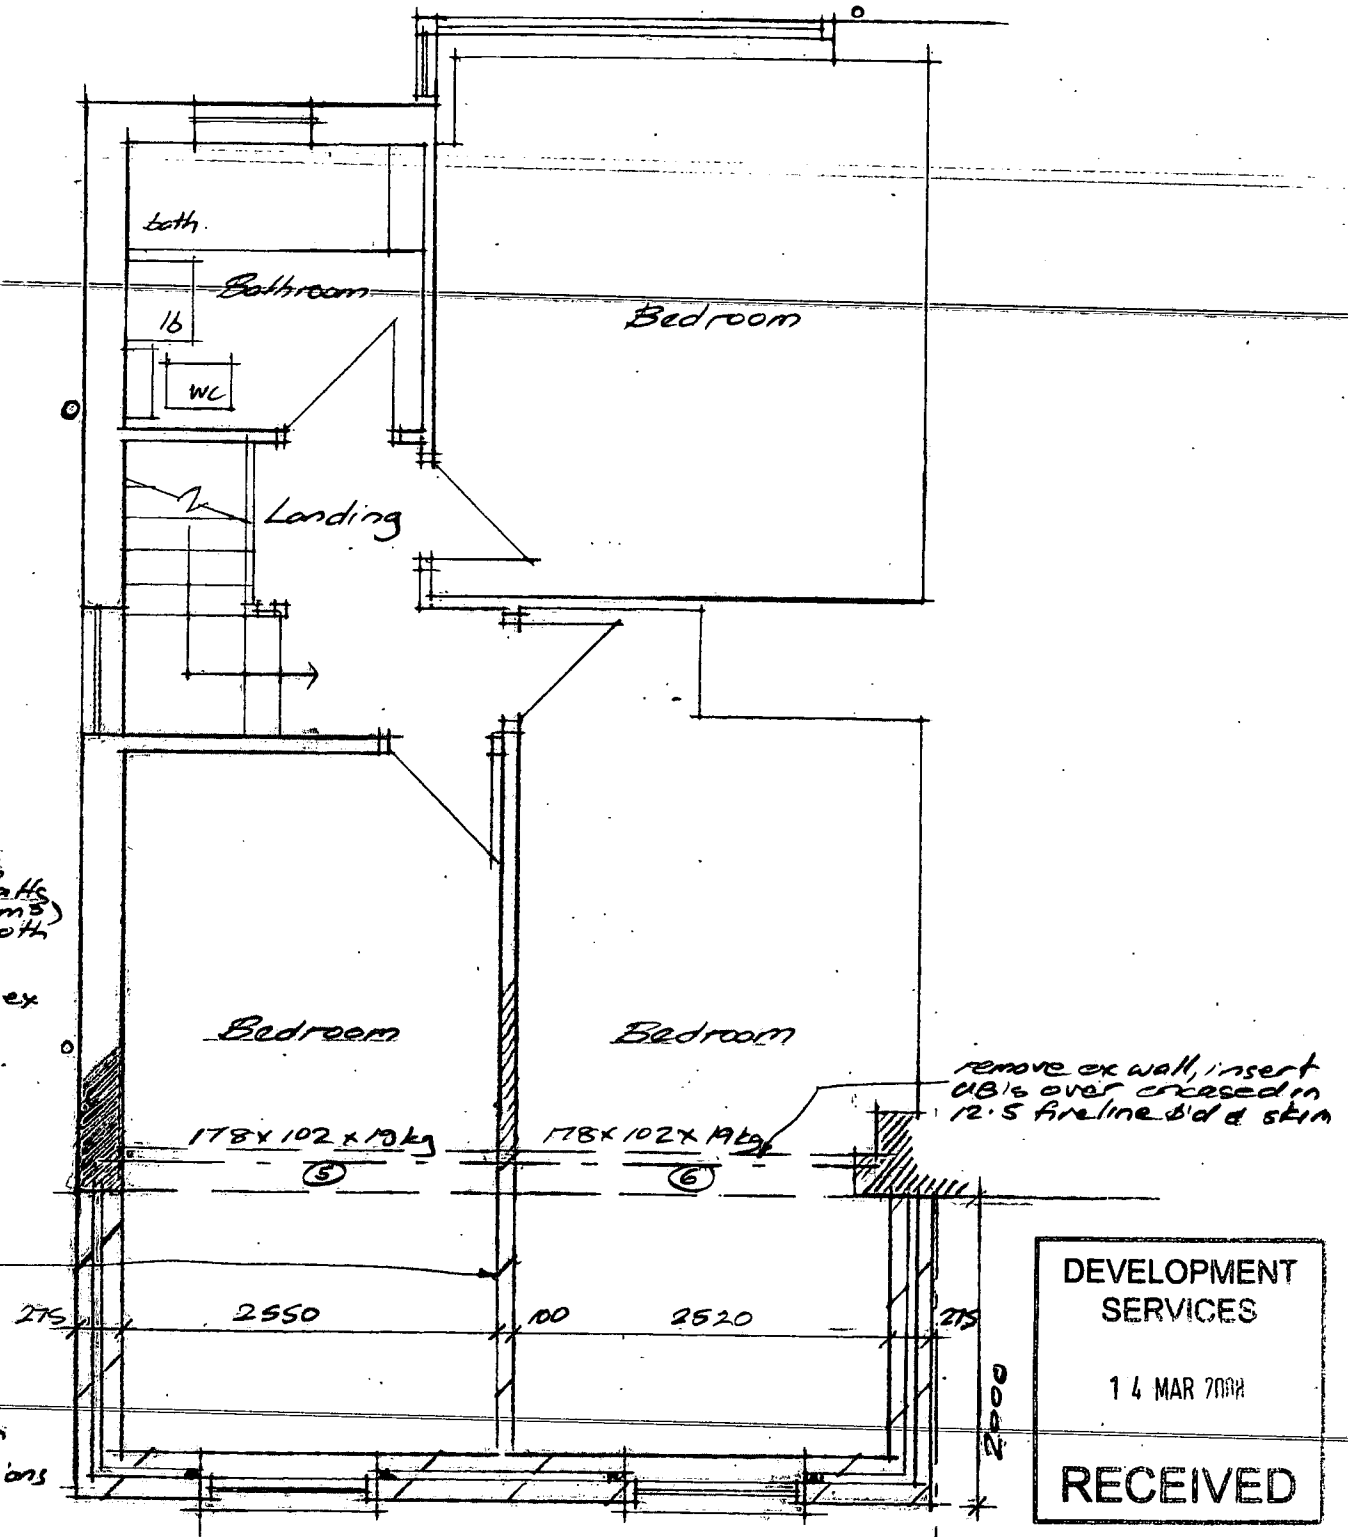

Proposed First Floor.

DEVELOPMENT SERVICES
14 MAR 2008
RECEIVED

a. 12/3/08 amended to clients instructions.

Martin S Dennis Architectural Technician 10 Wesley Close Sapcote LE9 4HY Tel 01455 272275	Proposed Rear 2 Storey Extension 24 Regent Street Barwell
Scale 1:50 date 10/3/08 drg no M1107/2a.	For Mr & Mrs Glenn

PP-00394222