

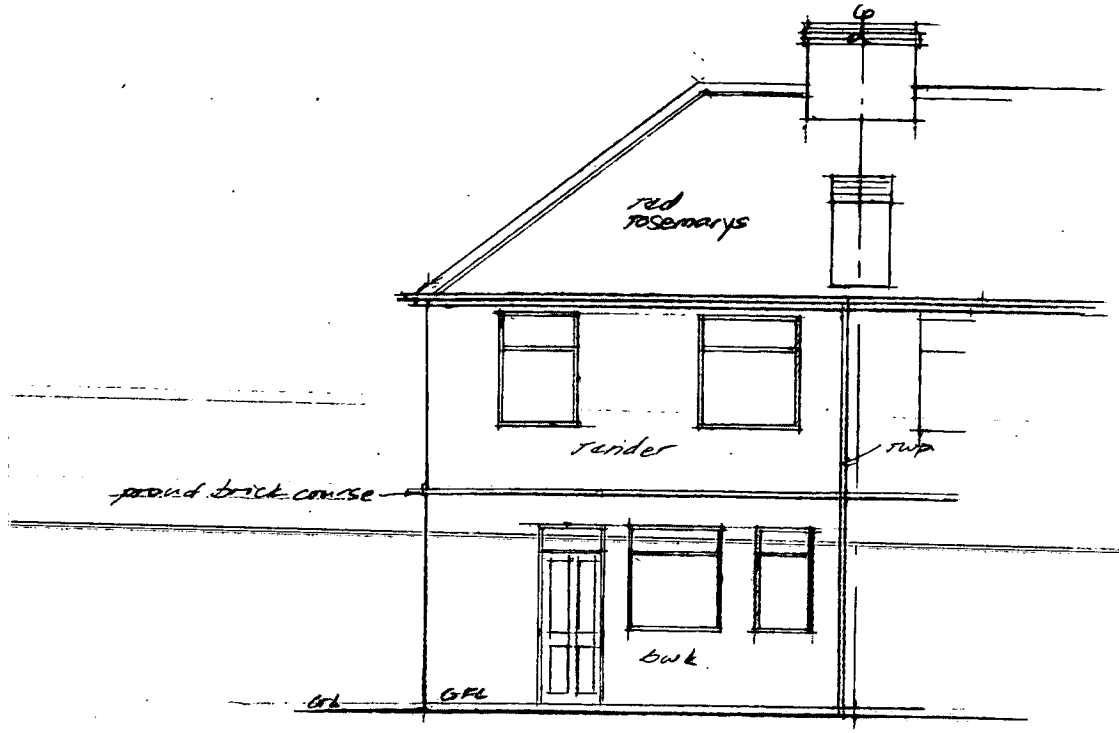


Rear Elevation - Existing

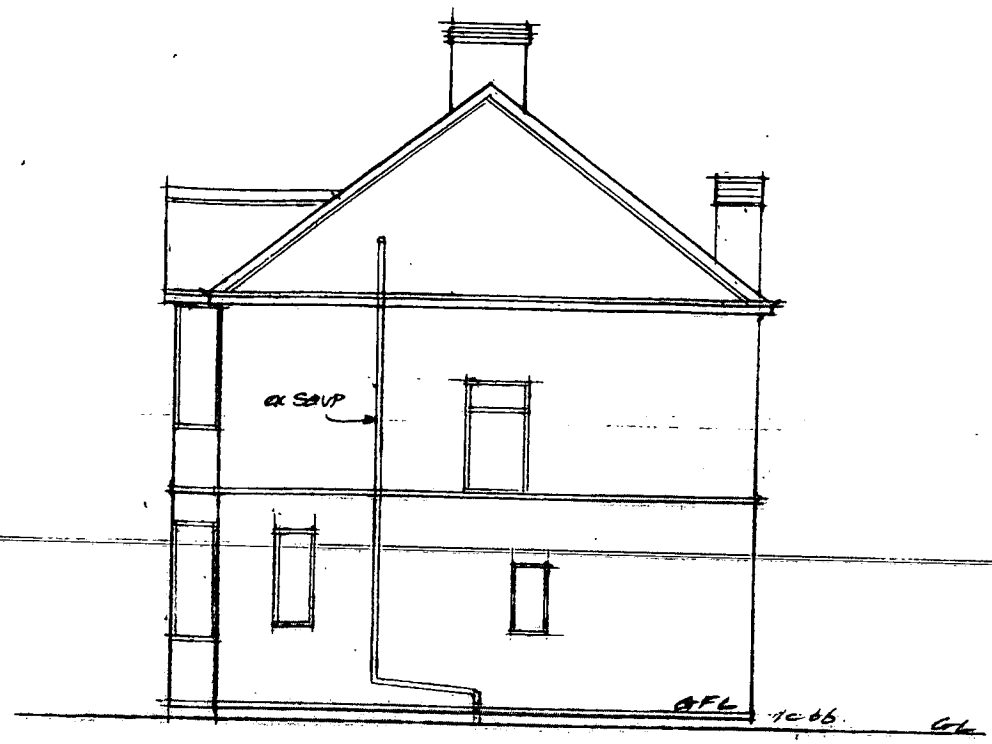


Side Elevation - Existing


DEVELOPMENT SERVICES
14 MAR 2008
RECEIVED

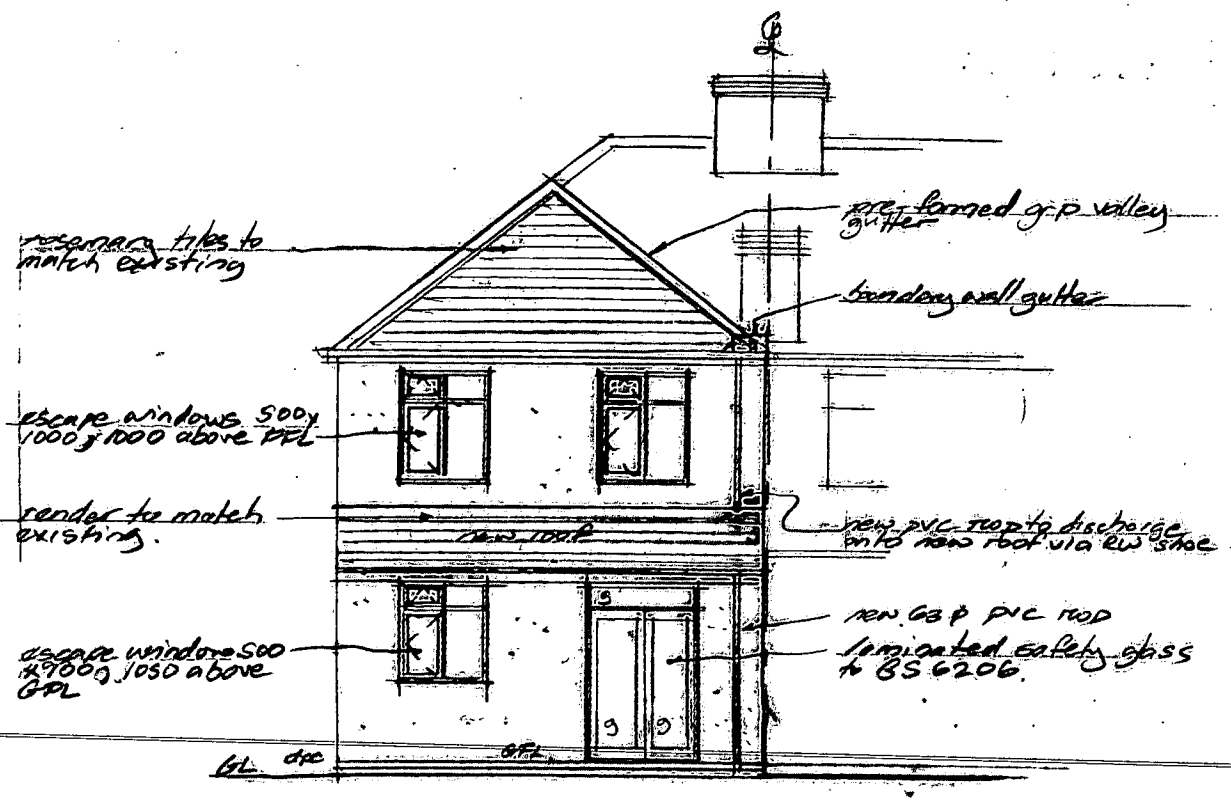

Rear Elevation - Proposed

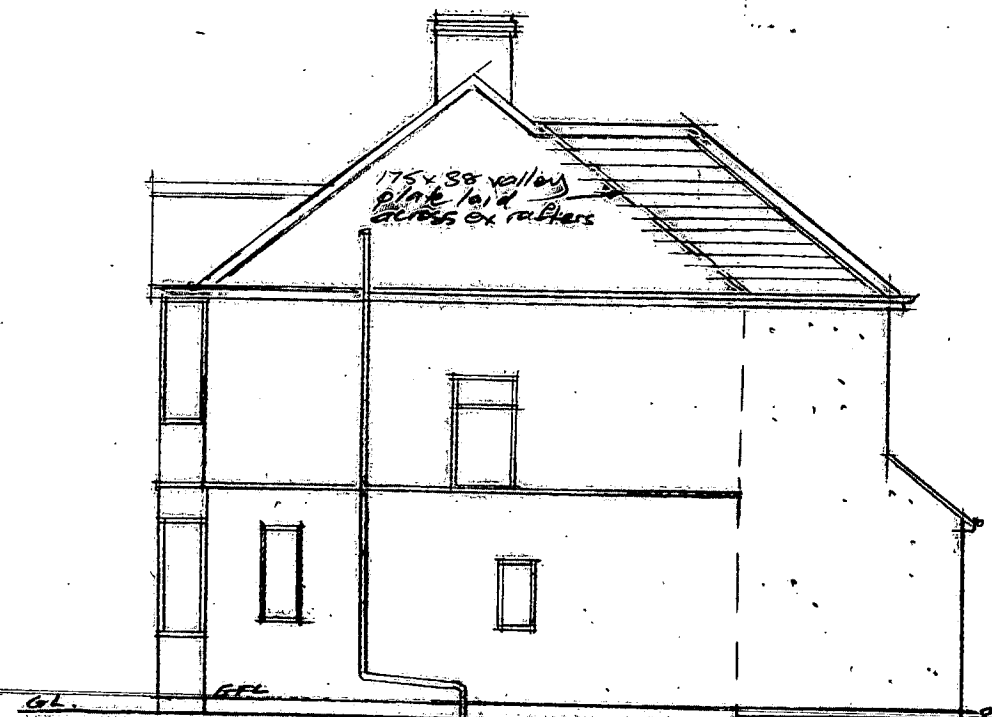

Side Elevation - Proposed

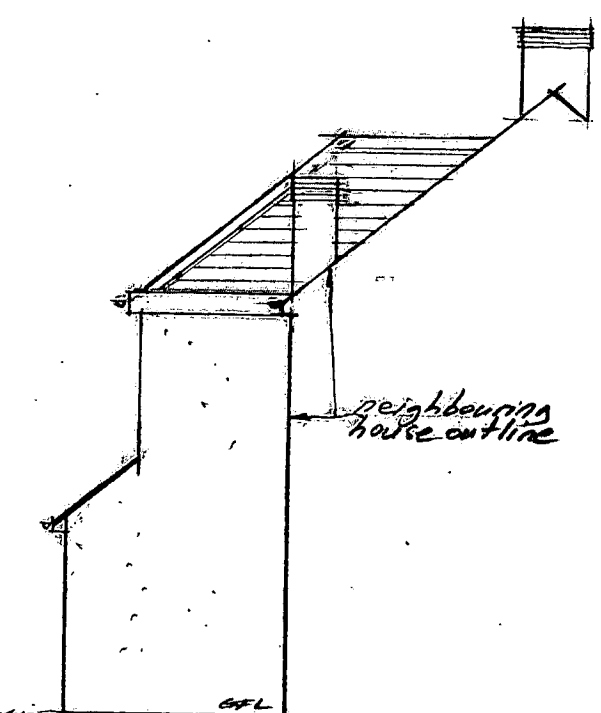

Side Elevation - Proposed.

PP-00394222

Martin S Dennis
Architectural Technician
10 Wesley Close
Sapcote, LE9 4HY
Tel 01455 272275

Proposed Rear 2 Storey Extension
24 Regent Street
Barwell

scale 1:100
date 10/3/08
drg no M1107/3

For Mr & Mrs Glenn.